


**MELL LAWRENCE
ARCHITECTS**

913 W. Gibson St
Austin, TX 78704
512.441.4669




Mell Lawrence
01.16.2019


JANIS SMITH
CONSULTING, LLC

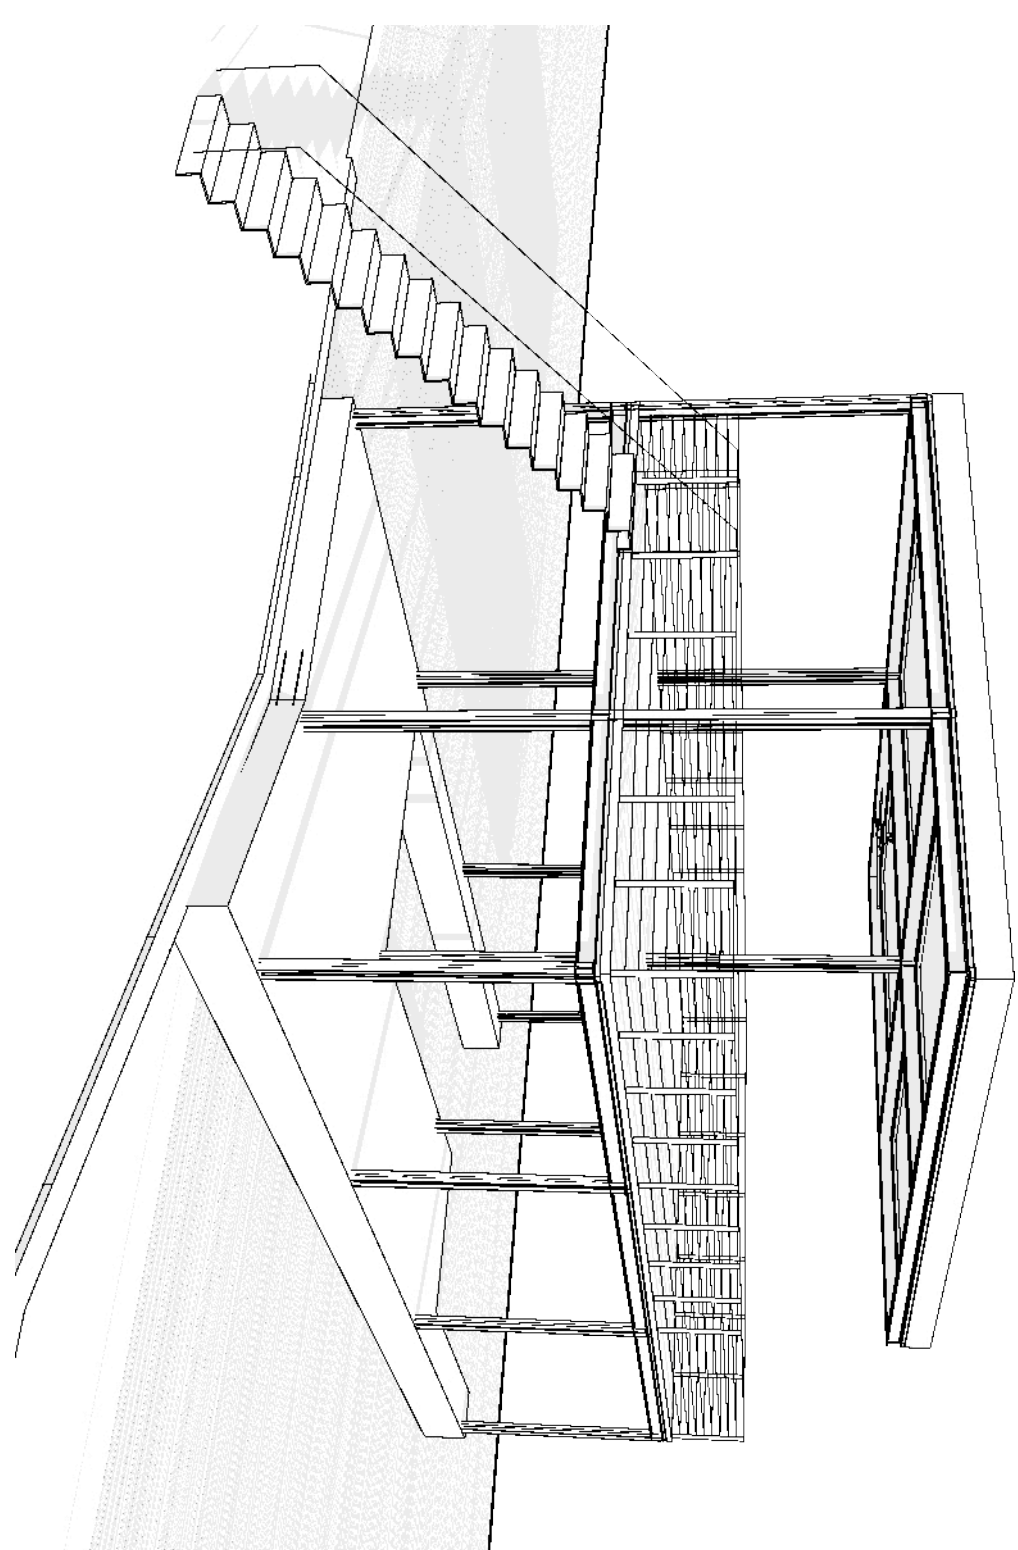


9
Perspective
scale: N.T.S.

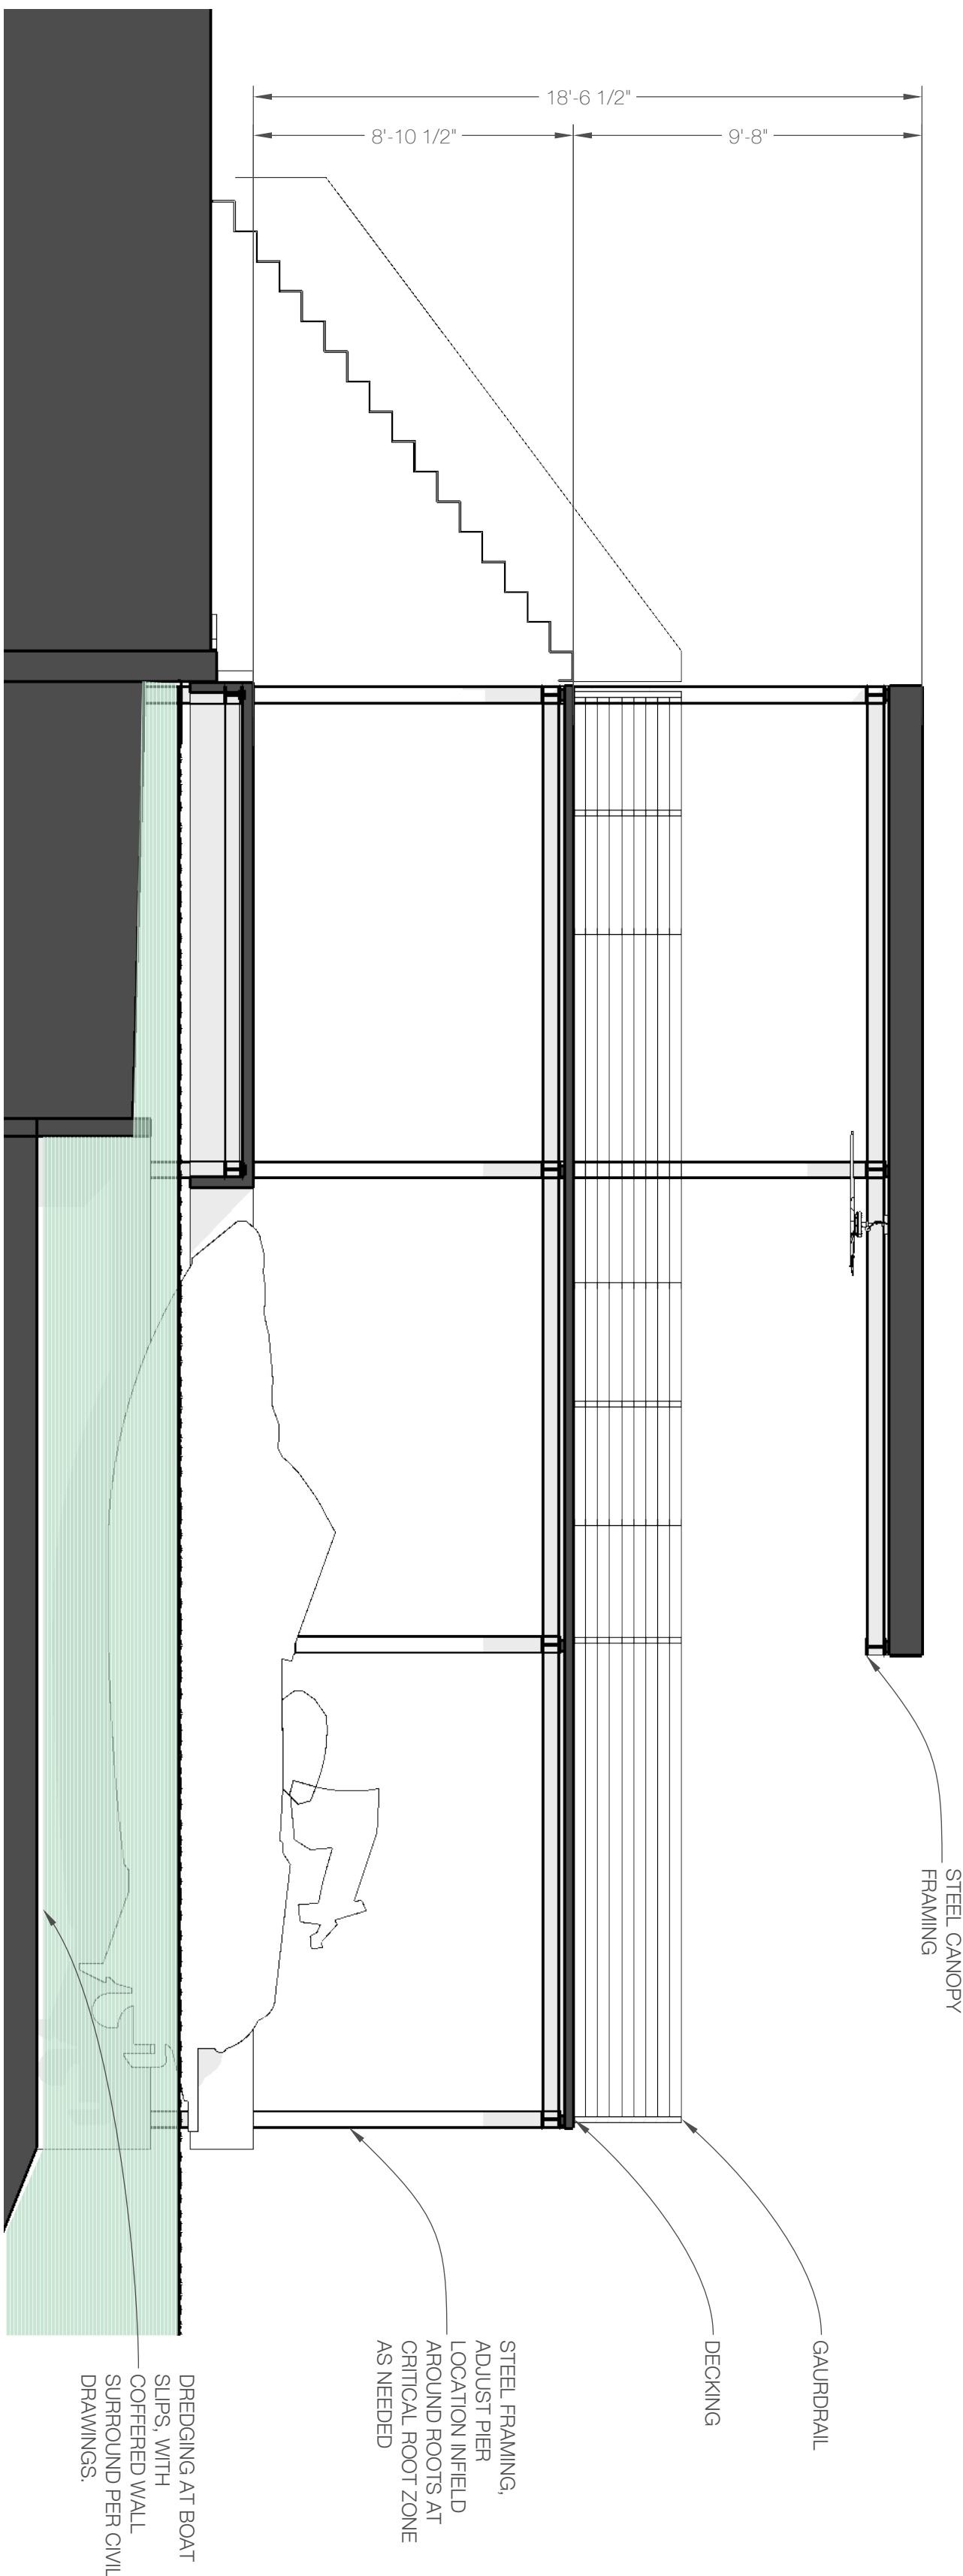


Perspective
10
scale: 1/4"=1'

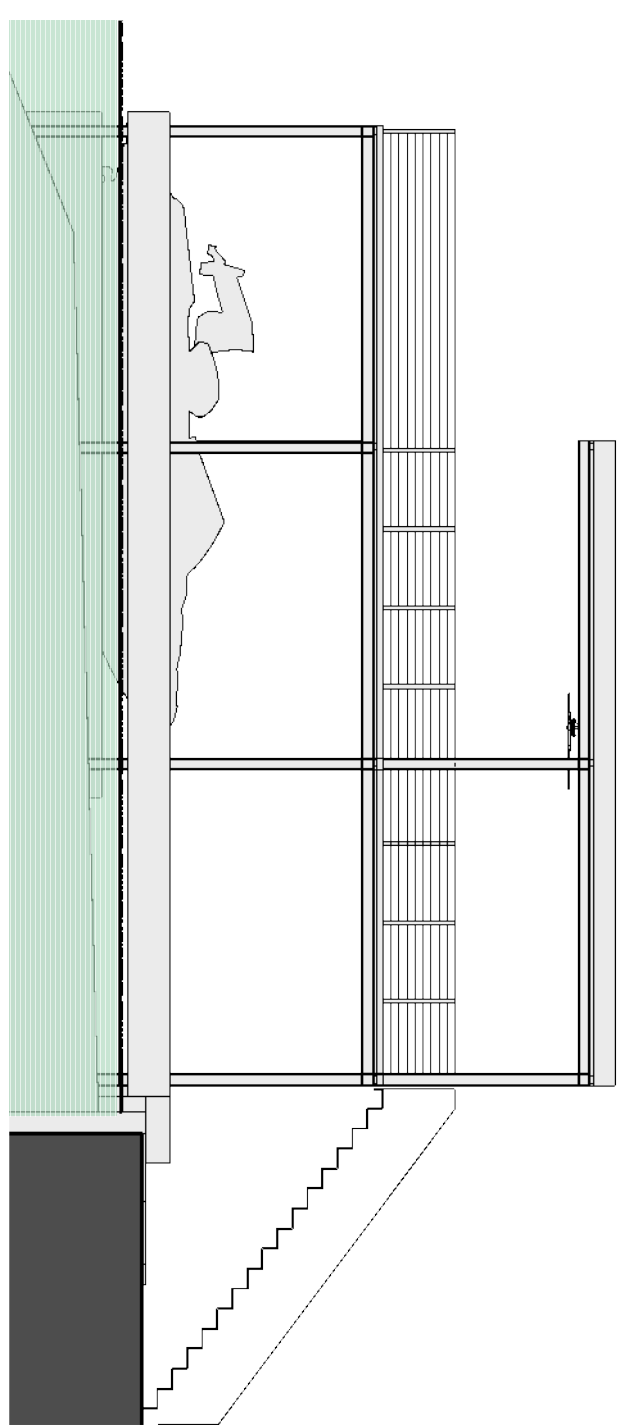


WEST ELEVATION
8
scale: 1/8"=1'

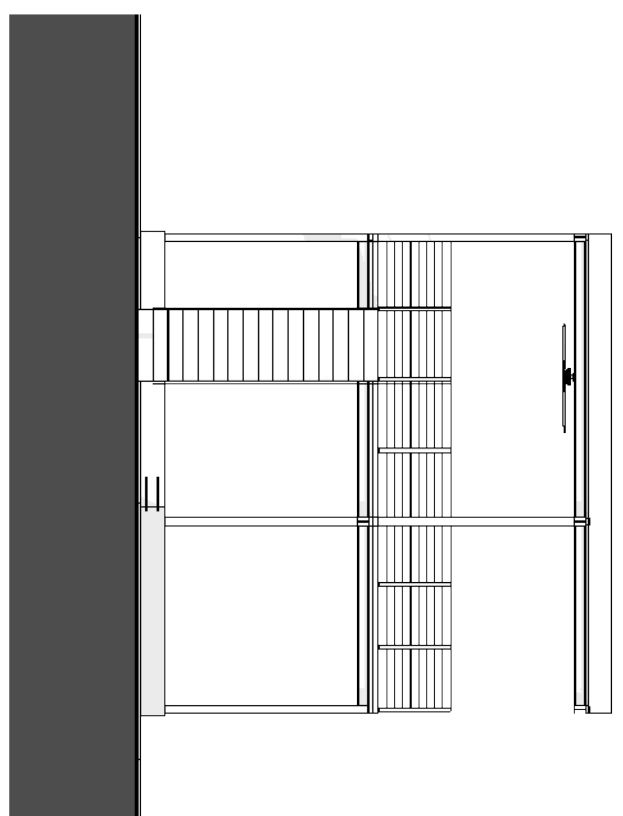


7
NORTH ELEVATION
Scale: 1/8"=1'

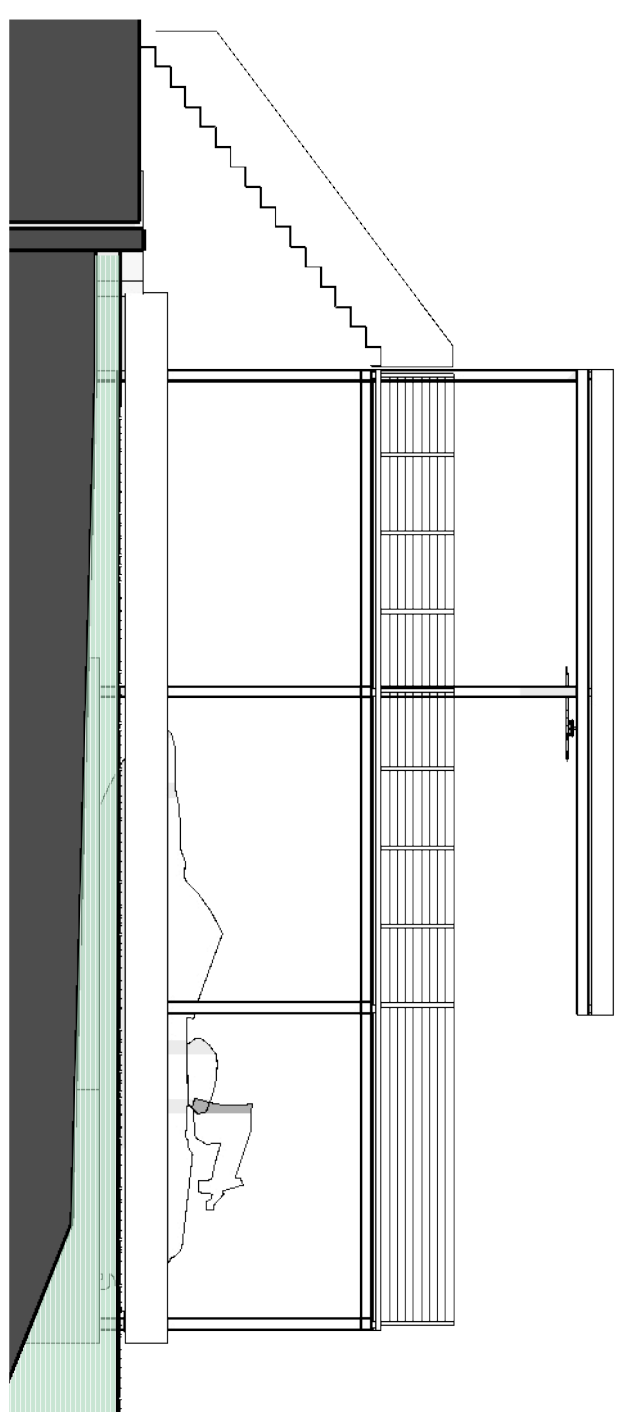


6
WEST ELEVATION
scale: 1/8"=1'

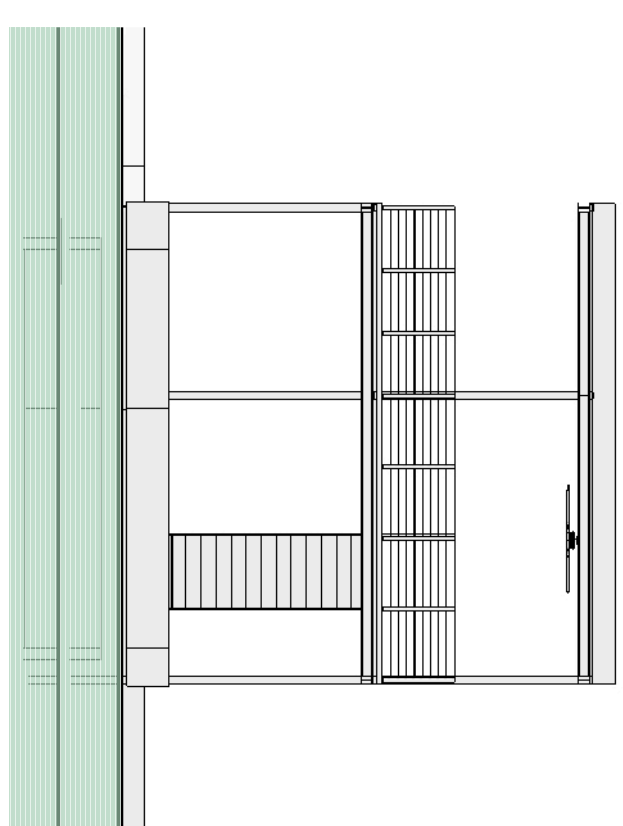


5 SOUTH ELEVATION (LAKE FACING SIDE)
scale: 1/8"=1'

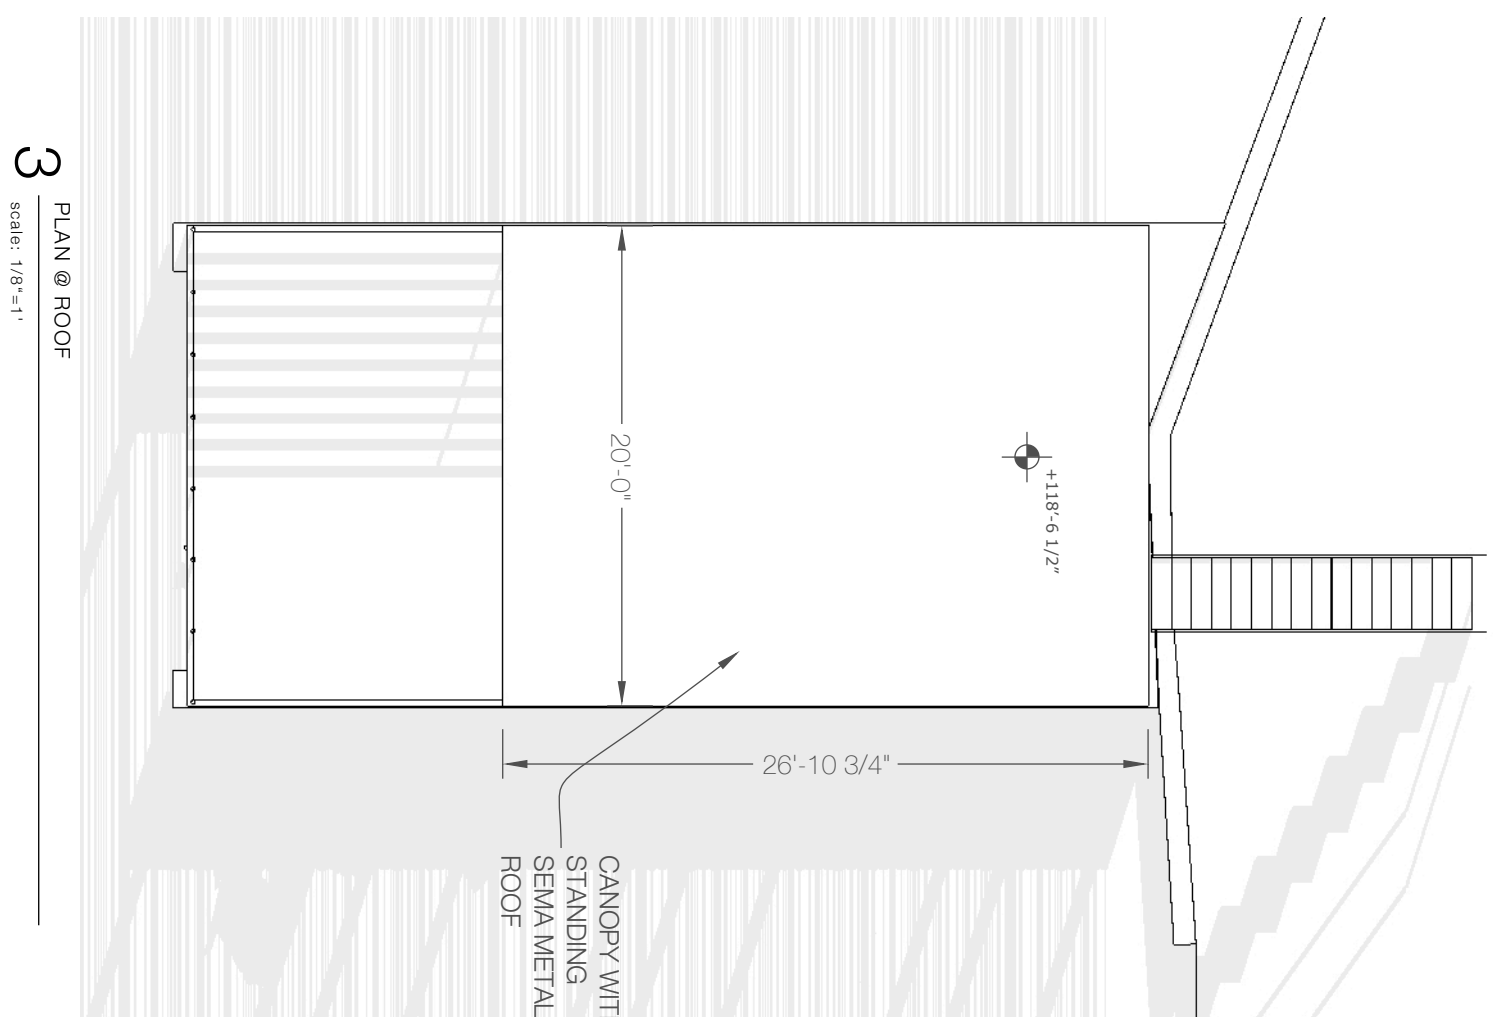


3 PLAN & ROOF
scale: 1/8"=1'

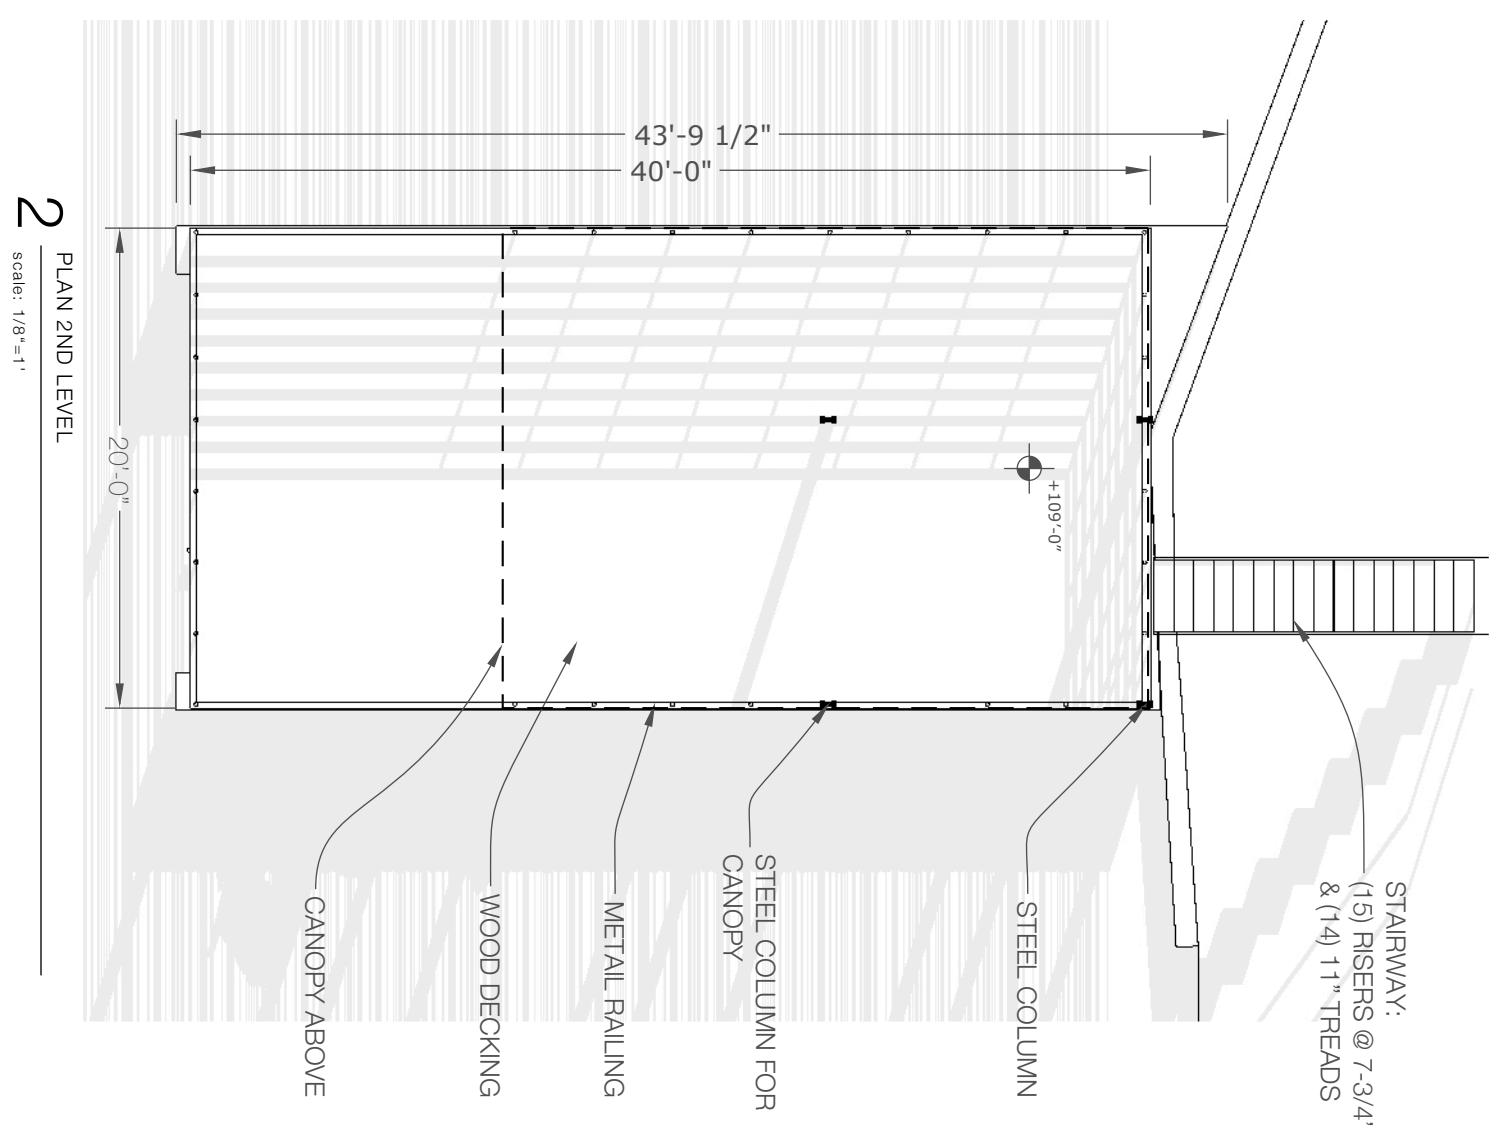

2
PLAN 2ND
scale: 1/8" = 1'

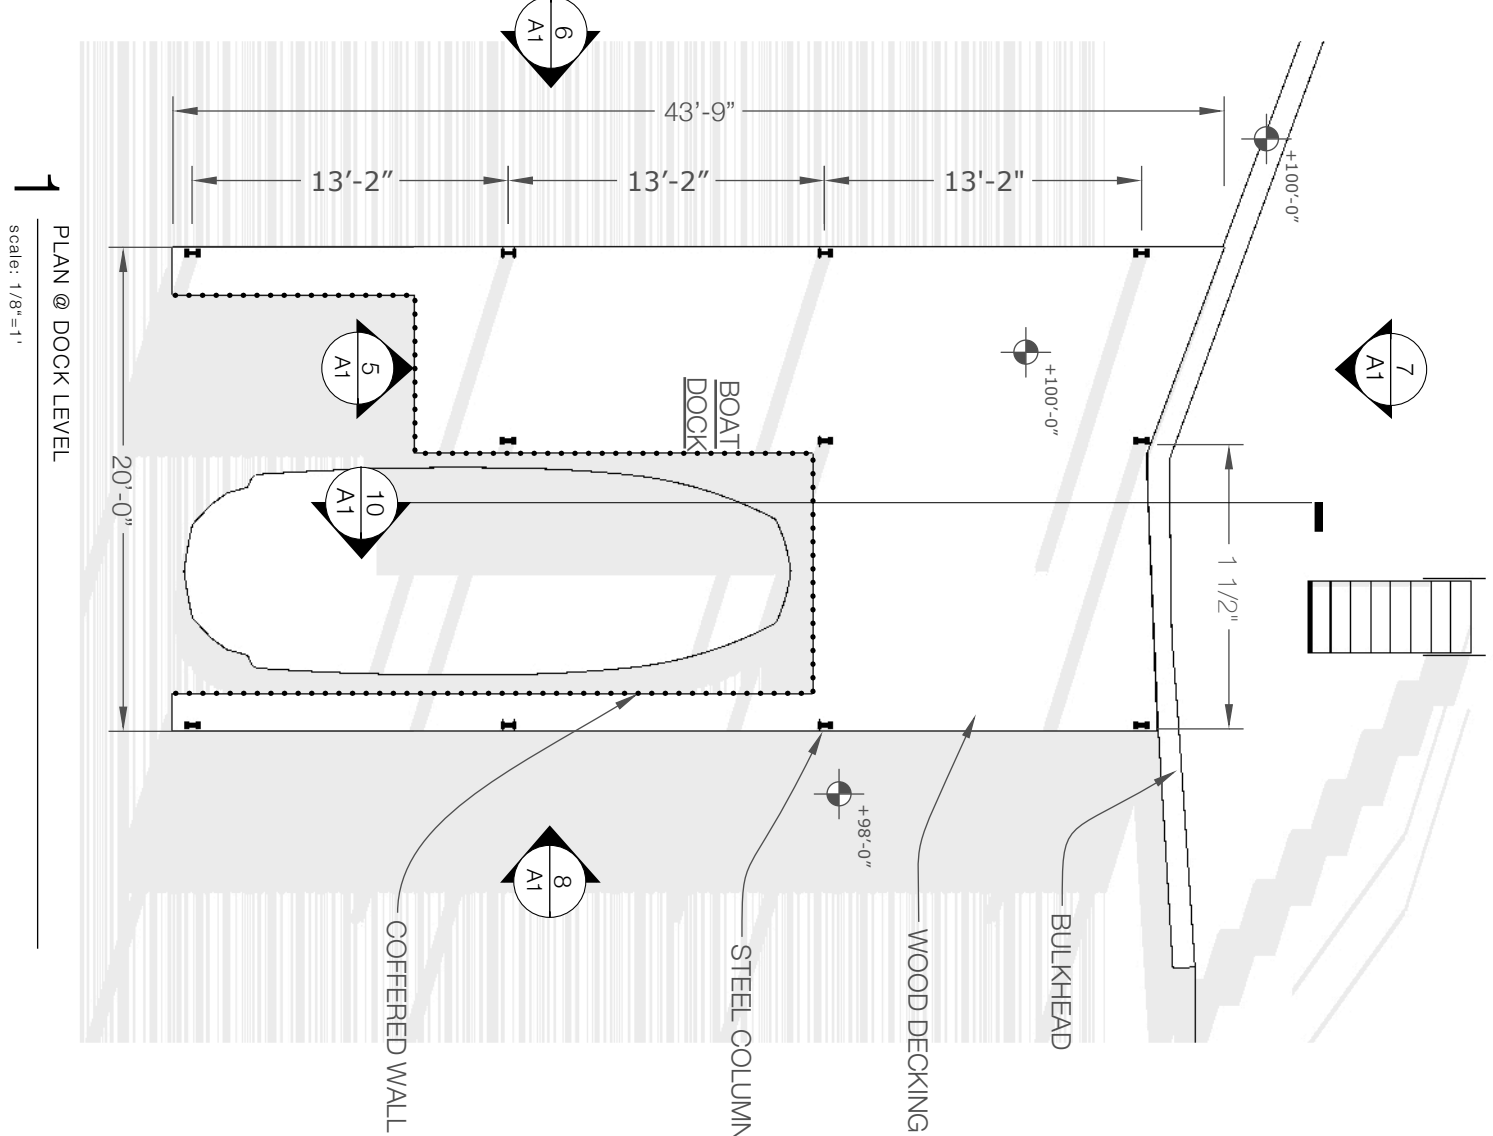

PLAN @ DOCK LEVEL

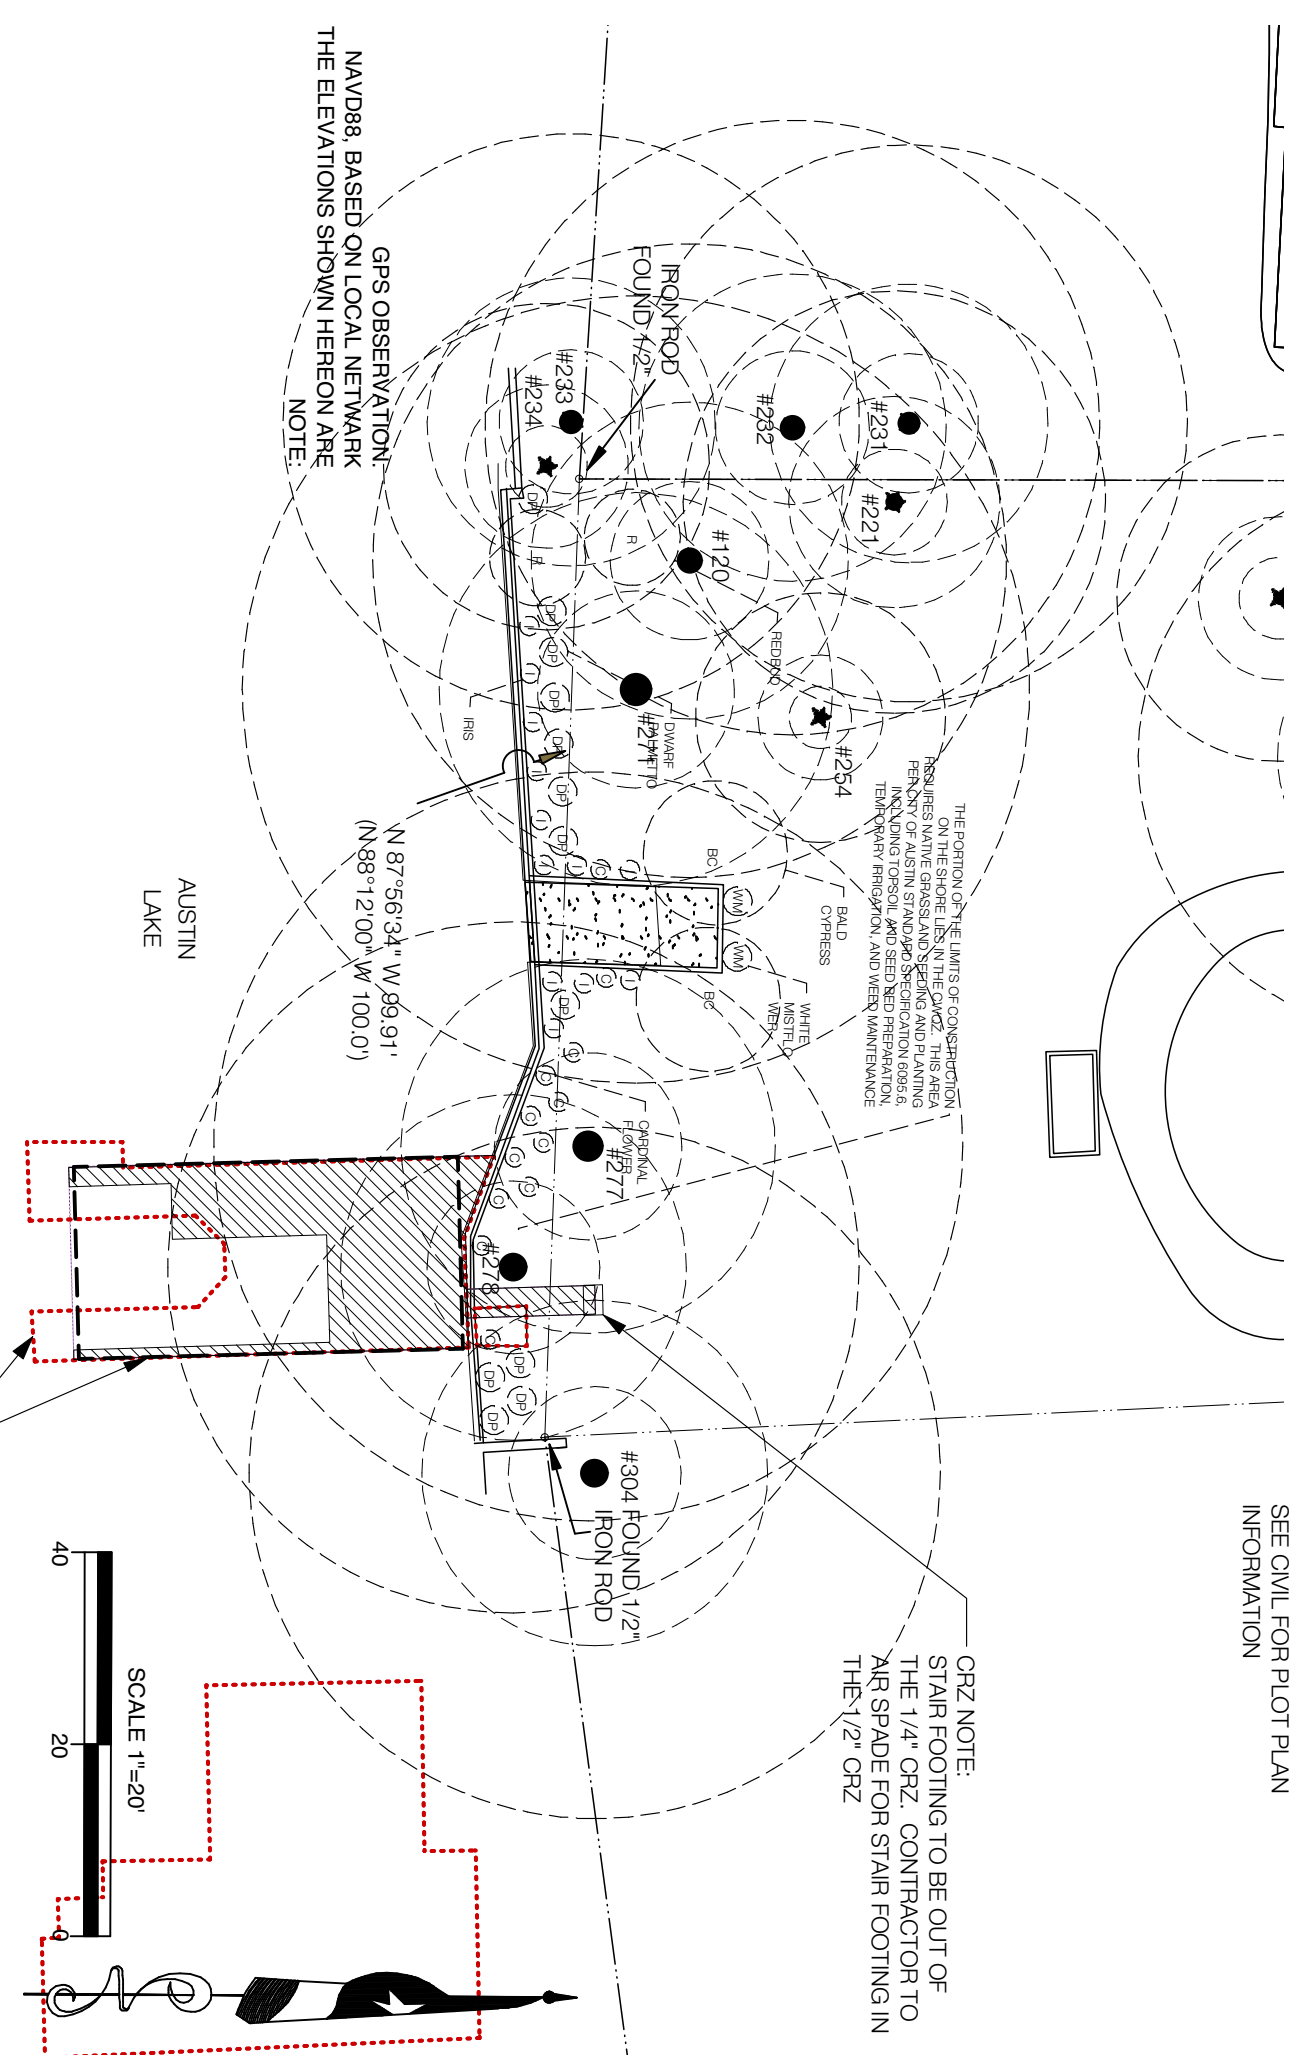

SEE CIVIL FOR PLOT PLAN INFORMATION

— CRZ NOTE:
STAIR FOOTING TO BE OUT OF
THE 1/4" CRZ. CONTRACTOR TO
AIR SPADE FOR STAIR FOOTING IN
THEN 1/2" CRZ

REFERENCES

DRAWN BY
HIM

ISSUE DATE
01.16.2019

ISSUE NAME:
SITE PERMIT

SP SITE PLAN

BOAT DOCK & SLIPS SHOWN HATCHED.
DEMO (E) BOAT DOCK SHOWN DOTTED.
NEW COFFERED WALL PER CIVIL
DRAWINGS

SHEET TITLE

PROPOSED DOCK PLAN
AND ELEVATIONS

SHEET 5 OF 5