



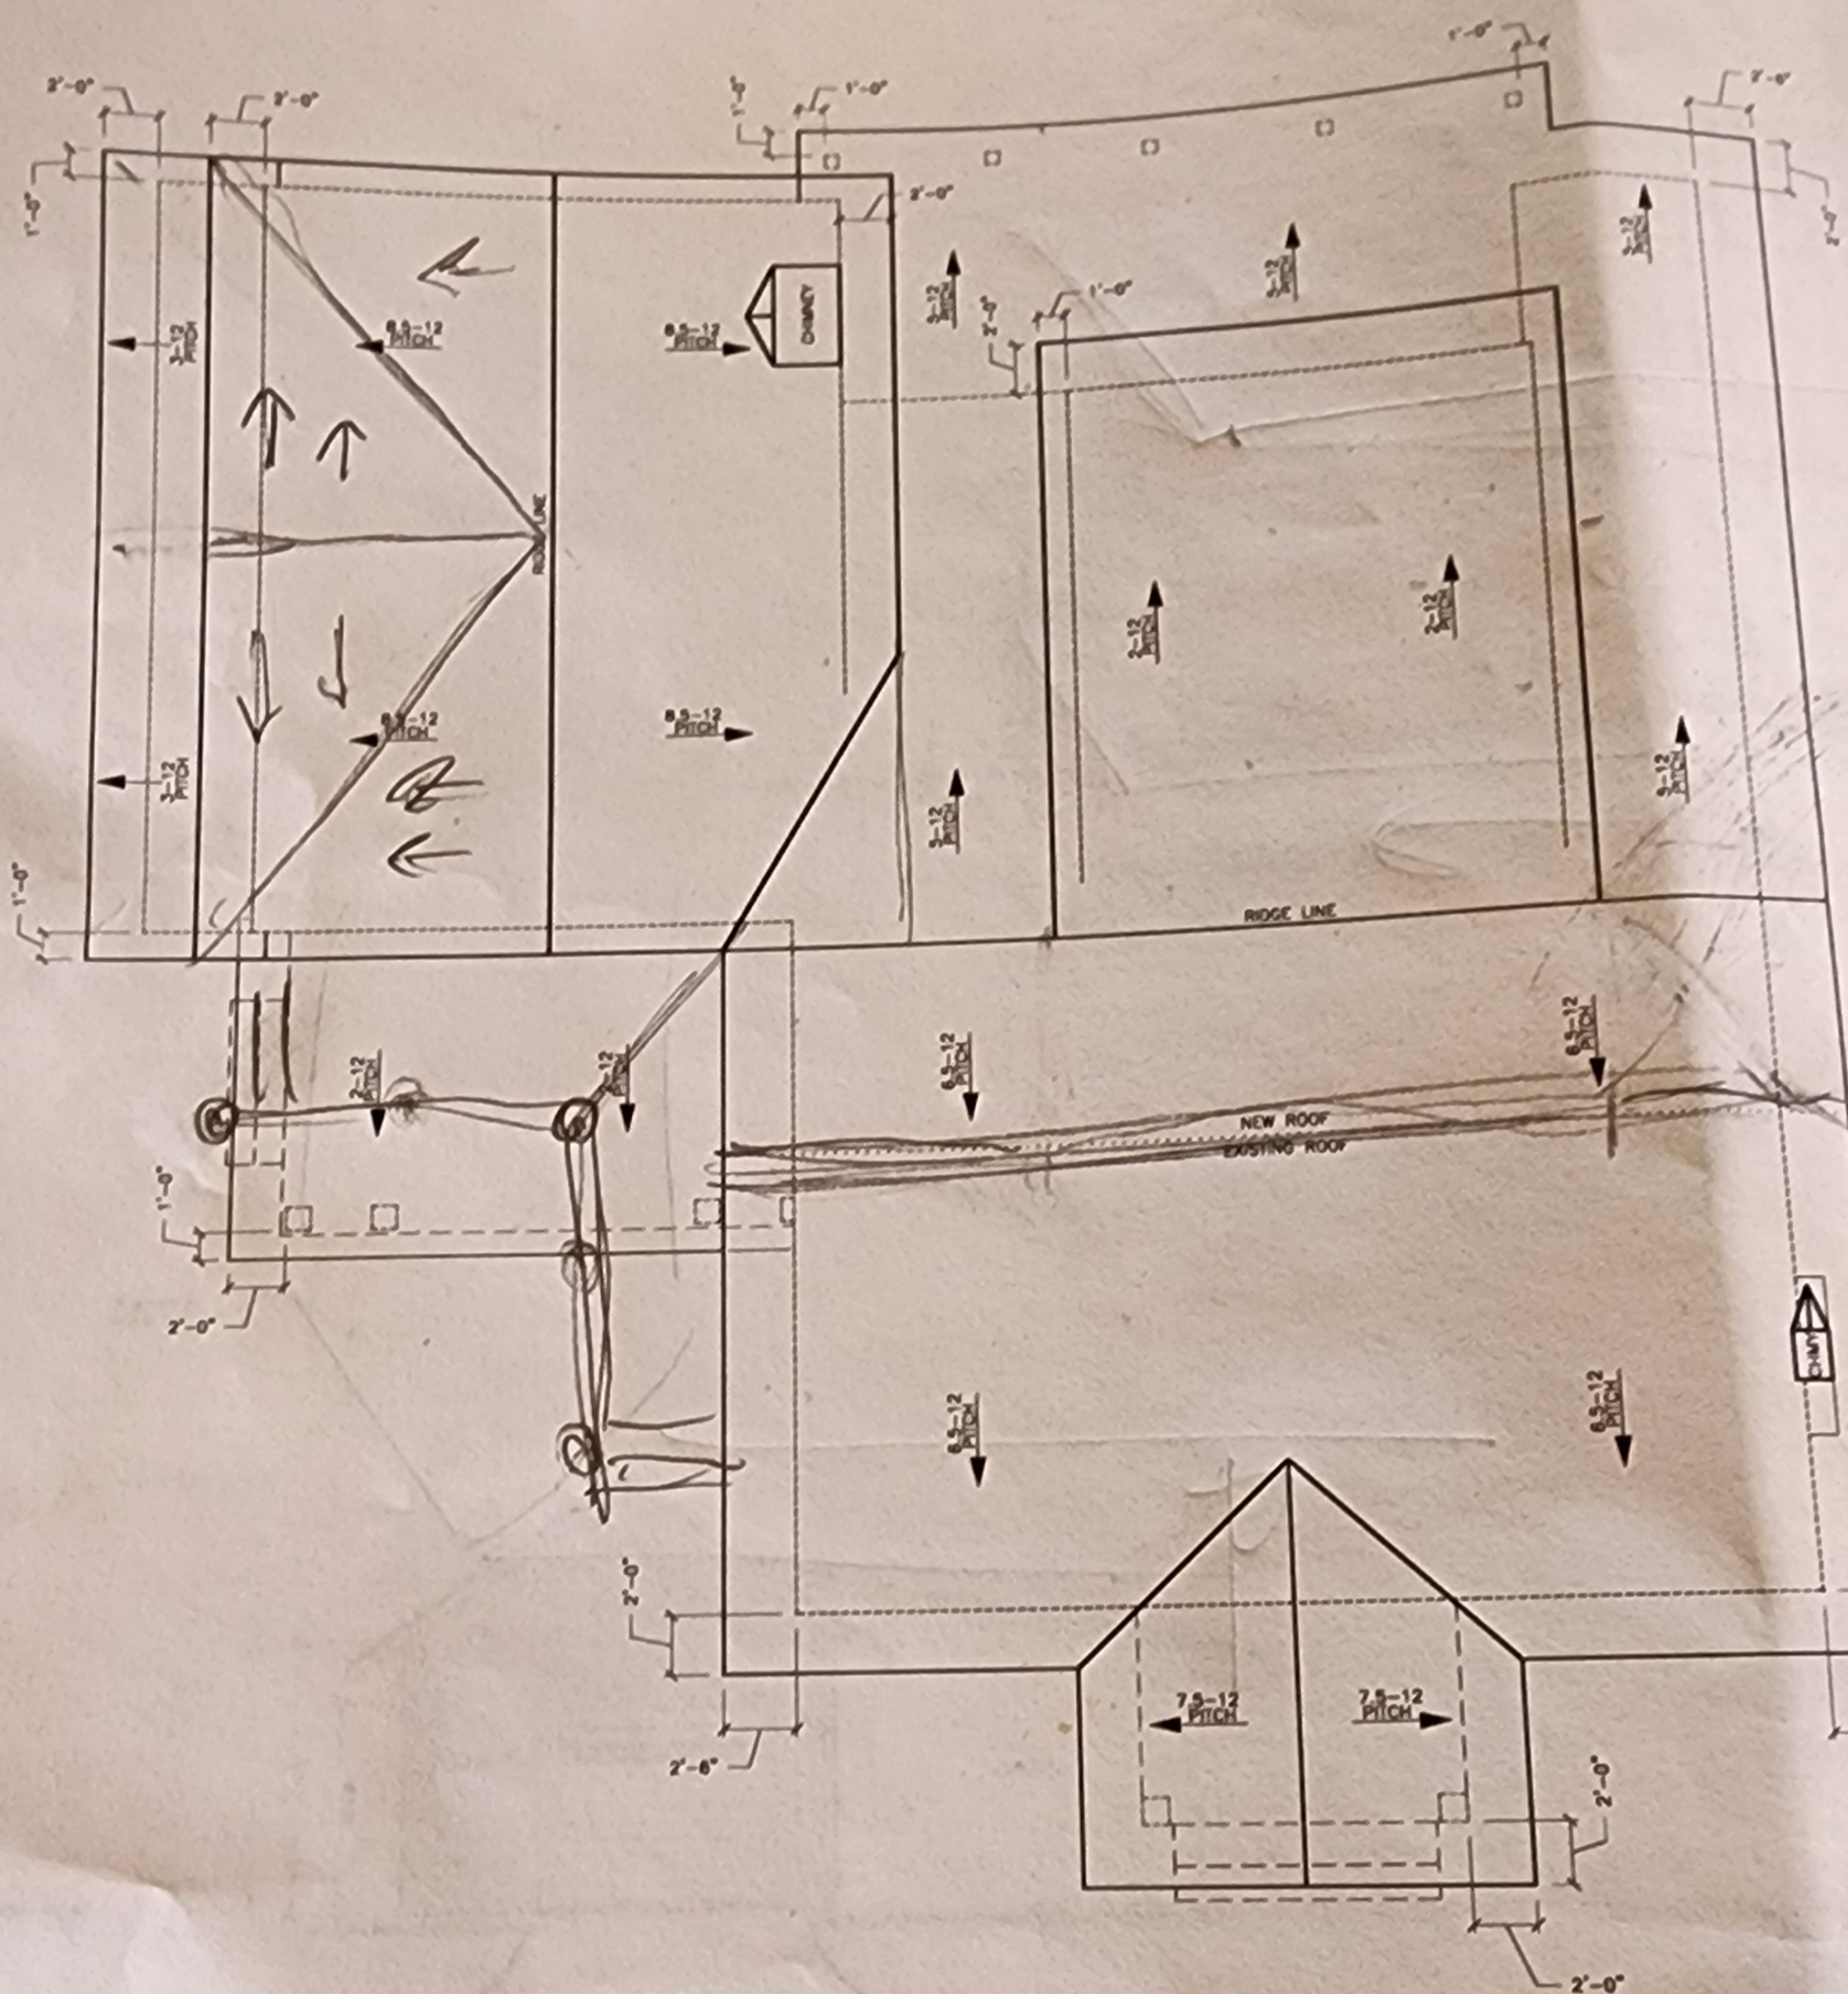


New House Roof Plan

SCALE: 1/4" = 1'-0"

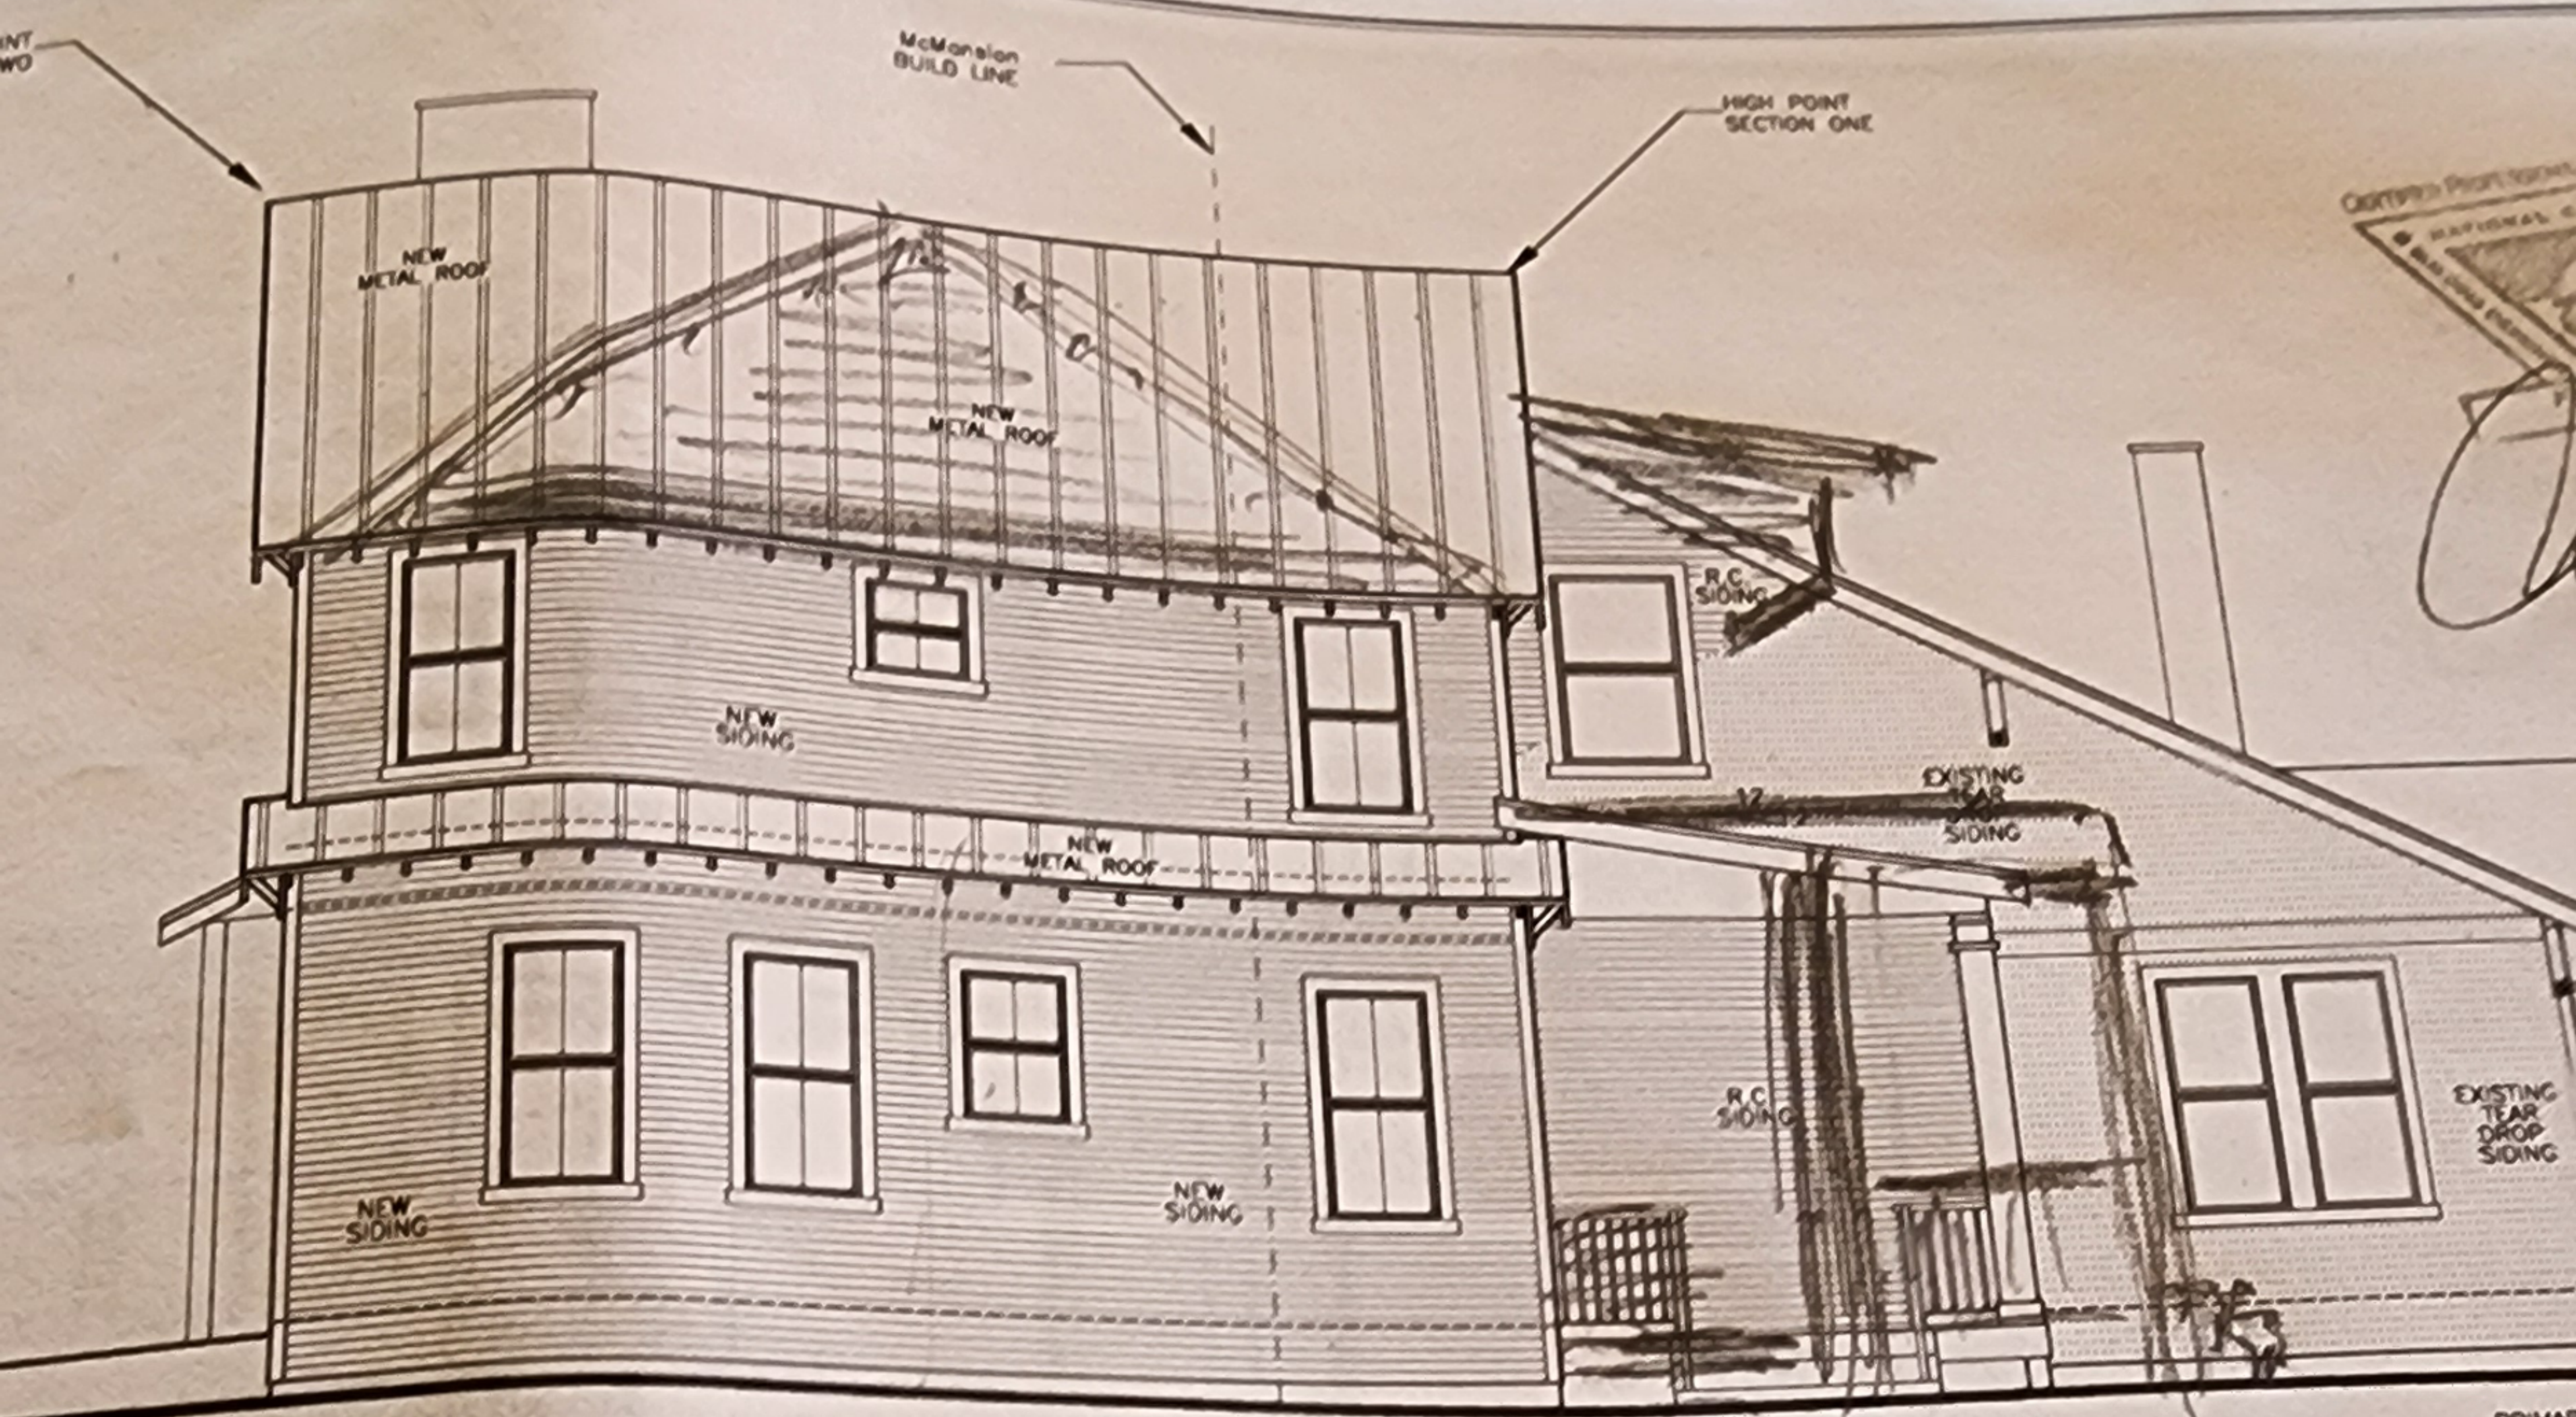

Left Elevation

$1/4" = 1'-0"$

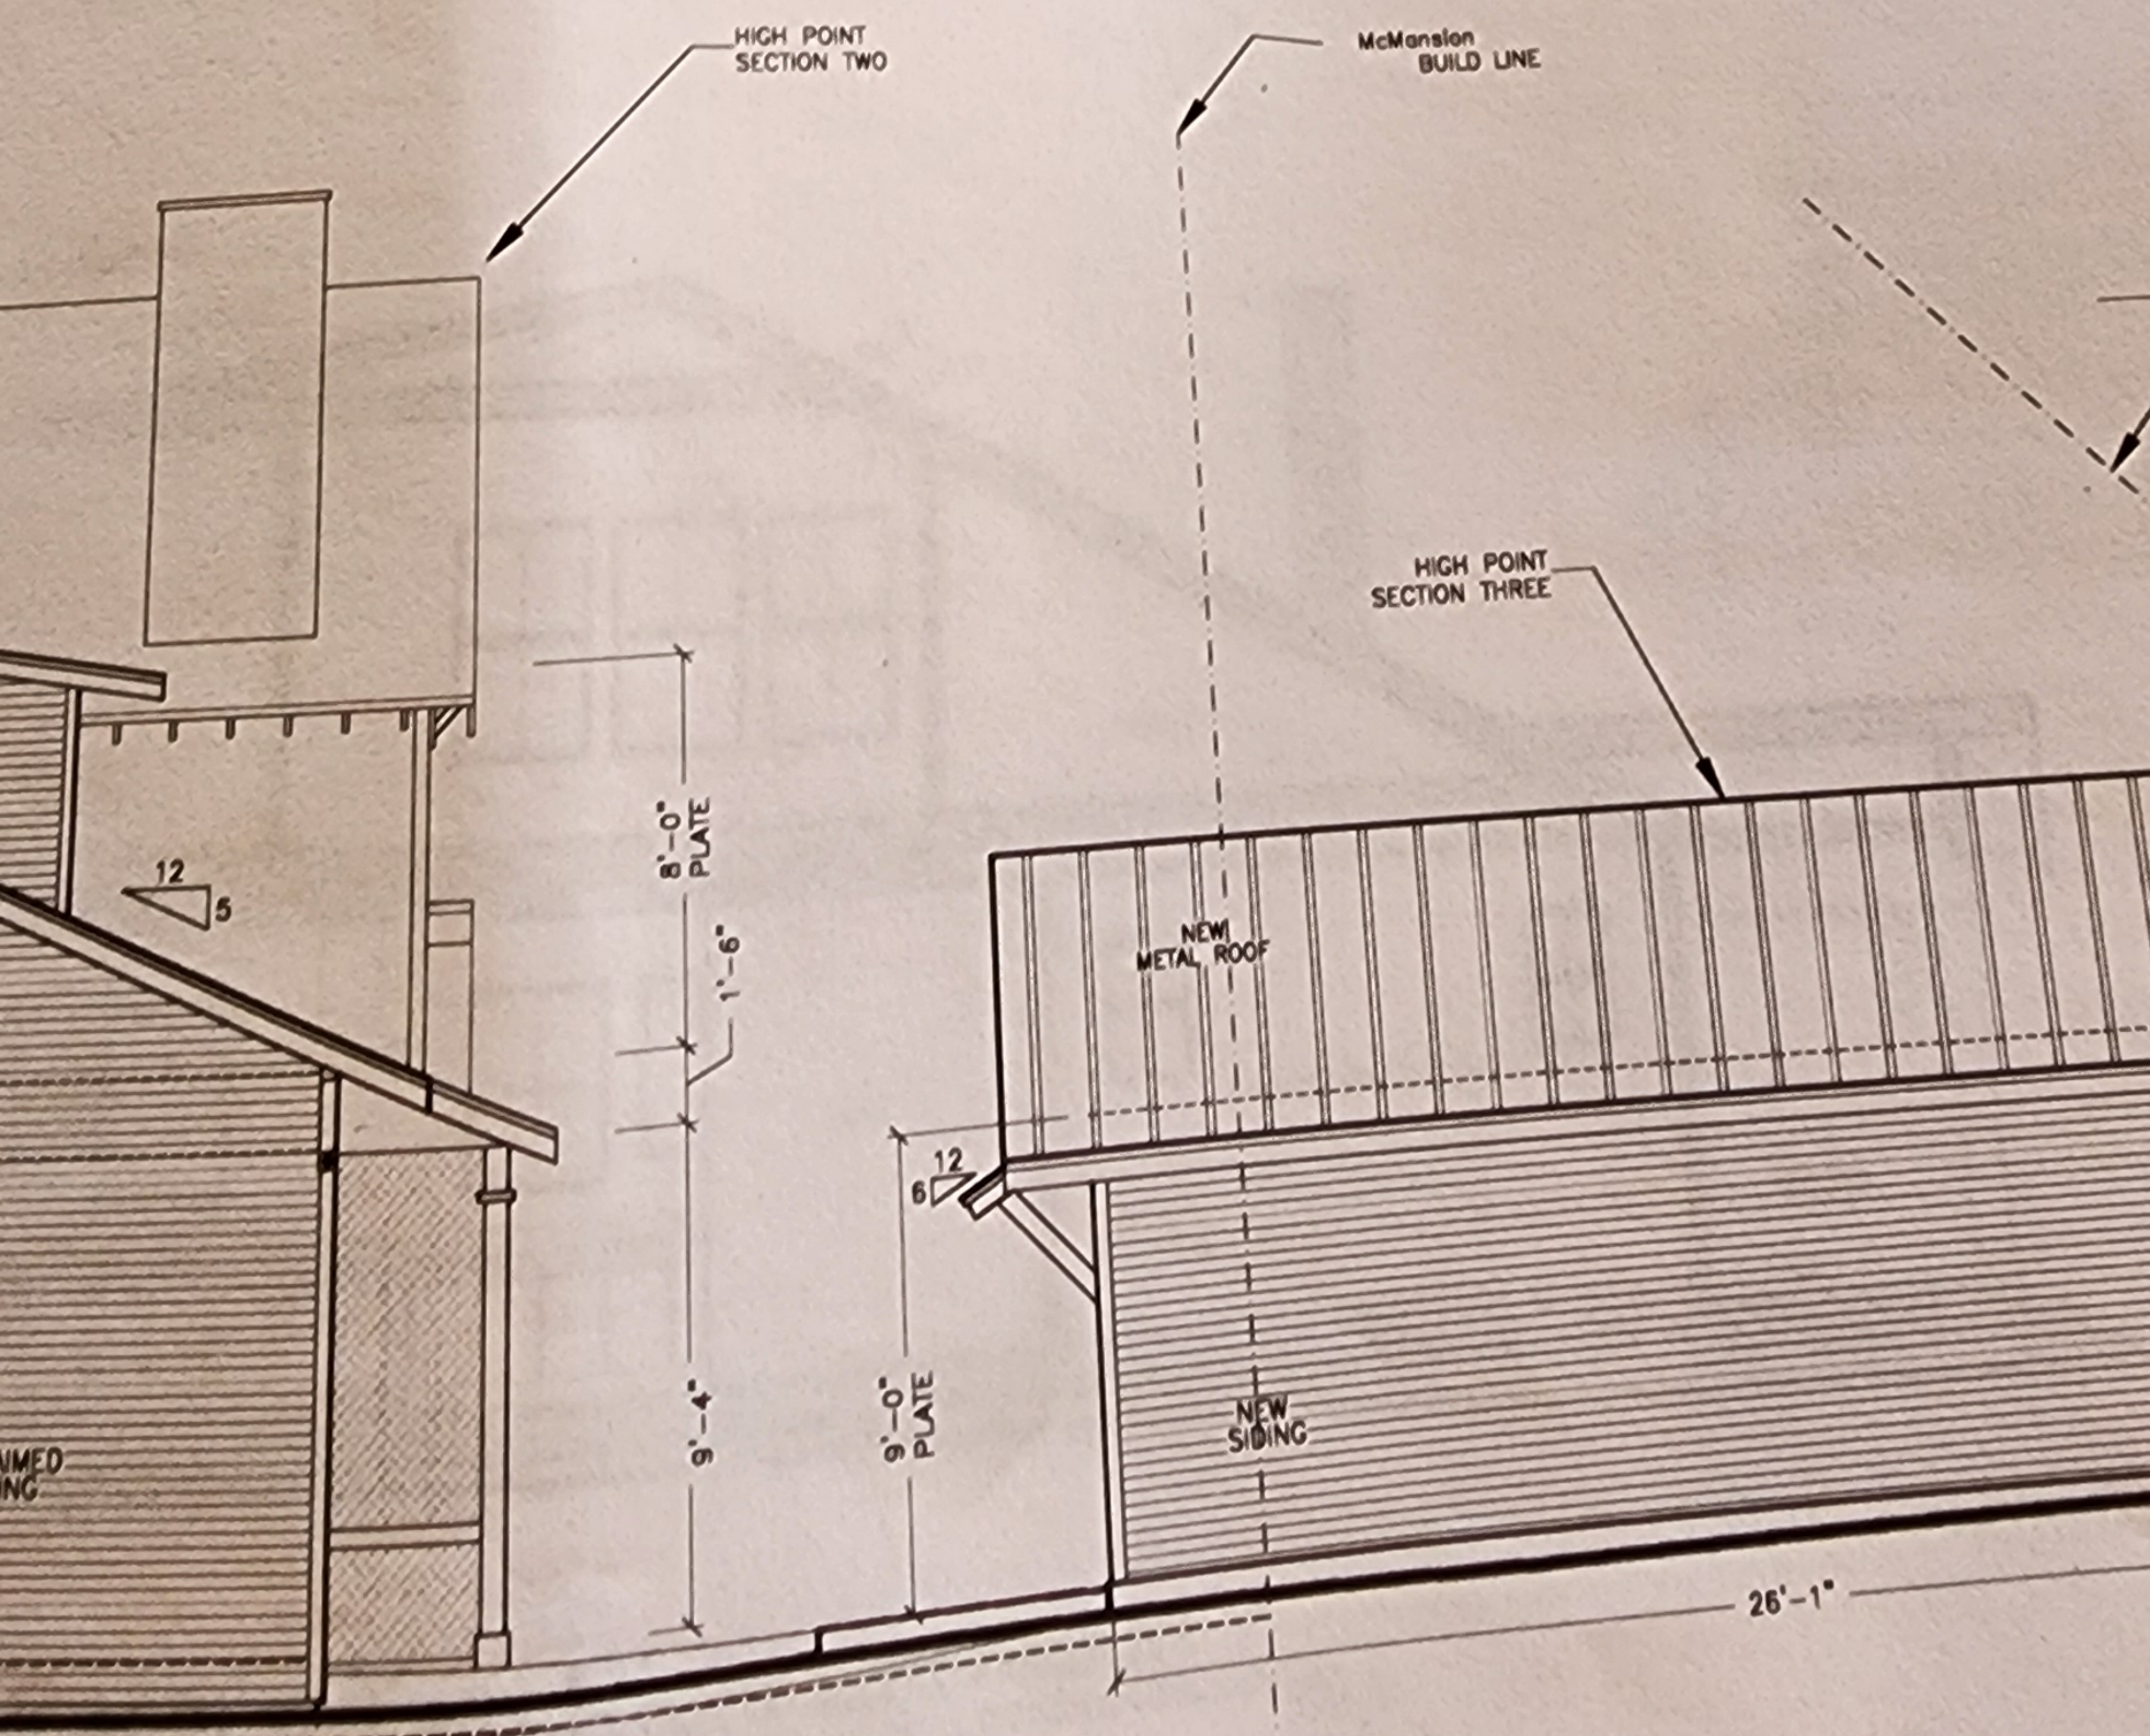

Tent

