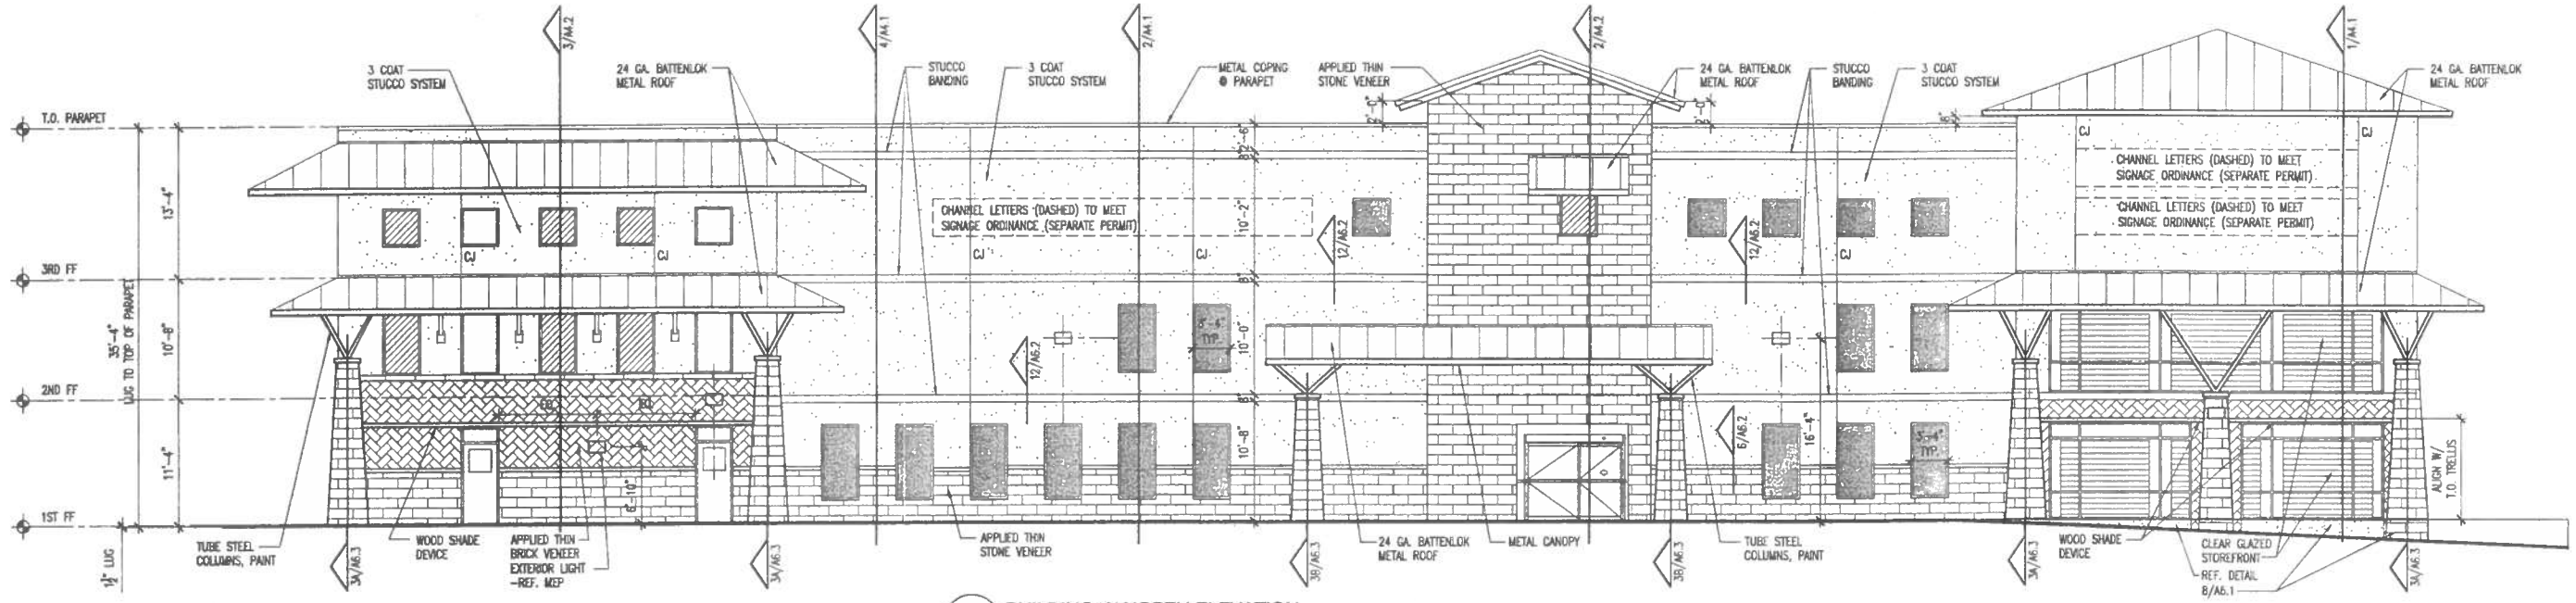

1 BUILDING 'A' NORTH ELEVATION
SCALE: 1/8" = 1'-0"

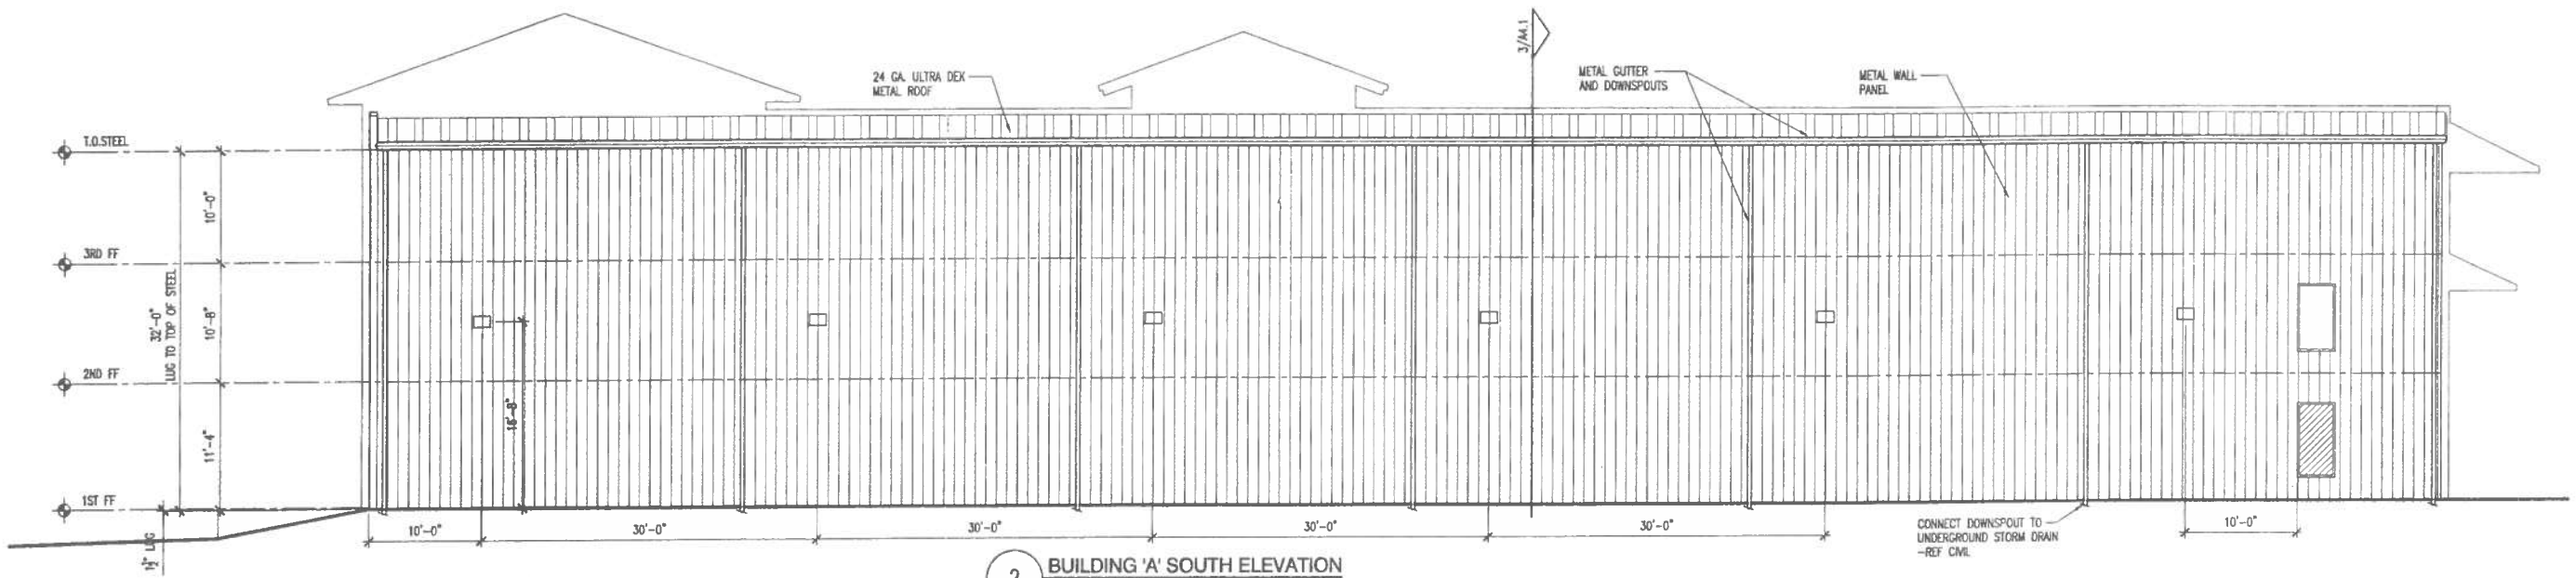

2 BUILDING 'A' SOUTH ELEVATION
SCALE: 1/8" = 1'-0"

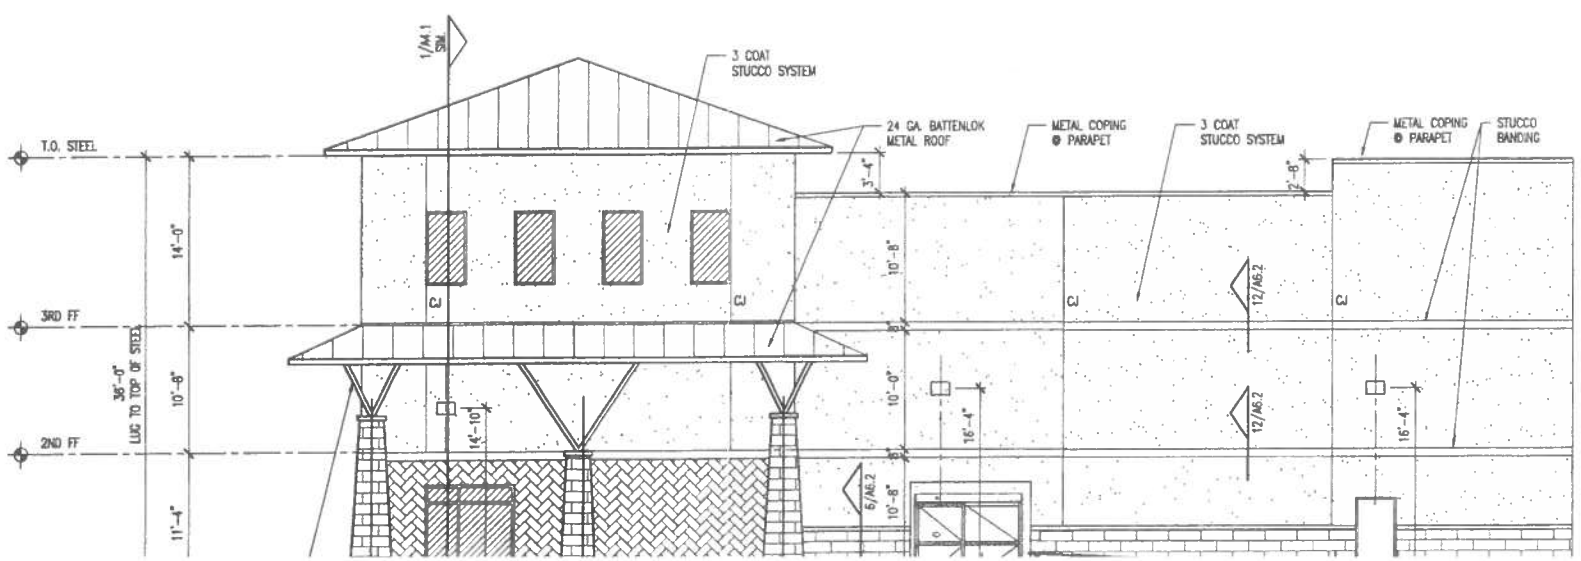

ELEVATION LEGEND	
	MBCI BATTENLOK METAL ROOF PANEL 24 GA.
	MBCI ULTRA DEK METAL ROOF PANEL 24 GA
	APPLIED THIN STONE VENEER OVER 1/2" OSB BOARD
	3 COAT STUCCO SYSTEM OVER 1/2" OSB BOARD
	APPLIED THIN BRICK VENEER OVER 1/2" OSB BOARD
	METAL WALL PANEL
CJ	INDICATES CONTROL JOINT LOCATIONS –REF. DETAIL 8/A6.3
	WINDOW FRAME WITH BRONZE TINTED GLAZING (UNLESS NOTED OTHERWISE) –REF. SHEET A5.1
	WINDOW FRAME WITH BRONZE SPANDREL GLAZING REF. SHEET A5.1
	STUCCO FRAME

SPC-2011-0190 C

SITE PLAN RELEASE

SITE PLAN APPROVAL — SHEET ____ OF ____
FILE NUMBER — — — APPLICATION DATE —
APPROVED BY COMMISSION ON —
under Section — — of Chapter ____ of the City of Austin Code
EXPIRATION DATE (SEE LDC) — LAST RELEASED —
PROJECT EXPIRATION DATE (OTD unless at ____ DVPC — — DDZ ____

ARCHCON architecture
12035 DOLWICK - SUITE 200 SAN ANTONIO, TEXAS 78233

JEFFREY S. BULLINGER — REGISTERED ARCHITECT — STATE OF TEXAS

LOOP 360
CLIMATIZED SELF STORAGE
2631 S. CAPITAL OF TX HWY NB

PROJECT NO.
DATE : 11.1
DRAWN :
REVISIONS:

BUILDING