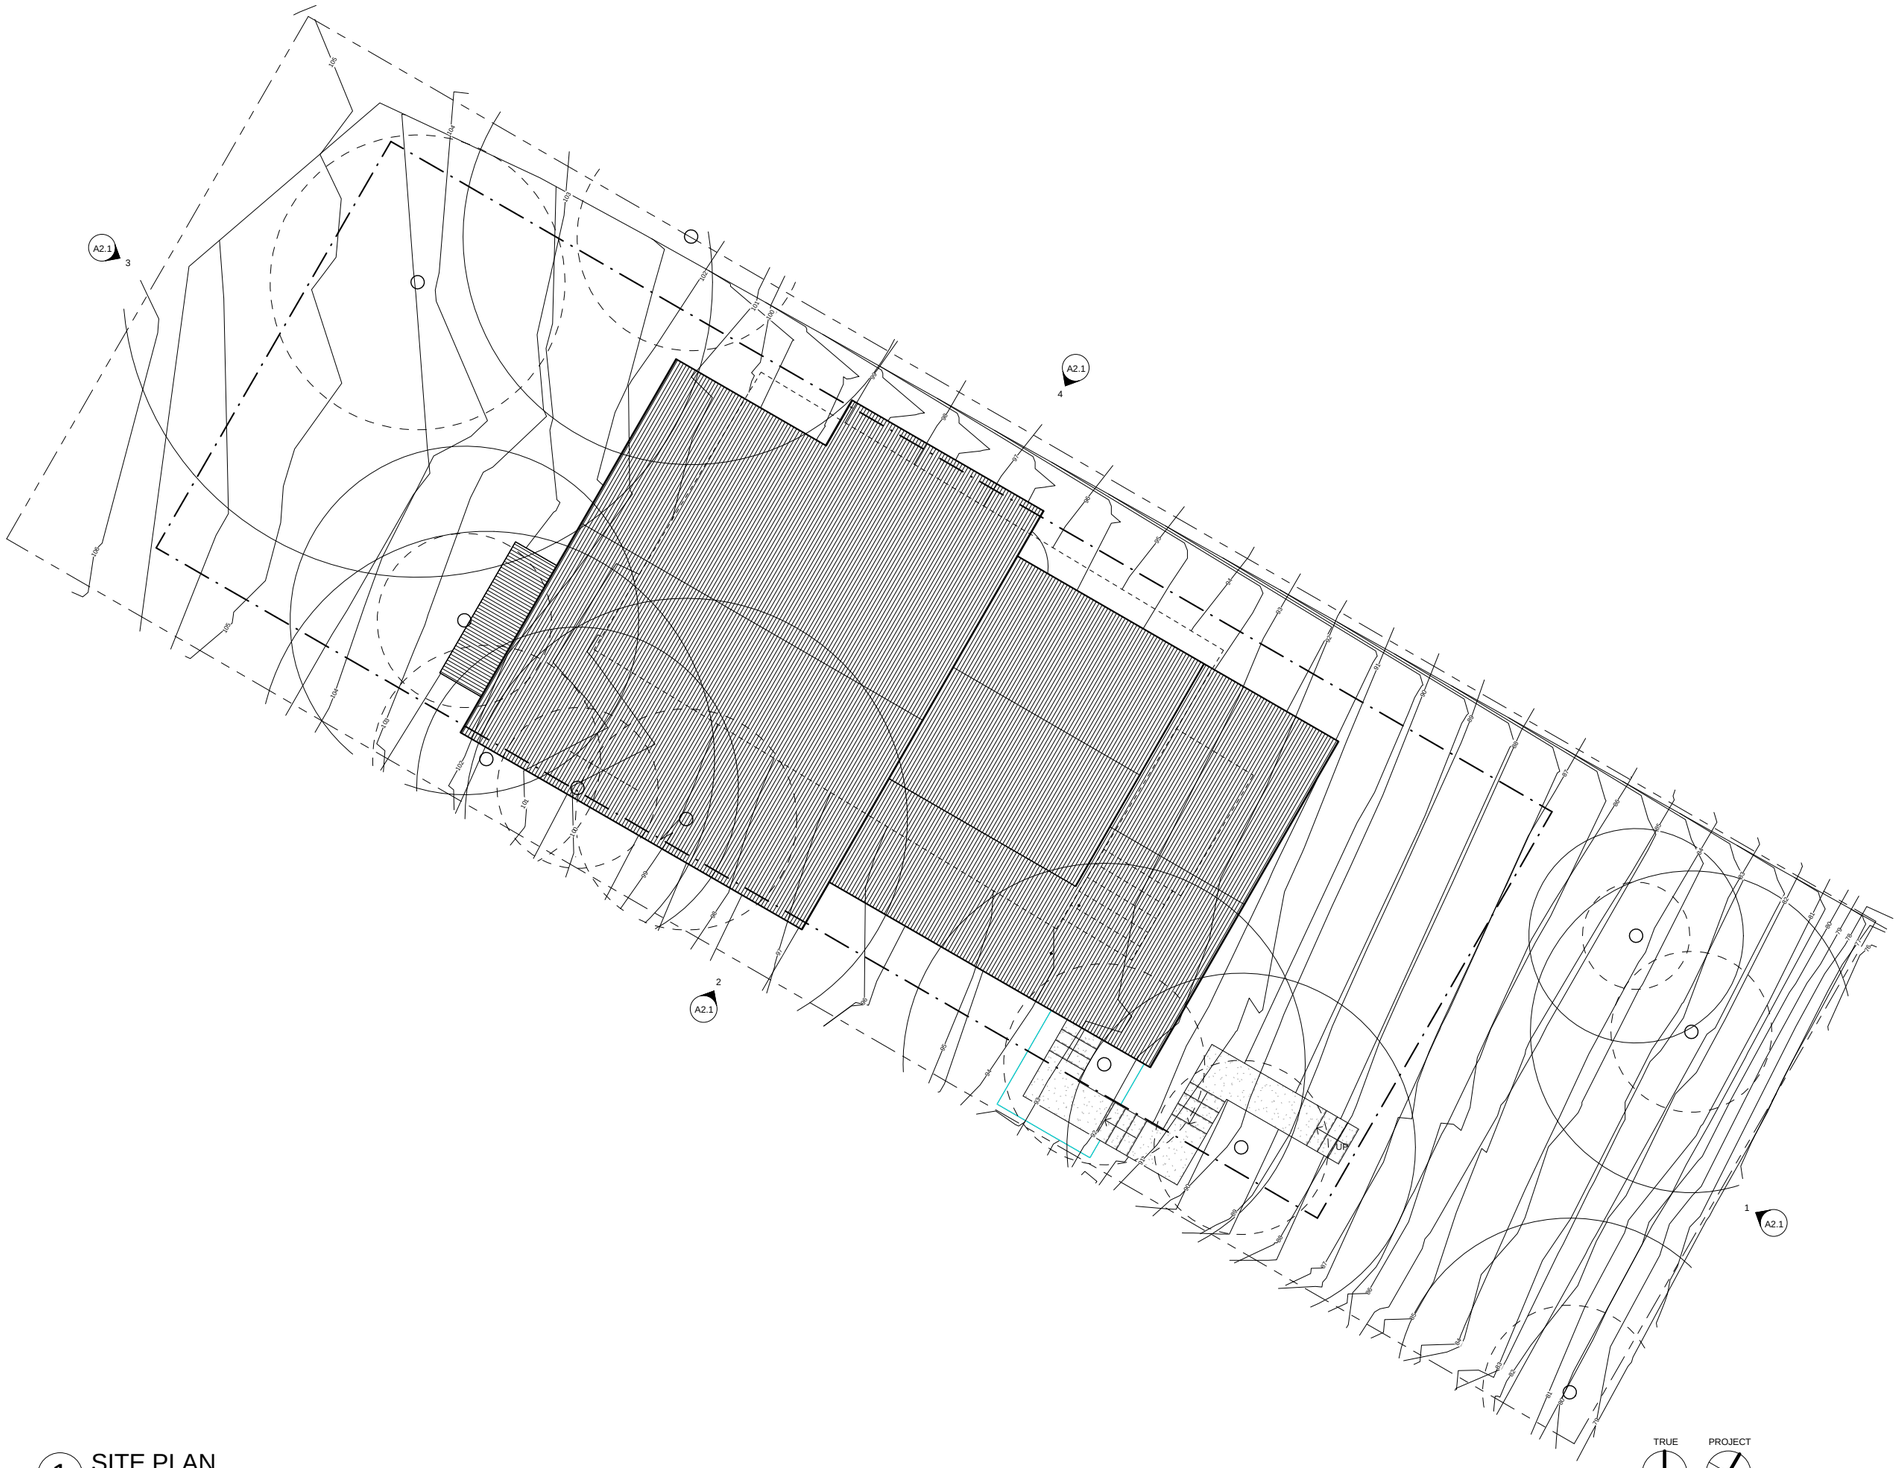

1 SITE PLAN
SCALE : 3/16" = 1'-0"

MATT FAJKUS ARCHITECTURE, LLC
mf
900 East 6th St.
Suite 100
Austin, TX 78702
TEL : 512 432 5137

www.mfarchitecture.com

PROJECT TITLE

PATTERSON RESIDENCE

806 PATTERSON AVE. | AUSTIN, TX | 78703

NOT FOR REGULATORY APPROVAL, PERMITTING, OR CONSTRUCTION.

SEAL

REGISTERED ARCHITECT
MATTHEW L FAJKUS
20652
STATE OF TEXAS

These plans, drawings and specifications are the property of Matt Fajkus Architecture and any use and/or reuse thereof in part or in whole without the written permission of the Architect is prohibited.

Copyright 2014 Matt Fajkus Architecture

SHEET INFORMATION

REVISIONS:

PROJECT NUMBER:
1429

DATE:
01.14.2015

PHASE:
SD

DRAWING TITLE:

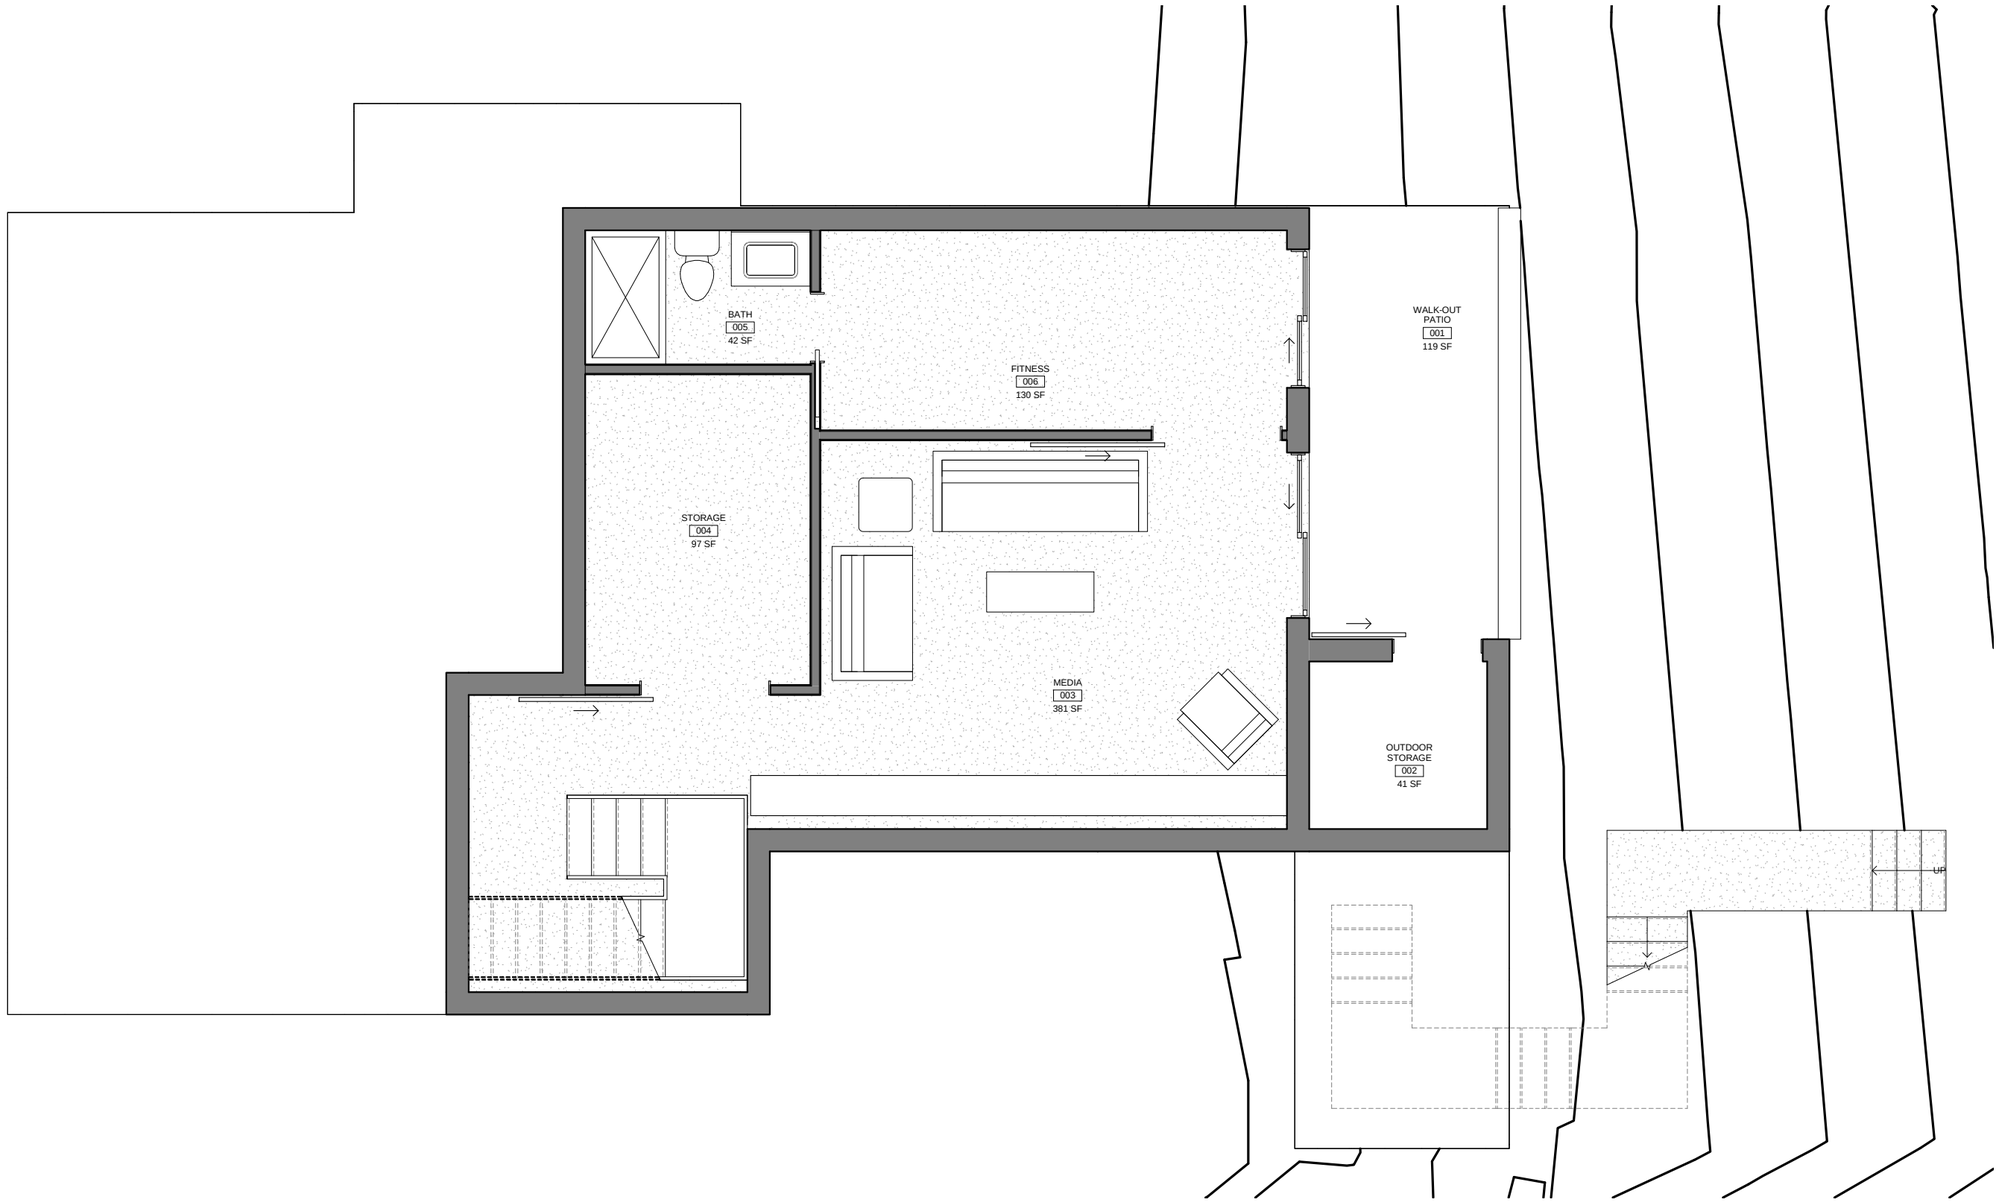

1 BASEMENT
SCALE : 3/8" = 1'-0"

MATT FAJKUS ARCHITECTURE, LLC
mf
900 East 6th St.
Suite 100
Austin, TX 78702
TEL : 512 432 5137
www.mfarchitecture.com

PROJECT TITLE

PATTERSON RESIDENCE

806 PATTERSON AVE. | AUSTIN, TX | 78703

NOT FOR REGULATORY APPROVAL, PERMITTING, OR CONSTRUCTION.

SEAL

REGISTERED ARCHITECT
MATTHEW L FAJKUS
20652
STATE OF TEXAS

These plans, drawings and specifications are the property of Matt Fajkus Architecture and any use and/or reuse thereof in part or in whole without the written permission of the Architect is prohibited.

Copyright 2014 Matt Fajkus Architecture

REVISIONS:

SHEET INFORMATION

PROJECT NUMBER:
1429
DATE:
01.14.2015
PHASE:
SD
DRAWING TITLE:

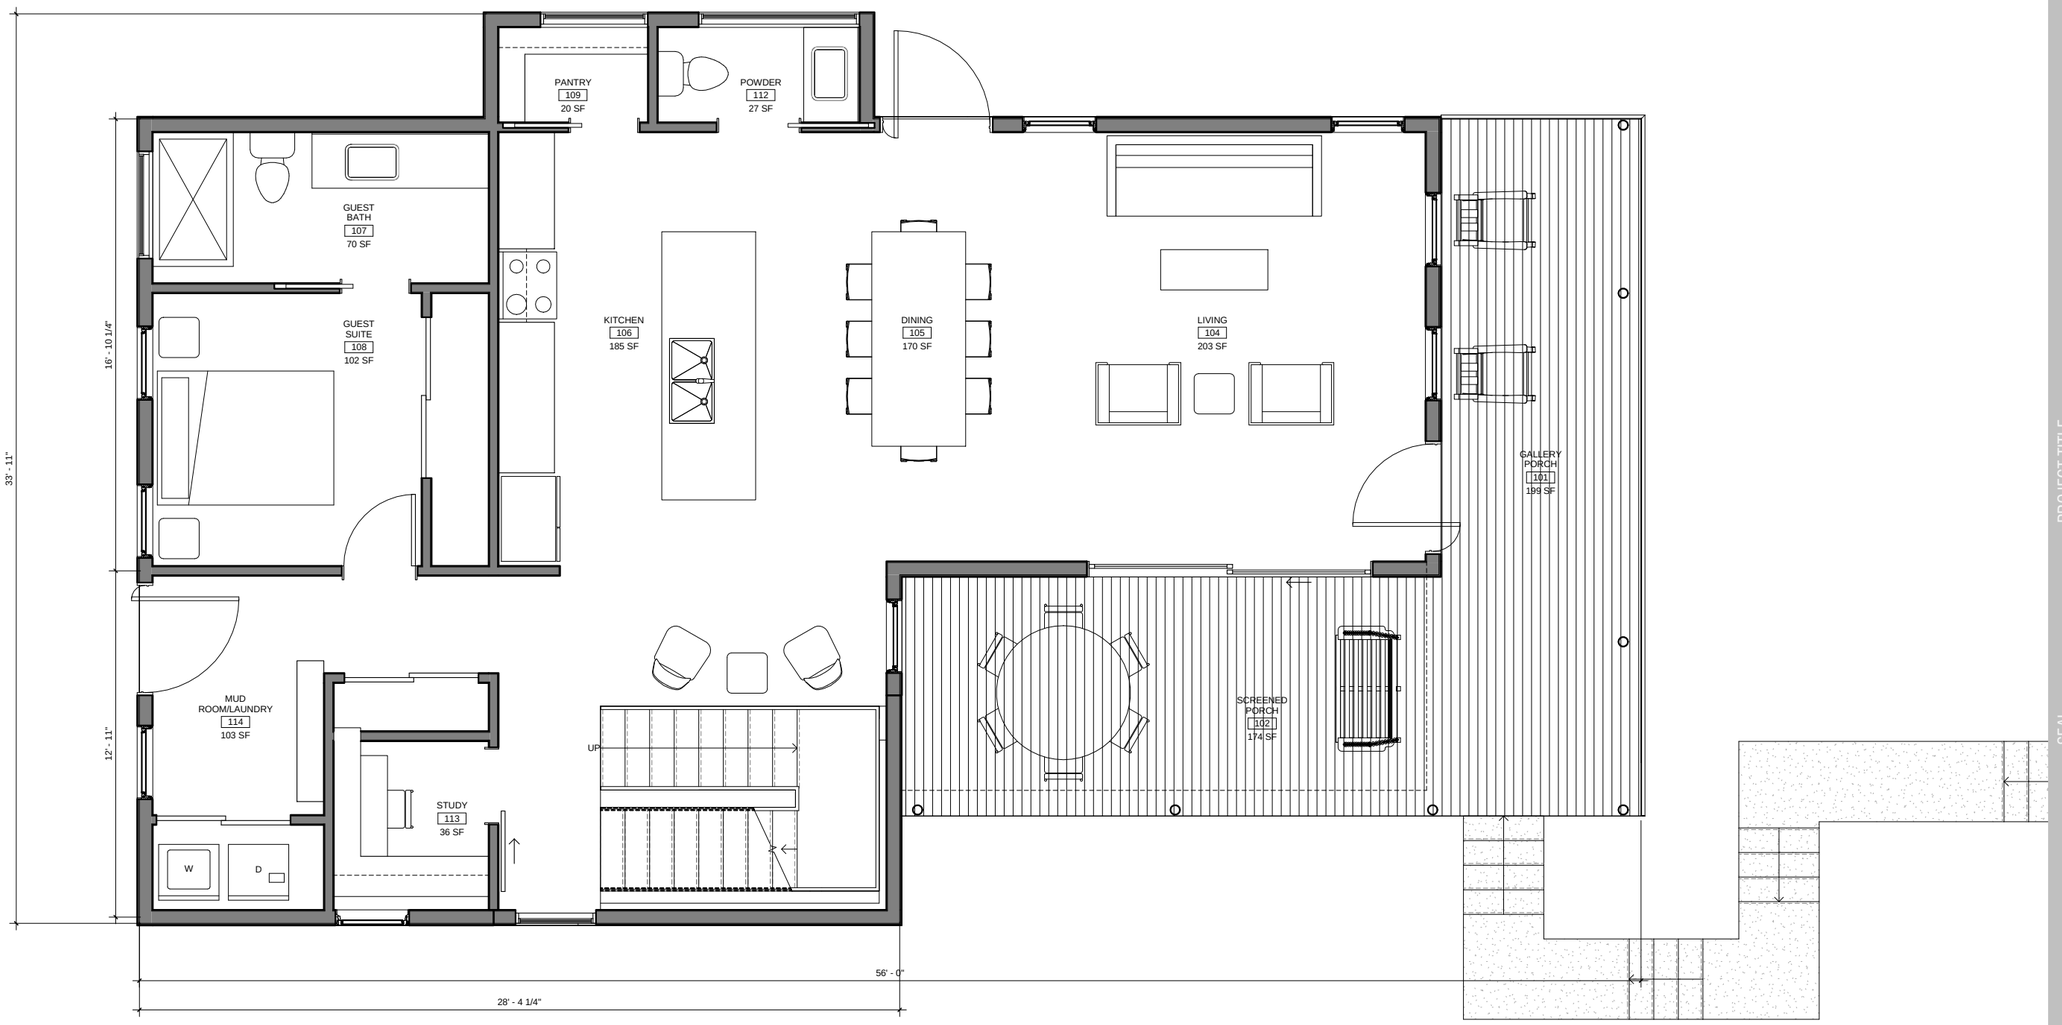

TRUE PROJECT

1 FIRST FLOOR PLAN

SCALE : 3/8" = 1'-0"

MATT FAJKUS ARCHITECTURE, LLC

mf

900 East 6th St.
Suite 100
Austin, TX 78702
TEL : 512 432 5137

www.mfarchitecture.com

PROJECT TITLE

PATTERSON RESIDENCE

806 PATTERSON AVE. | AUSTIN, TX | 78703

NOT FOR REGULATORY APPROVAL, PERMITTING, OR CONSTRUCTION.

SEAL

REGISTERED ARCHITECT
MATTHEW L FAJKUS
20652
STATE OF TEXAS

These plans, drawings and specifications are the property of Matt Fajkus Architecture and any use and/or reuse thereof in part or in whole without the written permission of the Architect is prohibited.

Copyright 2014 Matt Fajkus Architecture

REVISIONS:

SHEET INFORMATION

PROJECT NUMBER:
1429

DATE:
01.14.2015

PHASE:
SD

DRAWING TITLE:

mf architecture

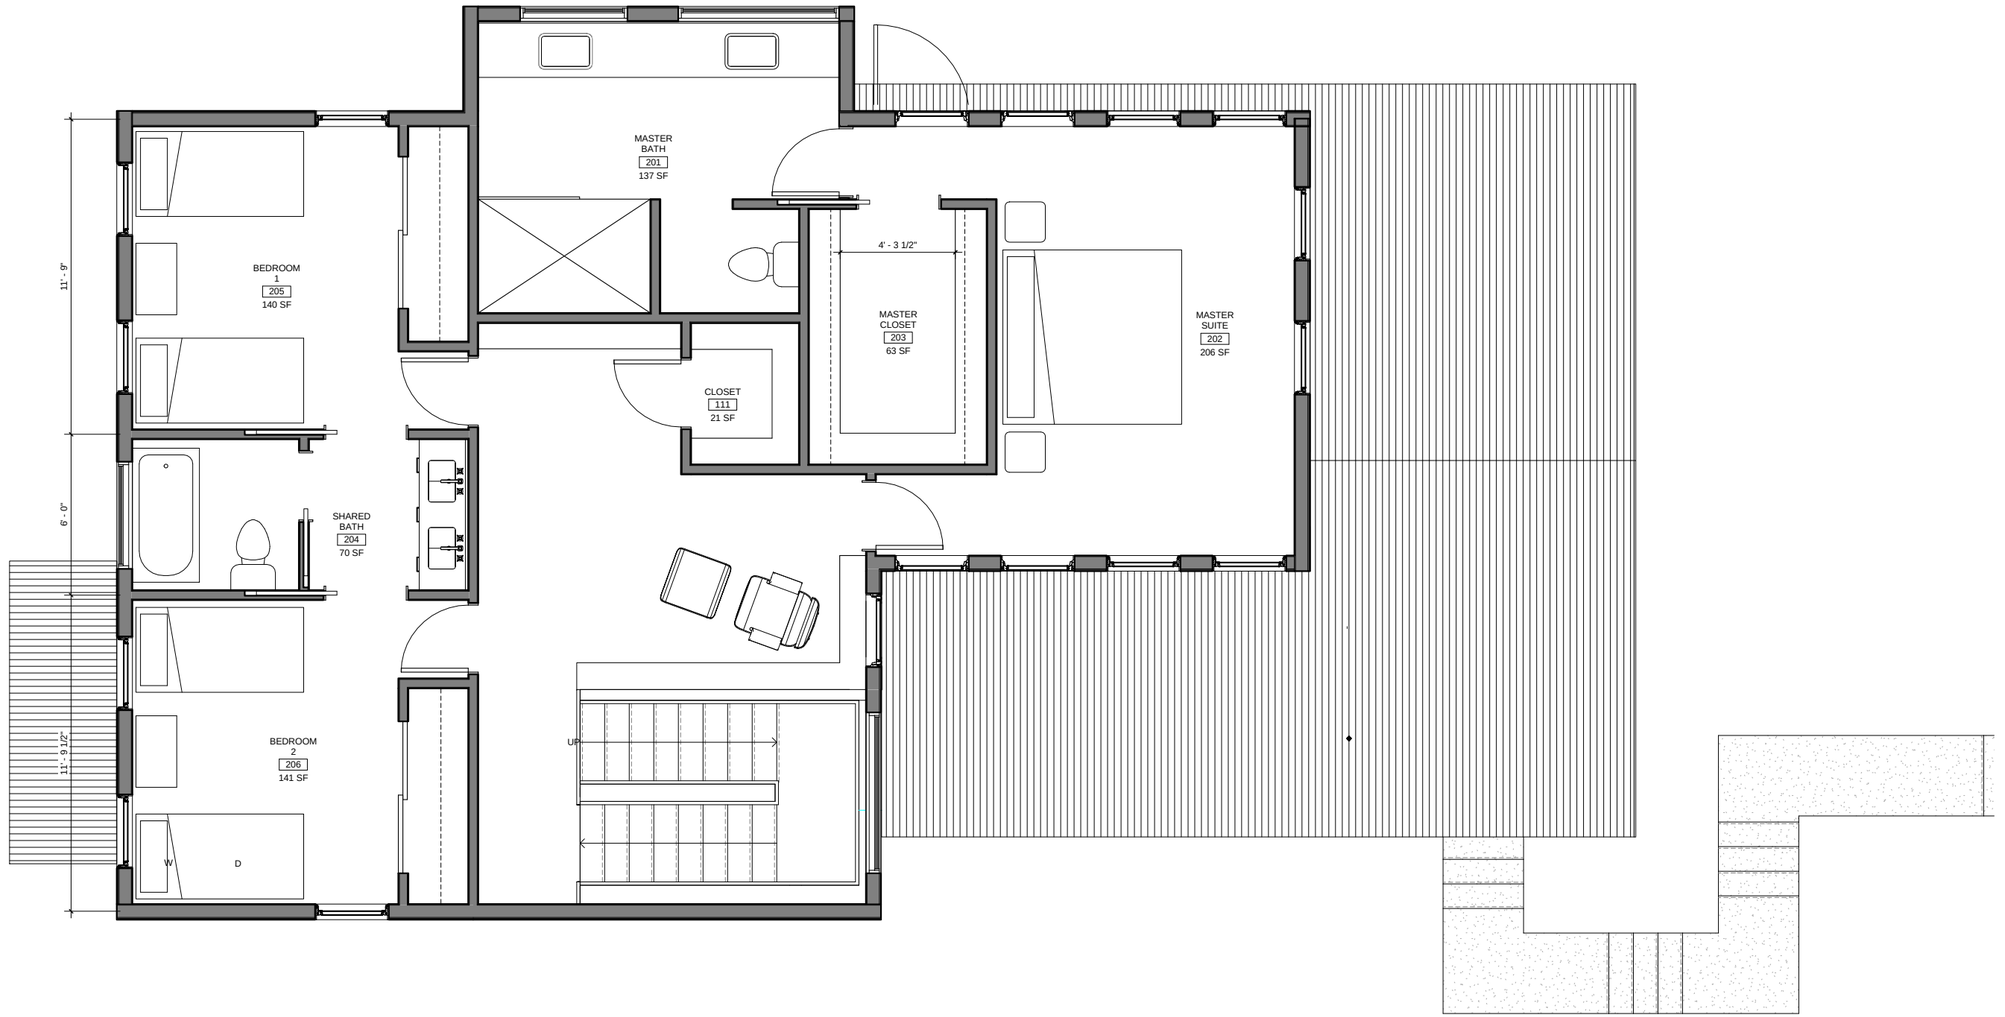

1 SECOND FLOOR PLAN
SCALE : 3/8" = 1'-0"

MATT FAJKUS ARCHITECTURE, LLC
mf
900 East 6th St.
Suite 100
Austin, TX 78702
TEL : 512 432 5137
www.mfarchitecture.com

PROJECT TITLE

PATTERSON RESIDENCE

806 PATTERSON AVE. | AUSTIN, TX | 78703

NOT FOR REGULATORY APPROVAL, PERMITTING, OR CONSTRUCTION.

SEAL

REGISTERED ARCHITECT
MATTHEW L. FAJKUS
20652
STATE OF TEXAS

These plans, drawings and specifications are the property of Matt Fajkus Architecture and any use and/or reuse thereof in part or in whole without the written permission of the Architect is prohibited.

Copyright 2014 Matt Fajkus Architecture

SHEET INFORMATION

REVISIONS:

PROJECT NUMBER:
1429
DATE:
01.14.2015
PHASE:
SD
DRAWING TITLE:

mf architecture

1 EAST ELEVATION
SCALE : 3/16" = 1'-0"

2 SOUTH ELEVATION
SCALE : 3/16" = 1'-0"

3 WEST ELEVATION
SCALE : 3/16" = 1'-0"

4 NORTH ELEVATION
SCALE : 3/16" = 1'-0"

MATT FAJKUS ARCHITECTURE, LLC

mf

900 East 6th St.
Suite 100
Austin, TX 78702
TEL : 512 432 5137

www.mfarchitecture.com

PROJECT TITLE

PATTERSON RESIDENCE

806 PATTERSON AVE. | AUSTIN, TX | 78703

NOT FOR REGULATORY APPROVAL, PERMITTING, OR CONSTRUCTION.

SEAL

REGISTERED ARCHITECT
MATTHEW L FAJKUS
20652
STATE OF TEXAS

These plans, drawings and specifications are the property of Matt Fajkus Architecture and any use and/or reuse thereof in part or in whole without the written permission of the Architect is prohibited.

Copyright 2014 Matt Fajkus Architecture

SHEET INFORMATION

REVISIONS:

PROJECT NUMBER:
1429

DATE:
01.14.2015

PHASE:
SD

DRAWING TITLE:

mf architecture