
201







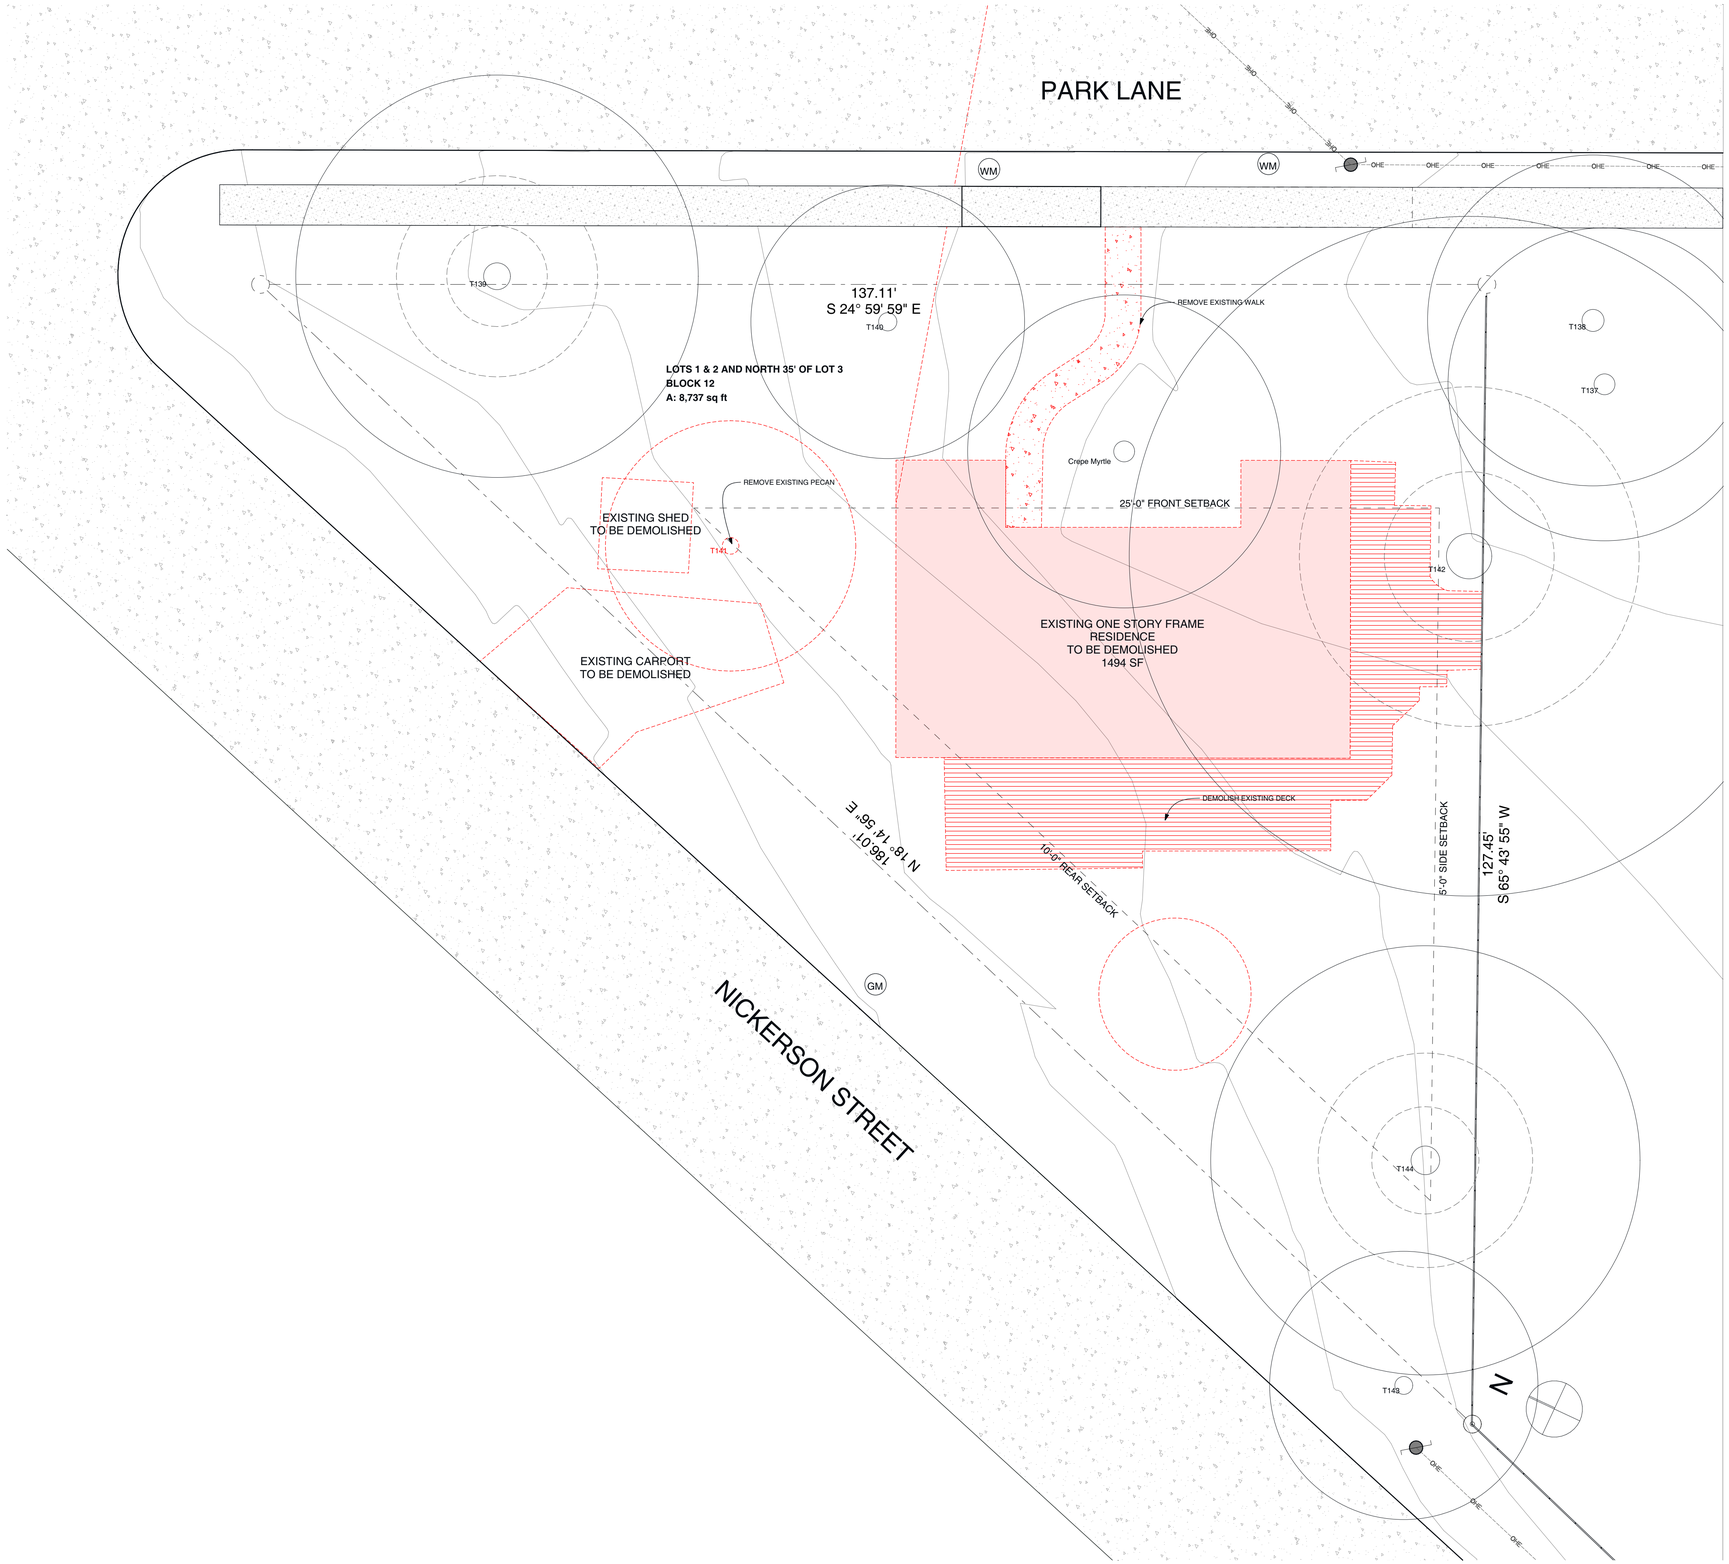


1 Site Plan Existing
AS-100 Scale: 1/8" = 1'-0"

| TREE TABLE | | | |
|---|---|---|---|
| TAG NO. | DIA. | SPECIES | Status |
| ~~Crepe Myrtle~~ | 17.5 | OAK | Existing |
| T137 | 17.5 | OAK | Existing |
| T138 | 18.5" | OAK | Existing |
| T139 | 22.5" | OAK | Existing |
| T140 | 15.3" | OAK | Existing |
| T142 | 38" | OAK | Existing |
| T143 | 15" | PEACAN | Existing |
| T144 | 24" | PECAN | Existing |

SITE LEGEND

- PROPERTY LINE
- W WATER LINE
- WW WASTE WATER LINE
- G GAS LINE
- OHE OVERHEAD ELECTRIC
- UE UNDERGROUND ELECTRIC
- TO BE DEMOLISHED
- CO CLEANOUT
- WM WATER METER
- GM GAS METER

These documents are for interim review only and not intended for bidding or construction purposes.
R Murray Legge
Architect Texas 16791

| Issue List | | |
|---|---|---|
| Issue ID | Issue Name | Issued Date |

Murray Legge Architecture
A Project by Murray Legge Architecture
1701 Emilie Lane Unit B, Austin, TX 78731

STRUCTURAL ENGINEERING
Fort Structures
2235 E 6th St #105, Austin, TX 78702
(512) 817-9264

MEP

PROJECT

# Park Lane
New Single-Family House


201 Park Lane, Austin, 78704

DATE 10/5/22

TITLE Site Plan Existing

DRAWING No. AS-100

PROJECT No. 103

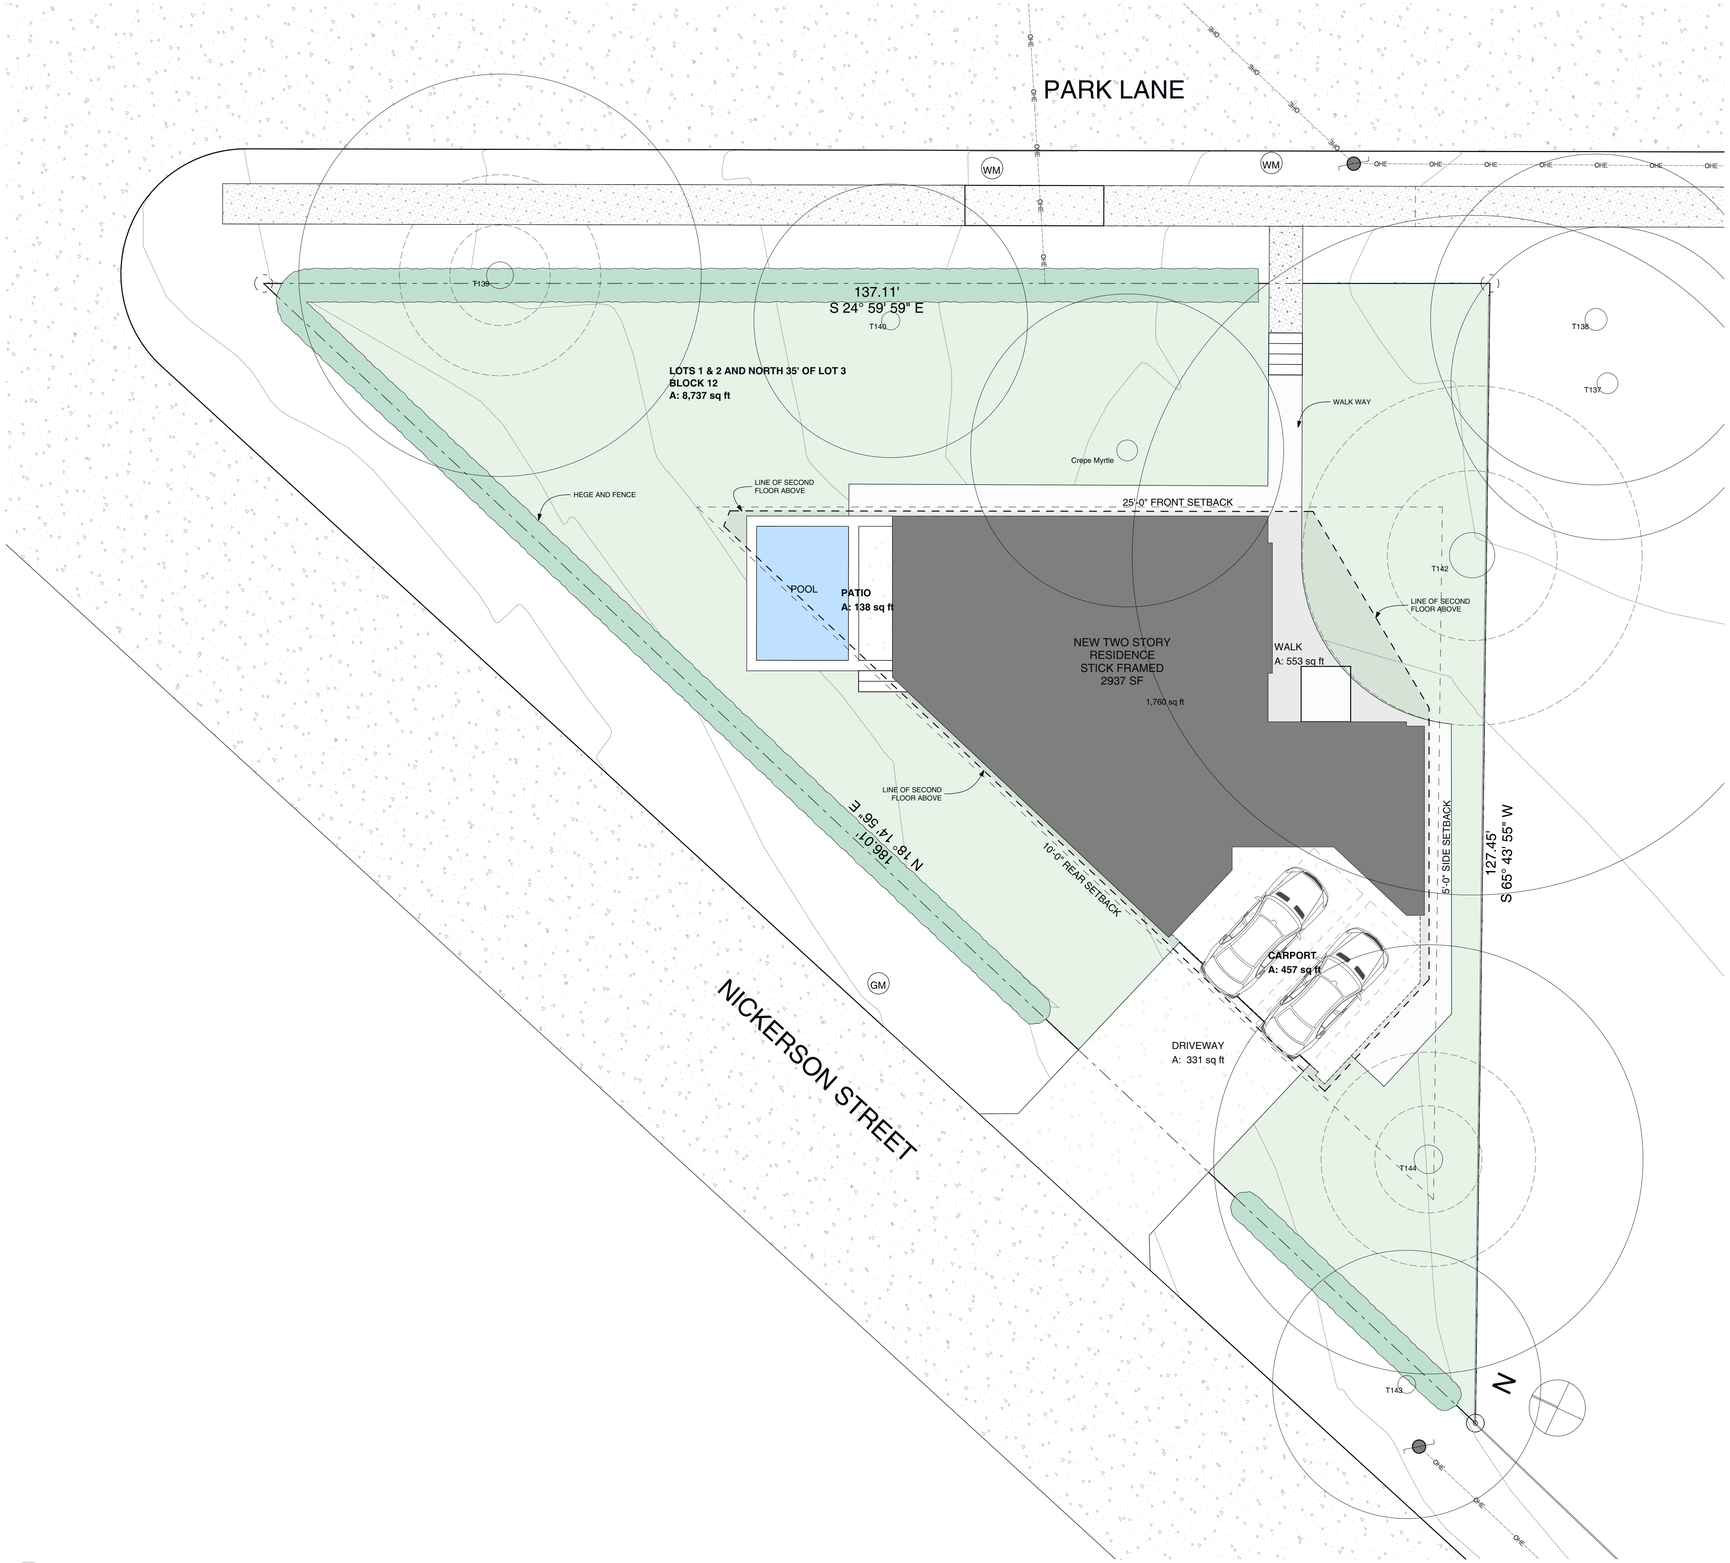


4 AS-101 Site Plan Proposed
Scale:1/8" = 1'-0"

| TREE TABLE | | | |
|---|---|---|---|
| TAG NO. | DIA. | SPECIES | Status |
| ~~Crepe Myrtle~~ | 17.5 | OAK | Existing |
| T137 | 17.5 | OAK | Existing |
| T138 | 18.5" | OAK | Existing |
| T139 | 22.5" | OAK | Existing |
| T140 | 15.3" | OAK | Existing |
| T142 | 38" | OAK | Existing |
| T143 | 15" | PEACAN | Existing |
| T144 | 24" | PECAN | Existing |

SITE LEGEND

| | |
|---|---|
| — — — — | PROPERTY LINE |
| ——W—— | WATER LINE |
| ——WW—— | WASTE WATER LINE |
| ——G—— | GAS LINE |
| ——OHE—— | OVERHEAD ELECTRIC |
| ——UE—— | UNDERGROUND ELECTRIC |
| | TO BE DEMOLISHED |
| CO | CLEANOUT |
| WM | WATER METER |
| GM | GAS METER |

**These documents are for interim review only and not intended for bidding or construction purposes.**
**R Murray Legge**
**Architect Texas 16791**

| Issue List | | |
|---|---|---|
| Issue ID | Issue Name | Issued Date |


Murray Legge Architecture
*A Project by Murray Legge Architecture*
1701 Emile Lane Unit B, Austin, TX 78731

STRUCTURAL ENGINEERING
Fort Structures
2235 E 6th St #105, Austin, TX 78702
(512) 817-9264

MEP

PROJECT


201 Park Lane, Austin, 78704


# Park Lane
**New Single-Family House**

DATE 10/5/22

TITLE Site Plan Proposed

DRAWING No. **AS-101**

PROJECT No. **103**

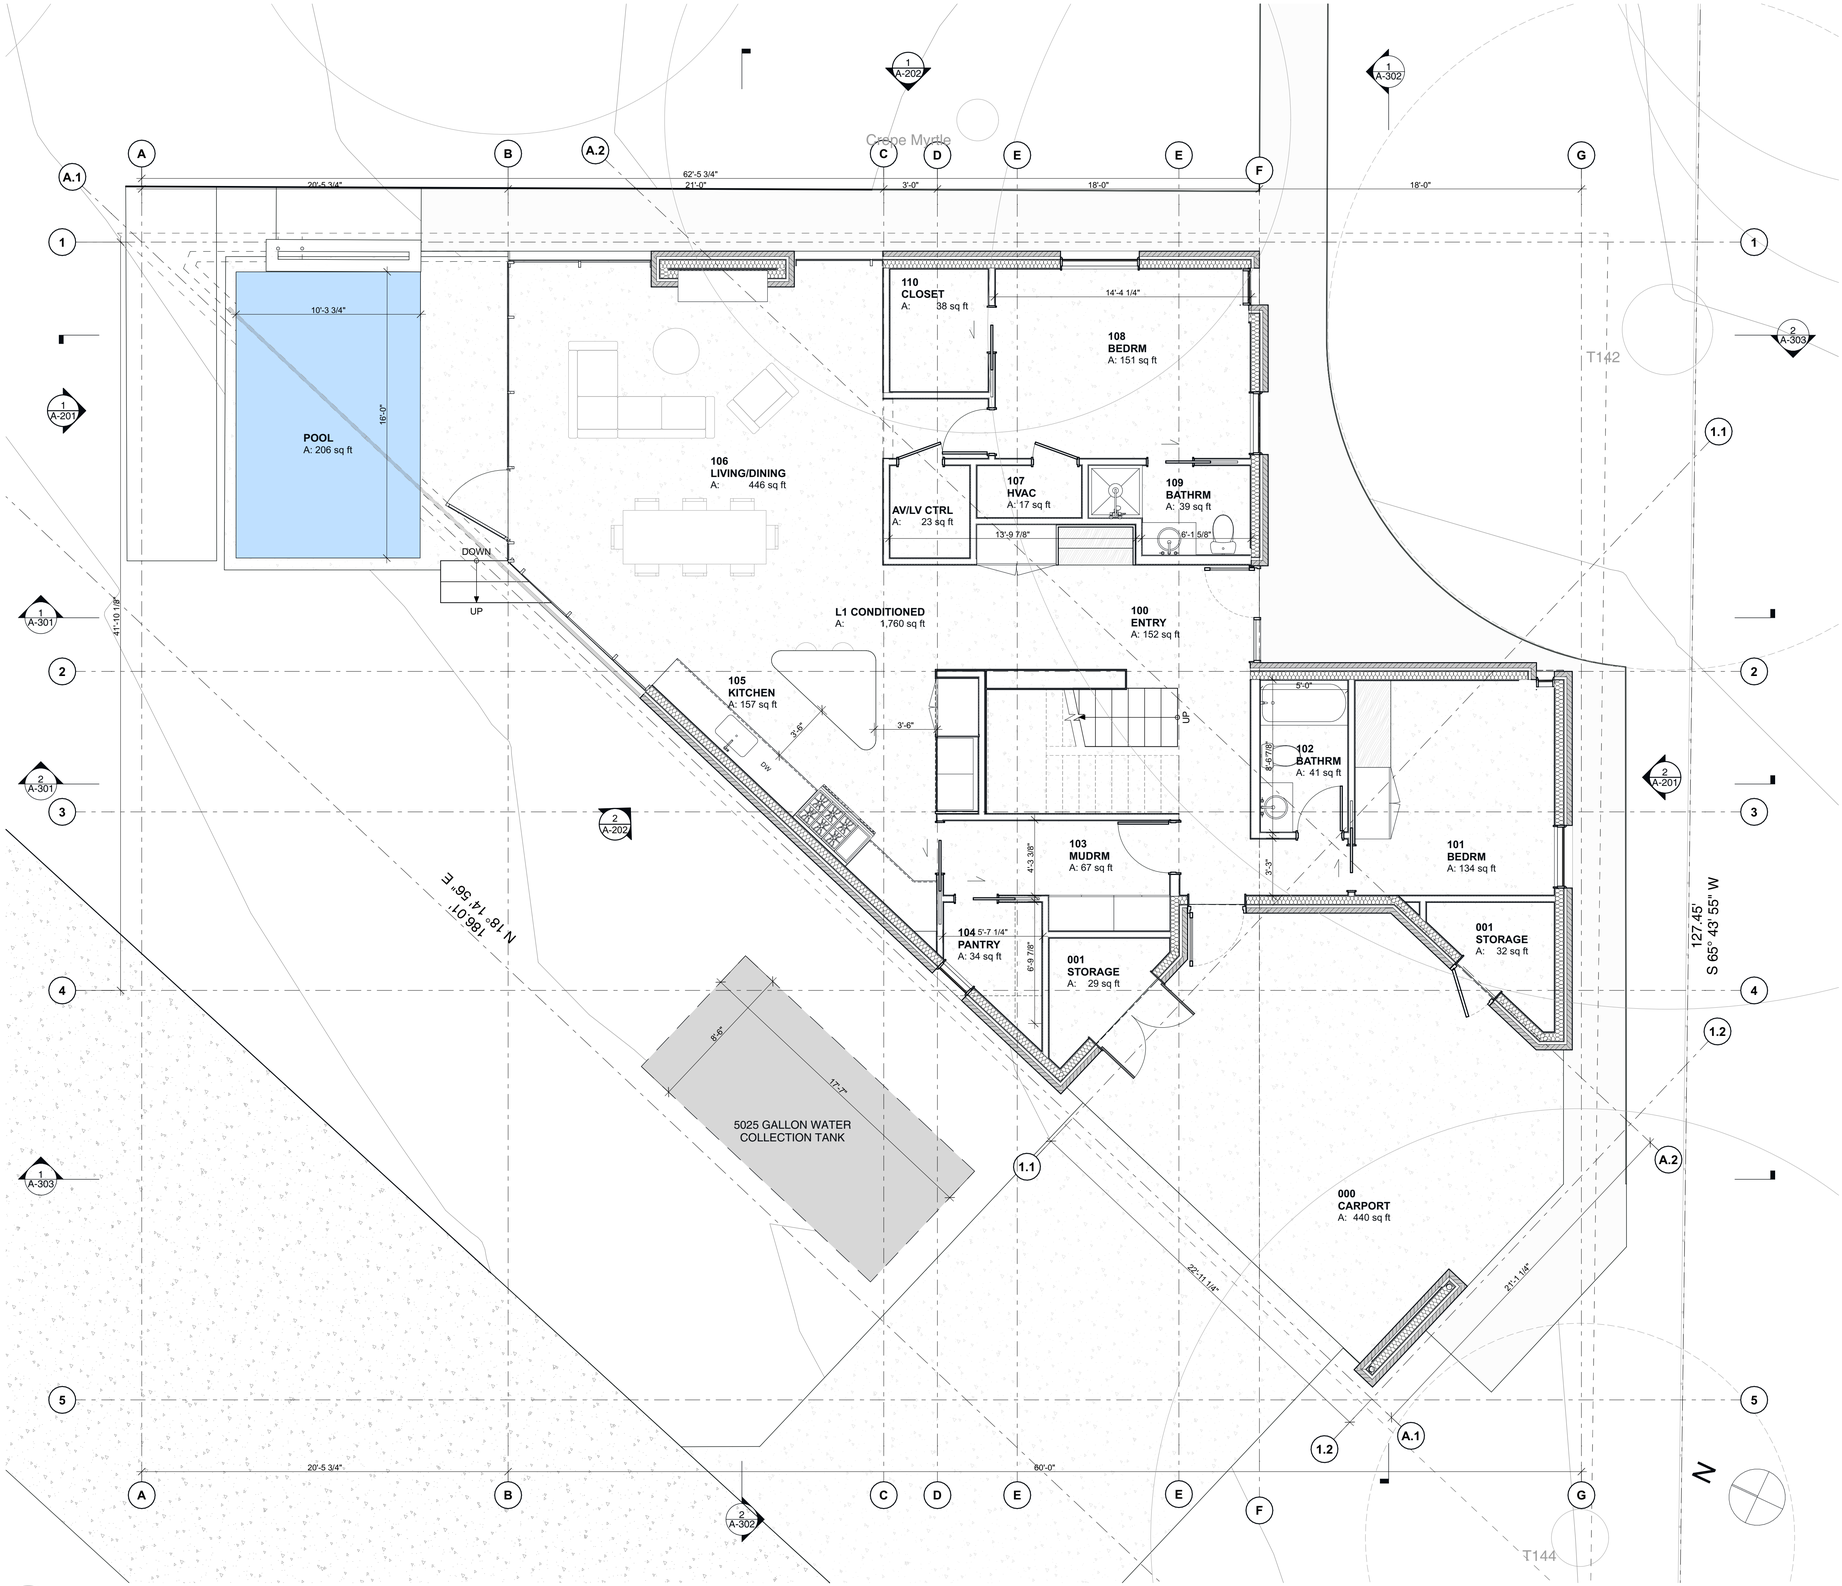


2 A-101 First Floor
Scale:1/4" = 1'-0"

These documents are for interim review only and not intended for bidding or construction purposes.
R Murray Legge
Architect Texas 16791

| Issue List | | |
|---|---|---|
| Issue ID | Issue Name | Issued Date |


Murray Legge Architecture
A Project by Murray Legge Architecture
1701 Emile Lane Unit B, Austin, TX 78731

STRUCTURAL ENGINEERING
Fort Structures
2235 E 6th St #105, Austin, TX 78702
(512) 817-9264

MEP

PROJECT


201 Park Lane, Austin, 78704

# Park Lane

New Single-Family House

DATE 10/5/22

TITLE First Floor Plan

DRAWING No. A-101

PROJECT No. 103




1 A-102 Second Floor
Scale:1/4" = 1'-0"

These documents are for interim review only and not intended for bidding or construction purposes.
R Murray Legge
Architect Texas 16791

| Issue List | | |
|---|---|---|
| Issue ID | Issue Name | Issued Date |


Murray Legge Architecture
A Project by Murray Legge Architecture
1701 Emilie Lane Unit B, Austin, TX 78731

STRUCTURAL ENGINEERING
Fort Structures
2235 E 6th St #105, Austin, TX 78702
(512) 817-9264

MEP

PROJECT


201 Park Lane, Austin, 78704


# Park Lane
**New Single-Family House**

DATE 10/5/22

TITLE Second Floor Plan

DRAWING No. **A-102**

PROJECT No. **103**

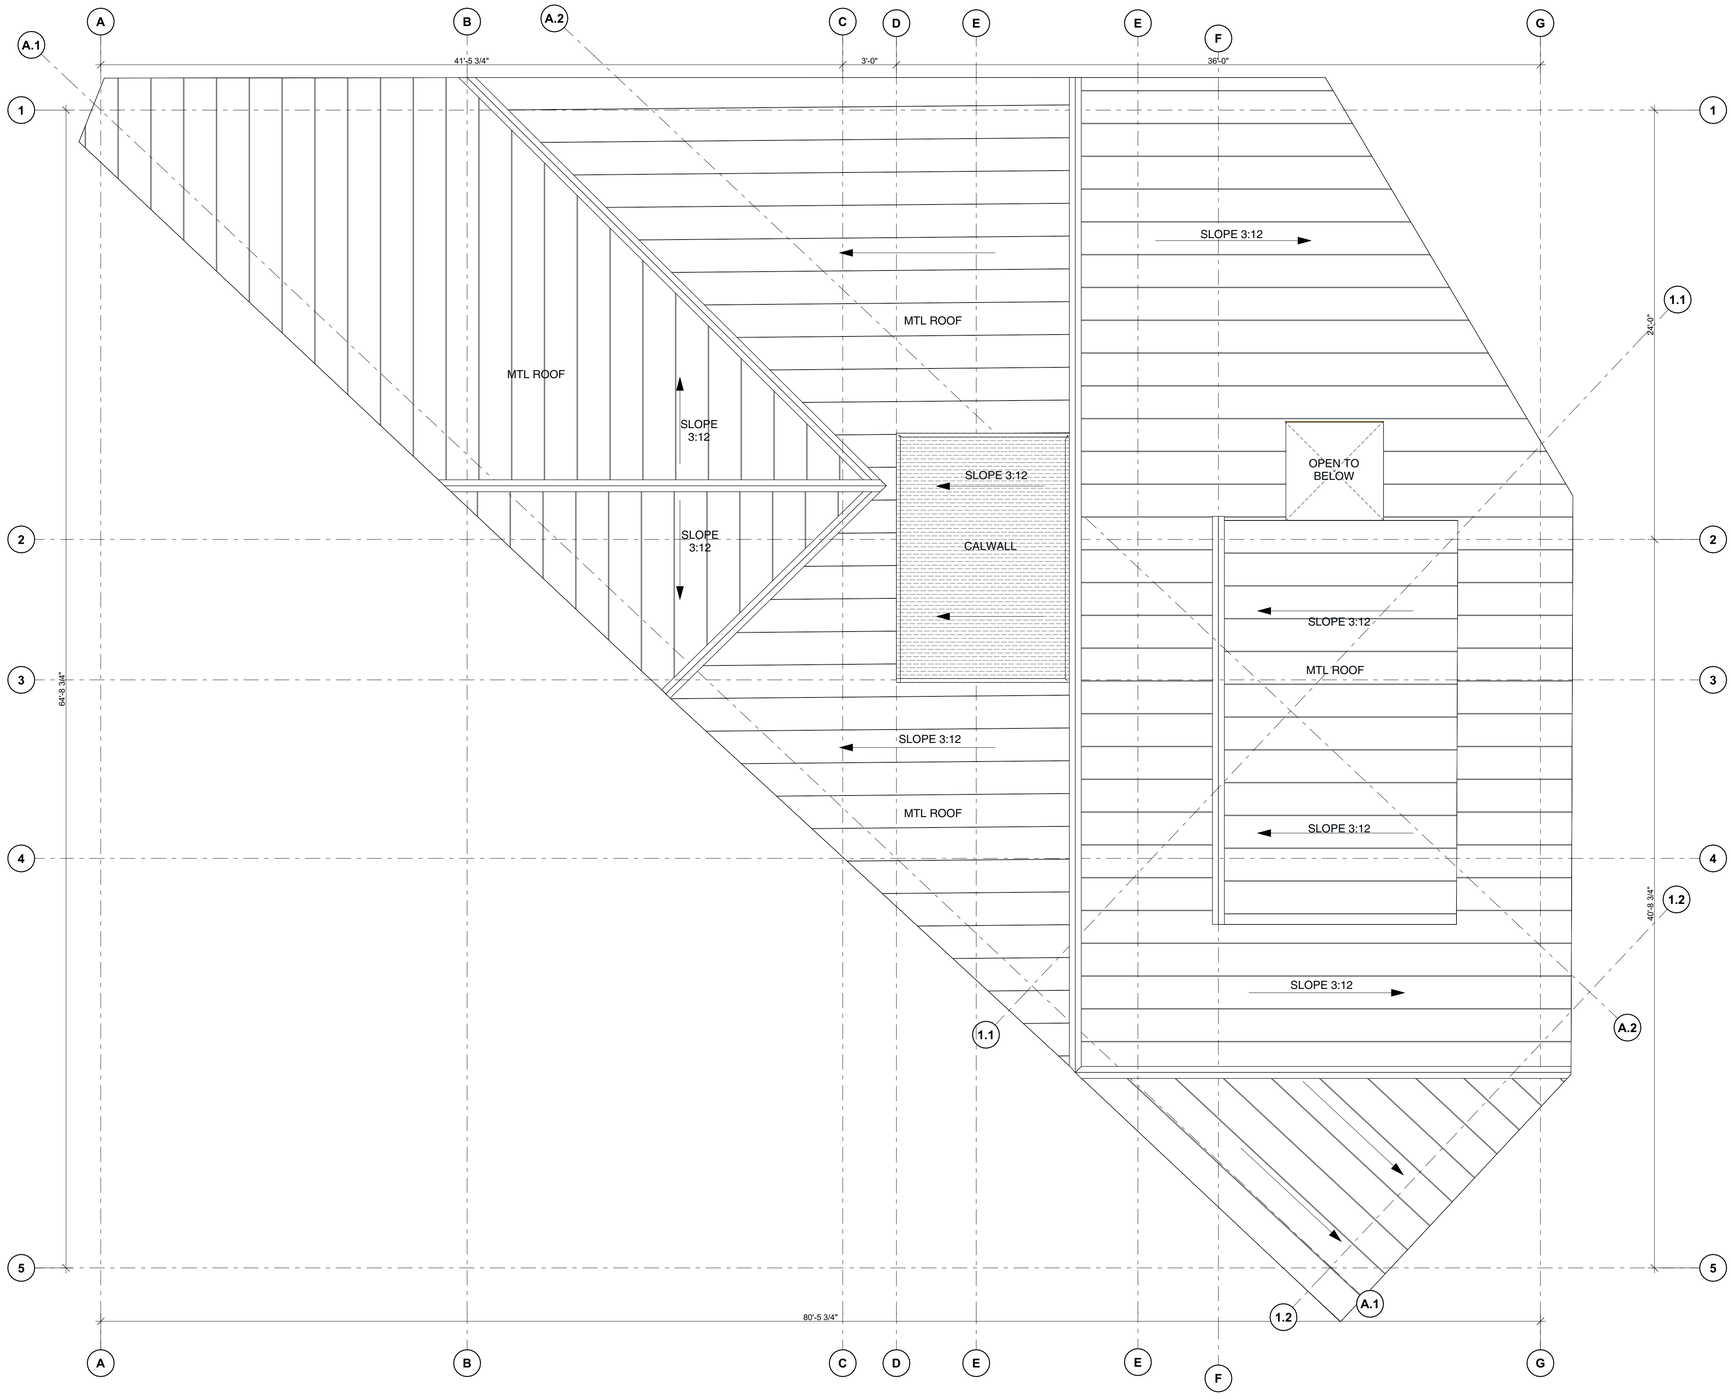


1 Roof
A-103 Scale:1/4" = 1'-0"

These documents are for interim review only and not intended for bidding or construction purposes.
R Murray Legge
Architect Texas 16791

| Issue List | | |
|---|---|---|
| Issue ID | Issue Name | Issued Date |

Murray Legge Architecture
*A Project by Murray Legge Architecture*
1701 Emile Lane Unit B, Austin, TX 78731

STRUCTURAL ENGINEERING
Fort Structures
2235 E 6th St #105, Austin, TX 78702
(512) 817-9264

MEP

PROJECT

201 Park Lane, Austin, 78704


# Park Lane
**New Single-Family House**

DATE 10/5/22


TITLE Roof Plan

DRAWING No. **A-103**

PROJECT No. **103**

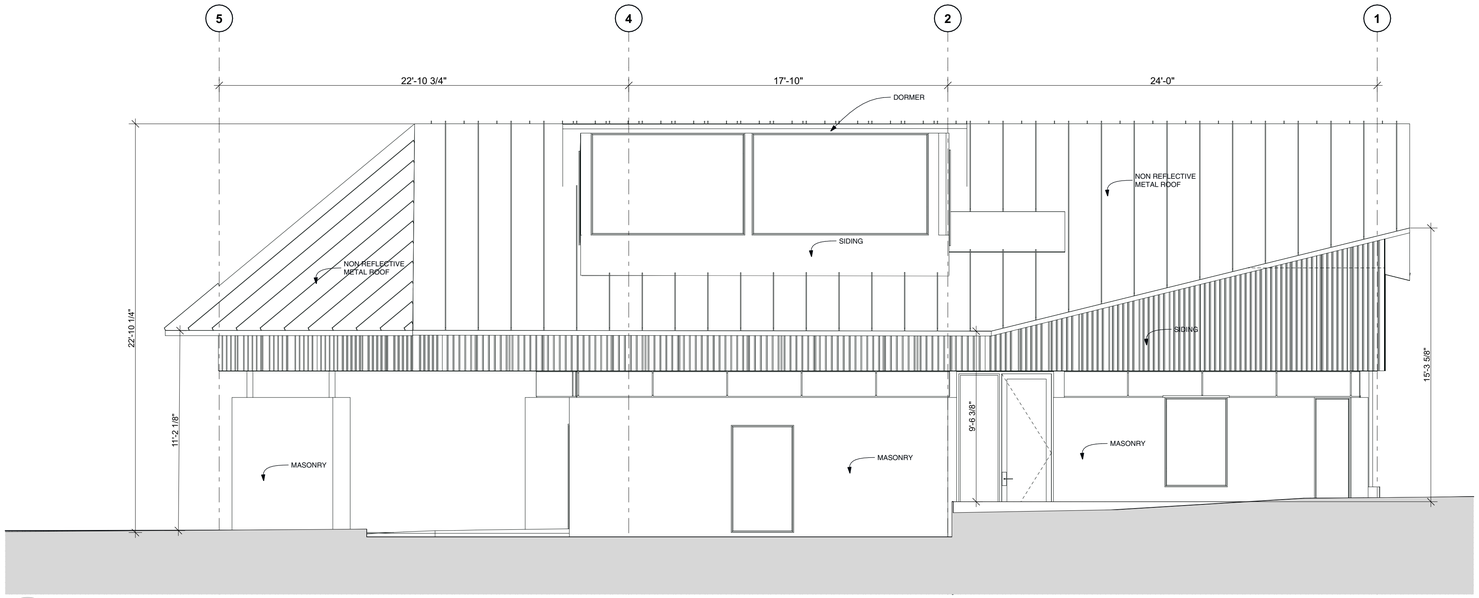


2 A-201 Elevation South
Scale:1/4" = 1'-0"

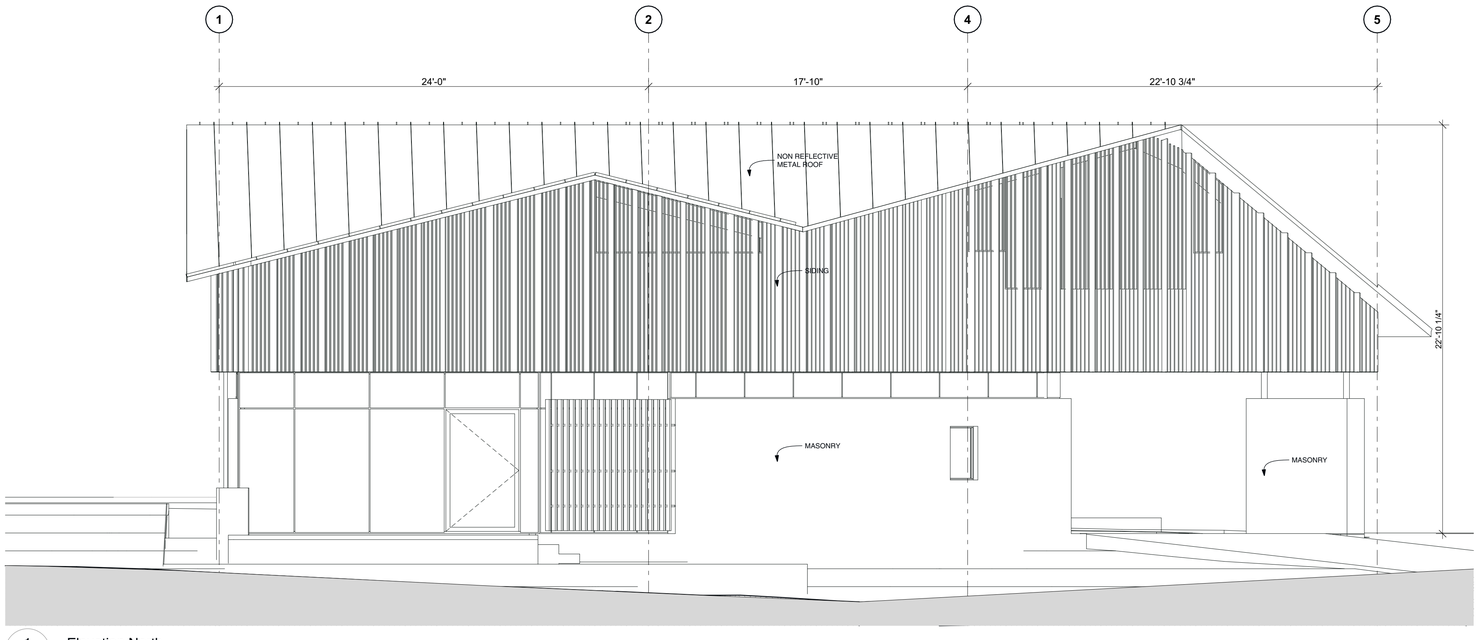


1 A-201 Elevation North
Scale:1/4" = 1'-0"

These documents are for interim review only and not intended for bidding or construction purposes.
R Murray Legge
Architect Texas 16791

| Issue List | | |
|---|---|---|
| Issue ID | Issue Name | Issued Date |


Legge Architecture
A Project by Murray Legge
1701 Emilie Lane Unit B, Austin, TX 78731

STRUCTURAL ENGINEERING
Fort Structures
2235 E 6th St #105, Austin, TX 78702
(512) 817-9264

MEP

PROJECT


201 Park Lane, Austin, 78704


# Park Lane
New Single-Family House

DATE
10/5/22


TITLE
Exterior Elevations

DRAWING No.
A-201

PROJECT No.
103

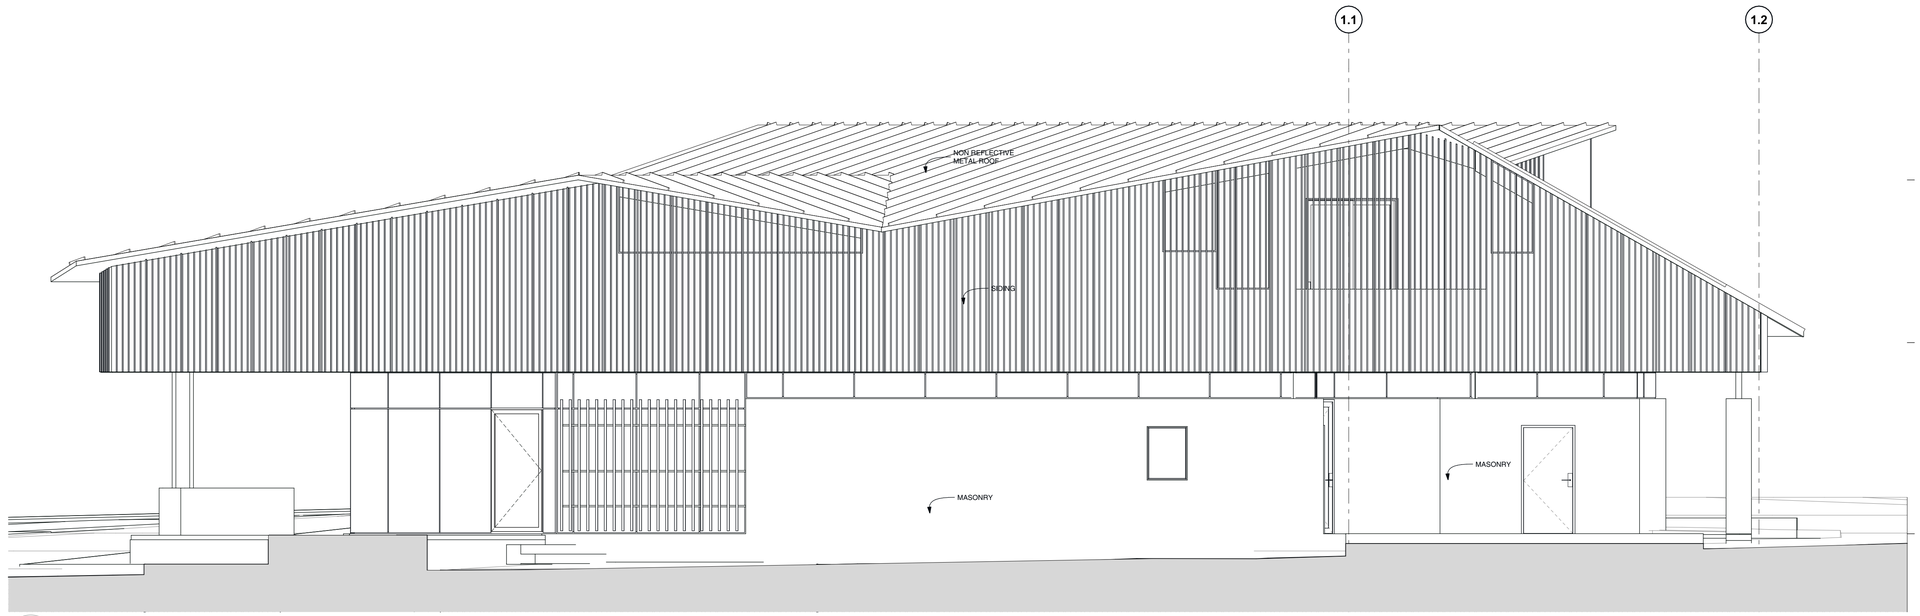


2 A-202 Elevation West
Scale:1/4" = 1'-0"

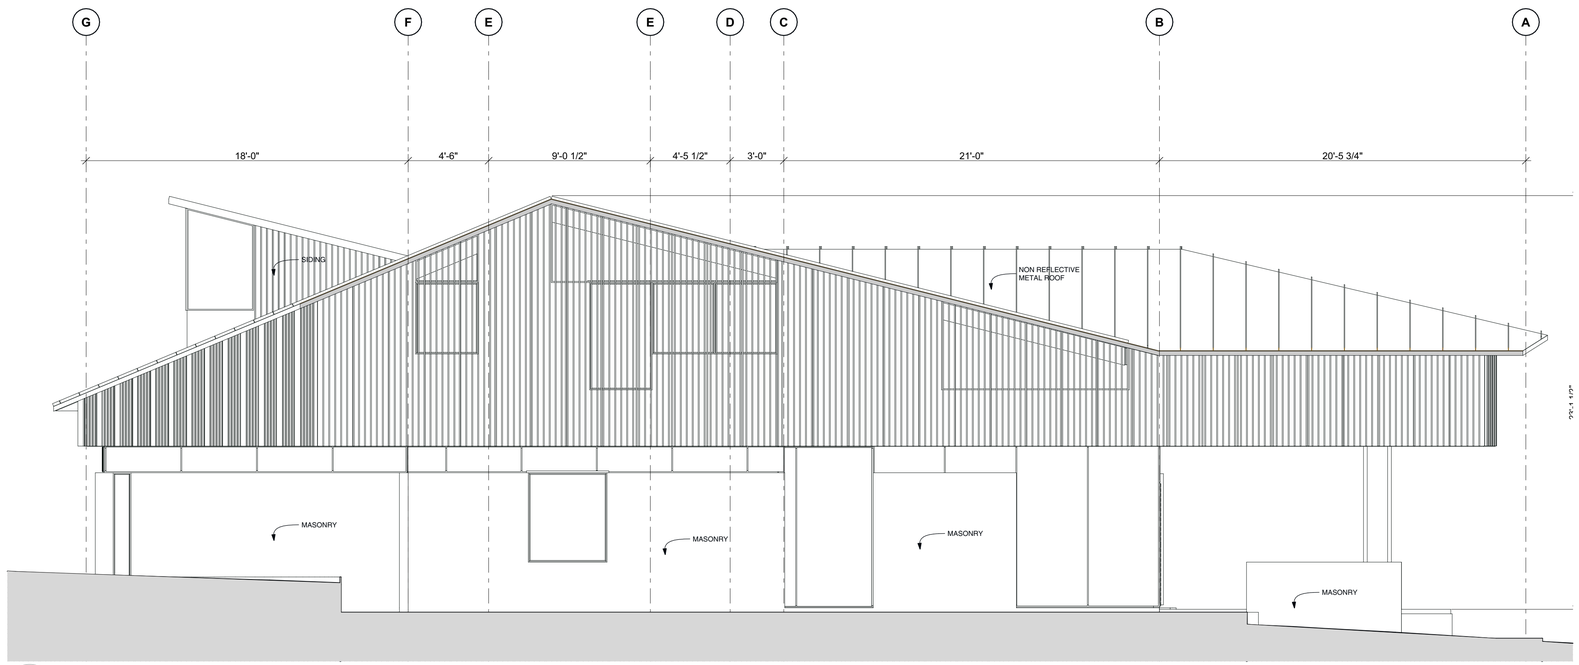


1 A-202 Elevation East
Scale:1/4" = 1'-0"

These documents are for interim review only and not intended for bidding or construction purposes.
R Murray Legge
Architect Texas 16791

| Issue List | | |
|---|---|---|
| Issue ID | Issue Name | Issued Date |


R Murray Legge Architecture
A Project by Murray Legge Architecture
1701 Emile Lane Unit B, Austin, TX 78731

STRUCTURAL ENGINEERING
Fort Structures
2235 E 6th St #105, Austin, TX 78702
(512) 817-9264

MEP

PROJECT


201 Park Lane, Austin, 78704


# Park Lane
New Single-Family House

DATE
10/5/22

TITLE
Exterior Elevations

DRAWING No.
**A-202**

PROJECT No.
**103**

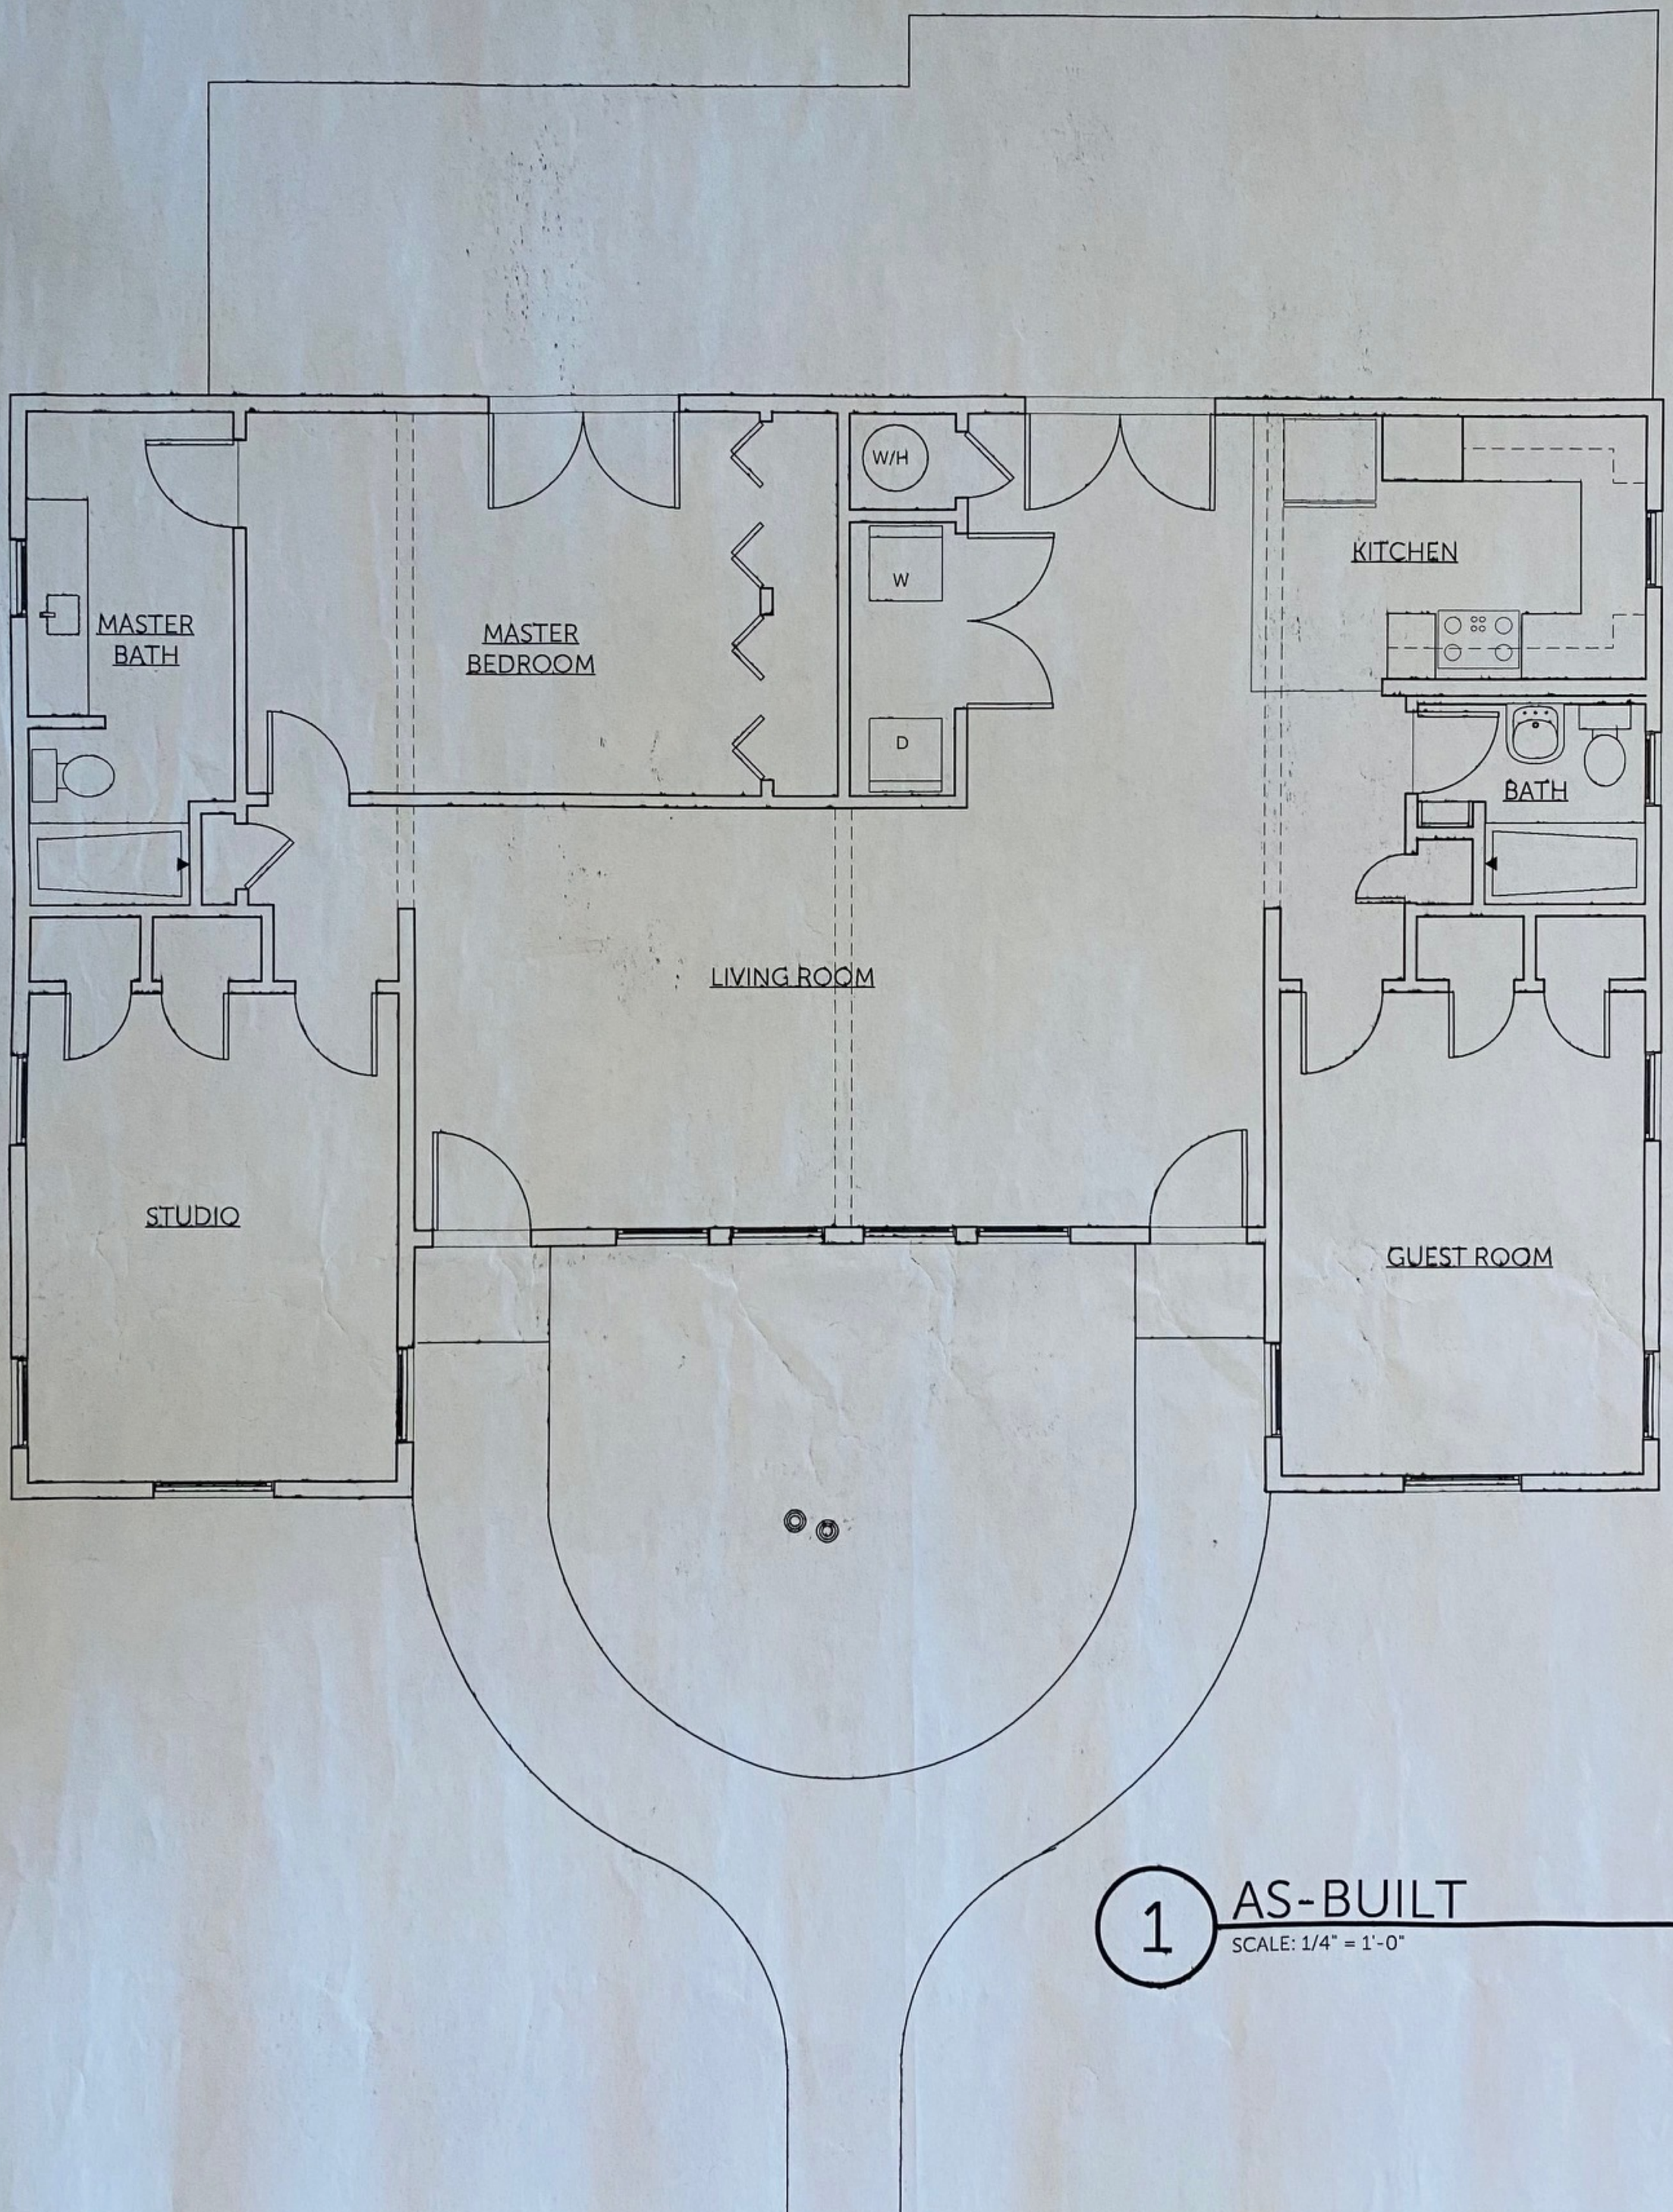


1 AS-BUILT

SCALE: 1/4" = 1'-0"