











DESIGNTRAIT
ARCHITECTS

NOT FOR
CONSTRUCTION
NOT FOR
PERMIT

SEAL

Becky Jeanes - Texas Architect
Registration #21277

This document is incomplete and may not be used for regulatory approval, permitting or construction.

Troy Tourgate - Texas Architect
Registration #21509

This document is incomplete and may not be used for regulatory approval, permitting or construction.

PROJECT

Kenwood
1907 Kenwood Avenue
Austin,TX78704

DRAWN BY
bn


SHEET ISSUE
10/28/22 | HLC Review

SHEET TITLE
EXISTING
PHOTOS

SHEET
A0.0

CAUTION: DO NOT SCALE DRAWINGS

THESE DRAWINGS ARE THE PROPERTY OF THE ARCHITECT AND MAY ONLY BE USED IN CONJUNCTION WITH THIS PROJECT.

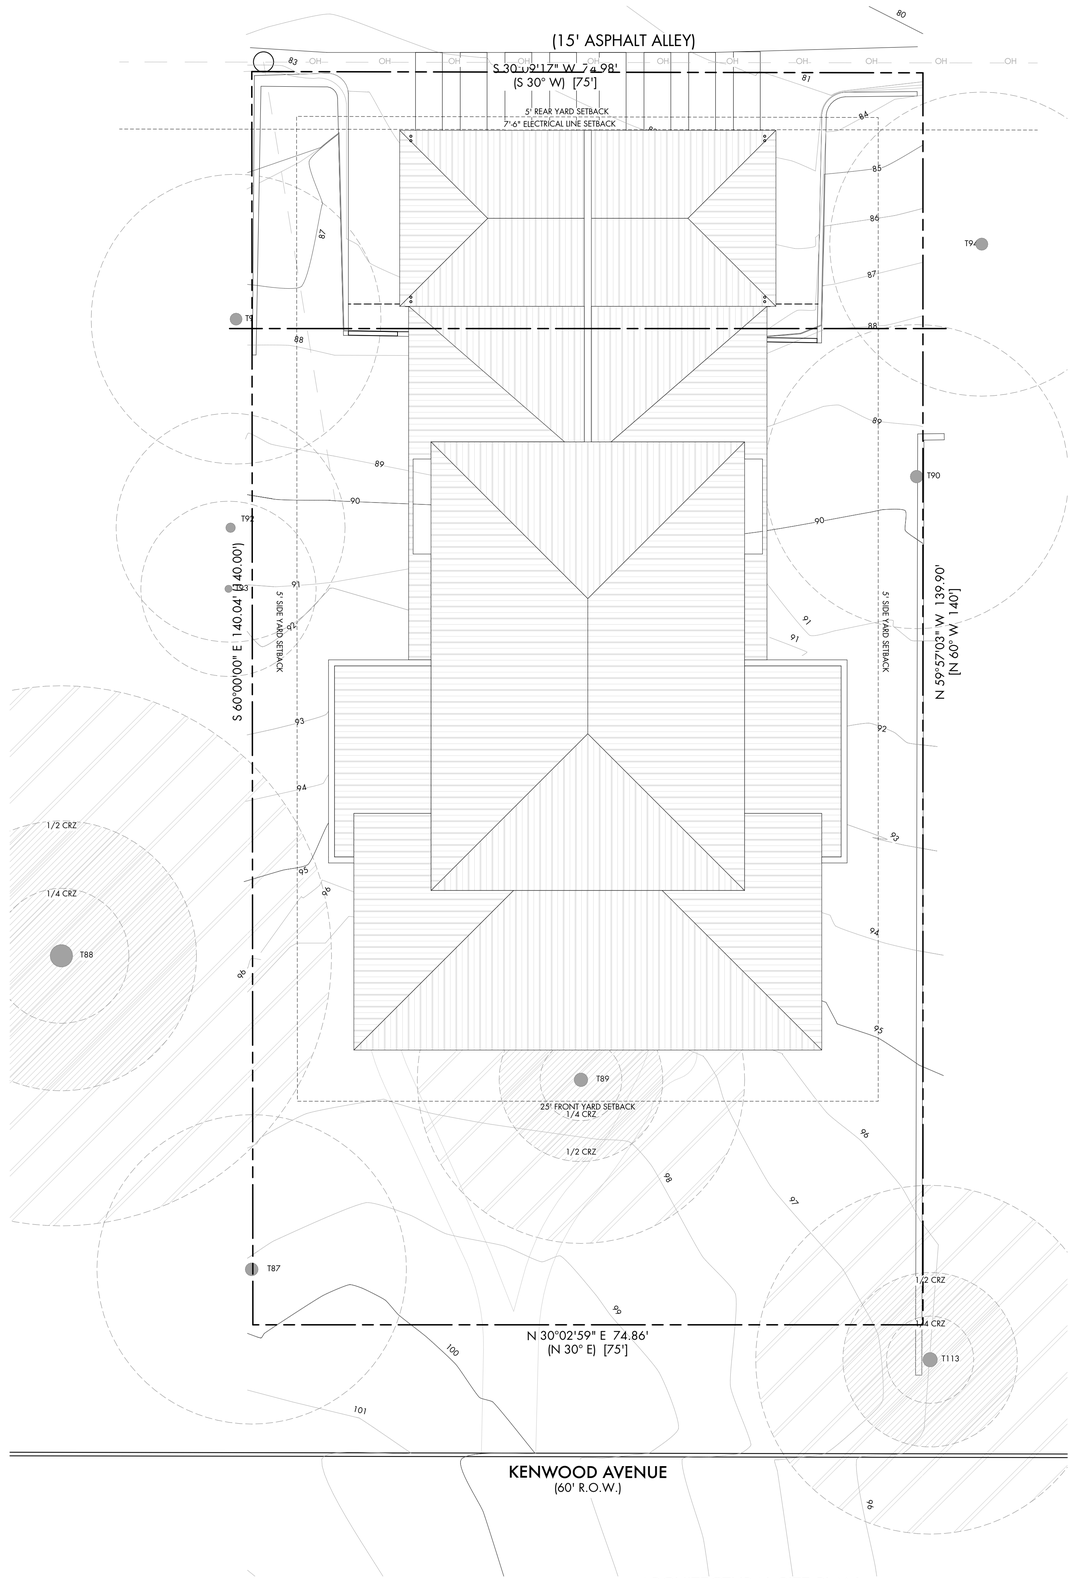

ARCHITECTURAL SITE PLAN 1

SCALE: 1/8" = 1'-0"

DESIGNTRAIT ARCHITECTS

NOT FOR CONSTRUCTION
NOT FOR PERMIT

SEAL

Becky Jeanes - Texas Architect
Registration #21297
10/28/22

This document is incomplete and may not be used for regulatory approval, permitting or construction.

Troy Tourgate - Texas Architect
Registration #21569
10/28/22

This document is incomplete and may not be used for regulatory approval, permitting or construction.

PROJECT

Kenwood
1907 Kenwood Avenue
Austin,TX78704

SHEET ISSUE

10/28/22 | HLC Review

DRAWN BY

bn

SHEET TITLE


ARCHITECTURAL SITE PLAN

SHEET

A1.0

CAUTION: DO NOT SCALE DRAWINGS

THESE DRAWINGS ARE THE PROPERTY OF THE ARCHITECT AND MAY ONLY BE USED IN CONJUNCTION WITH THIS PROJECT.

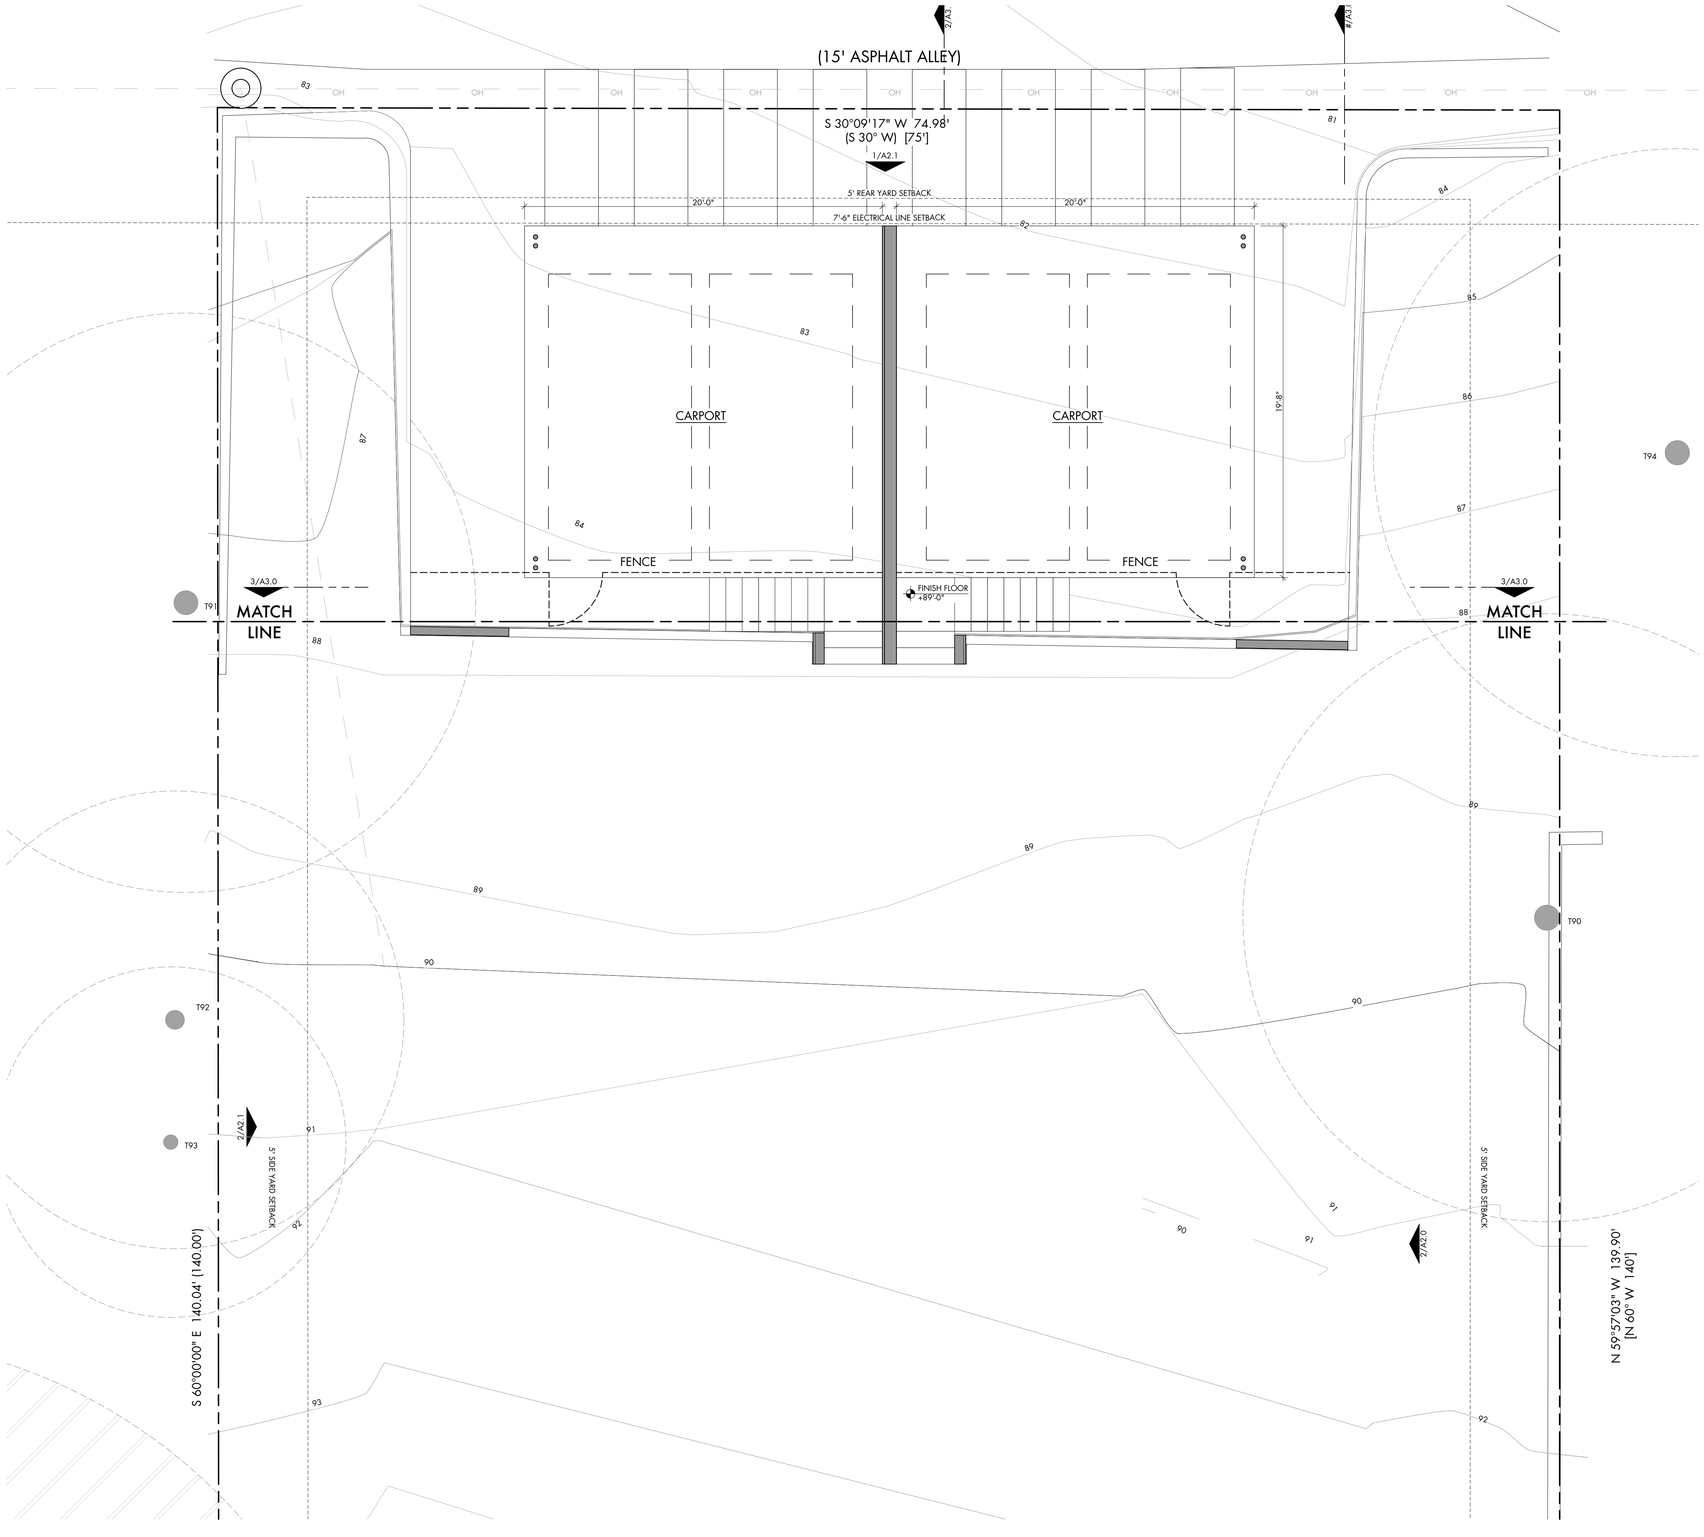

FLOOR PLAN - PARKING LEVEL

SCALE: 1/4" = 1'-0" 1

DESIGNTRAIT ARCHITECTS

NOT FOR CONSTRUCTION
NOT FOR PERMIT

SEAL

Becky Jeanes - Texas Architect
Registration #21277
10/28/22
This document is incomplete and may not be used for regulatory approval, permitting or construction.

Troy Tourgate - Texas Architect
Registration #21569
10/28/22
This document is incomplete and may not be used for regulatory approval, permitting or construction.

PROJECT
Kenwood
1907 Kenwood Avenue
Austin,TX78704

DRAWN BY
bn


SHEET ISSUE
10/28/22 | HIC Review

SHEET TITLE
FLOOR PLAN - PARKING LEVEL

SHEET
A1.1

CAUTION: DO NOT SCALE DRAWINGS

THESE DRAWINGS ARE THE PROPERTY OF THE ARCHITECT AND MAY ONLY BE USED IN CONJUNCTION WITH THIS PROJECT.

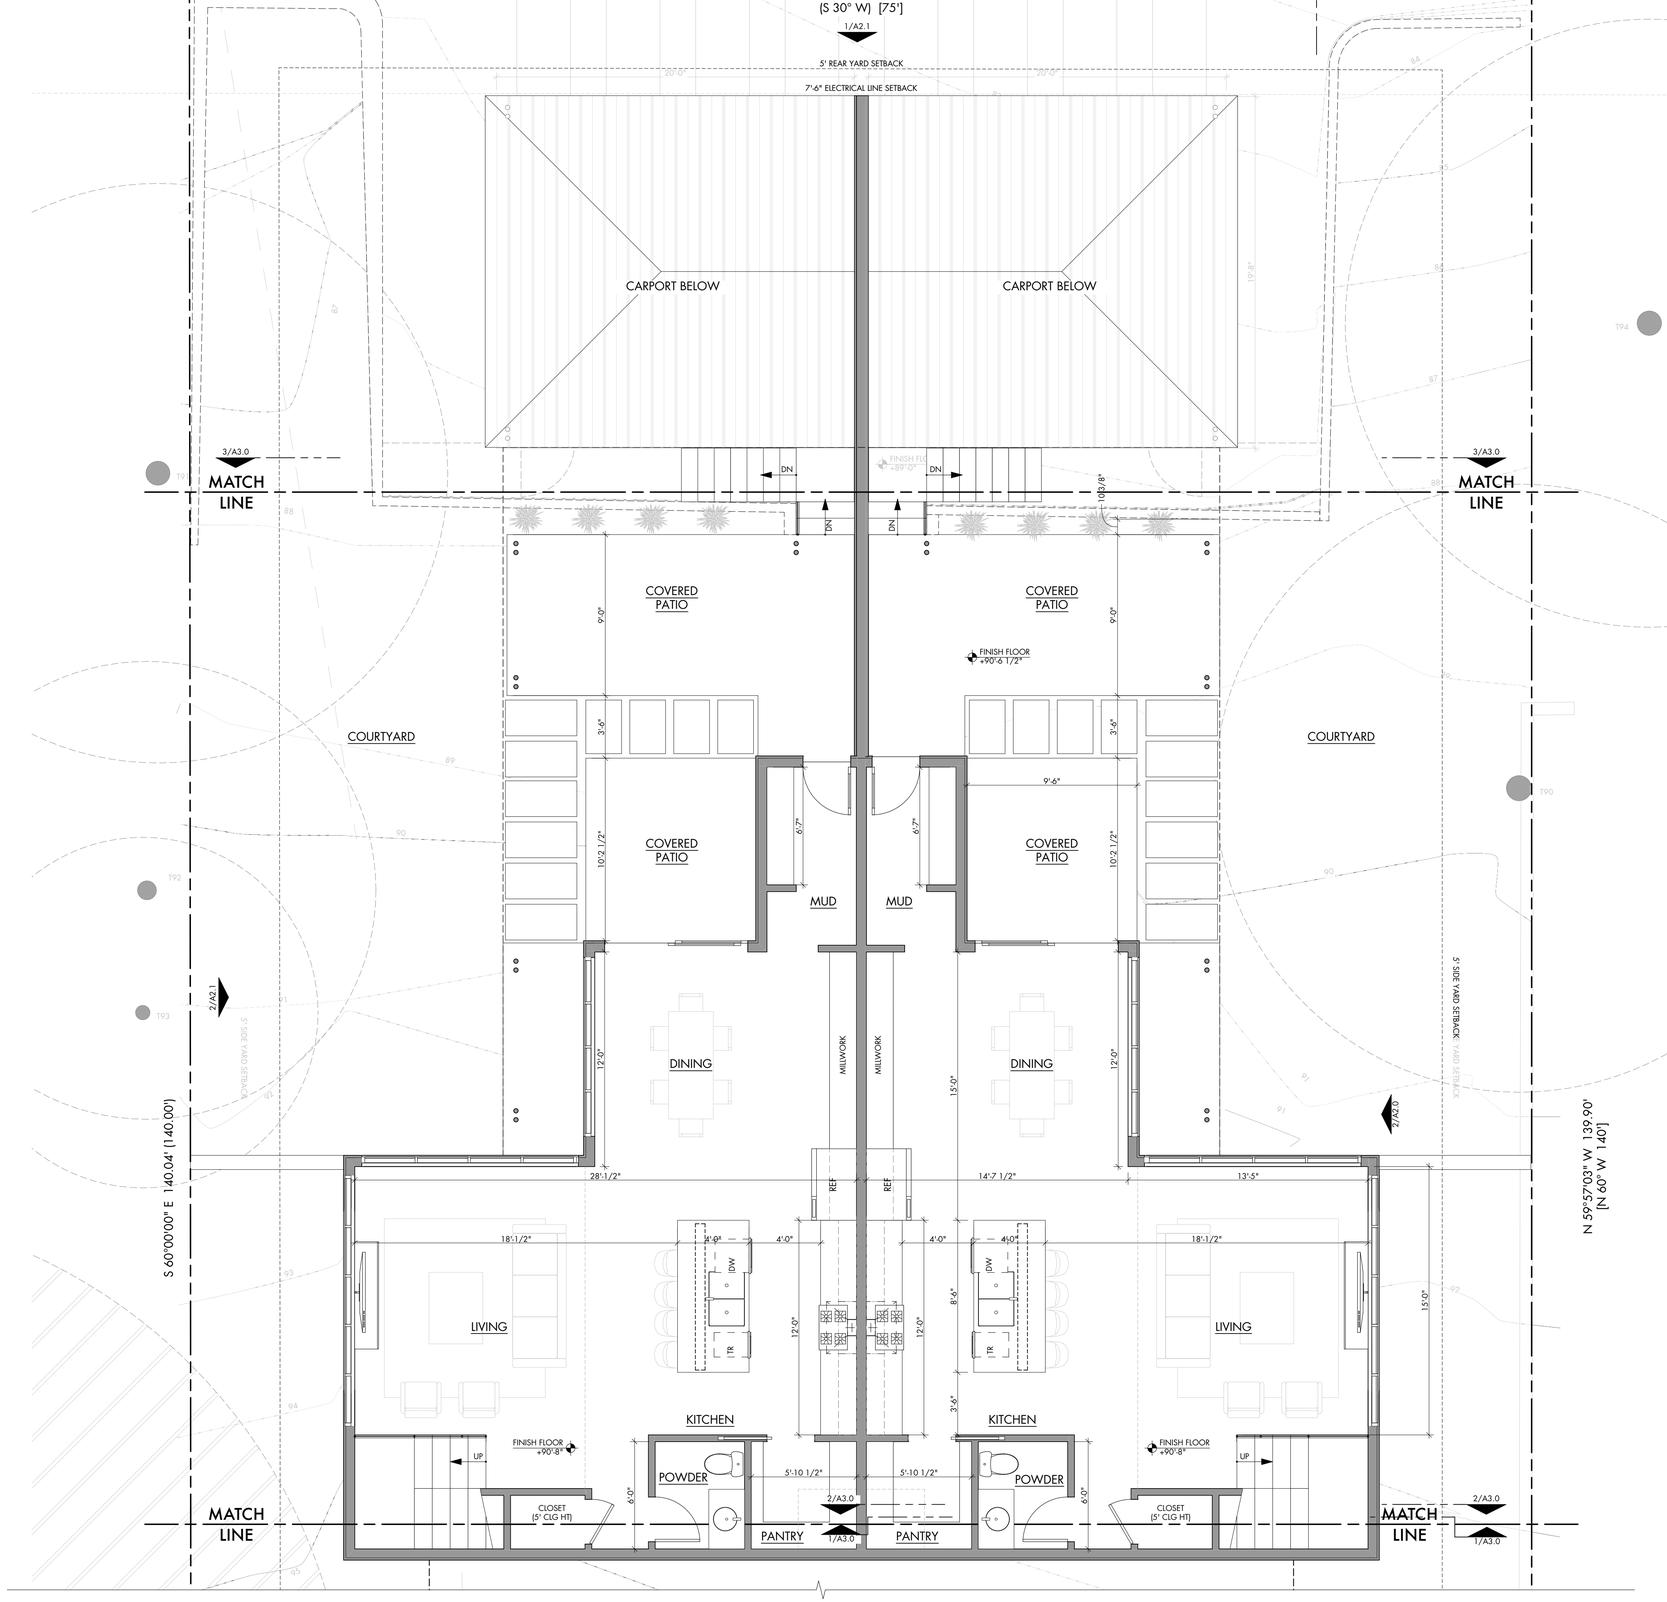

FLOOR PLAN - LEVEL 1

SCALE: 1/4" = 1'-0"

1

DESIGNTRAIT ARCHITECTS

NOT FOR CONSTRUCTION
NOT FOR PERMIT

SEAL

Becky Jeanes - Texas Architect
Registration #21277
10/28/22

This document is incomplete and may not be used for regulatory approval, permitting or construction.

Troy Tsungate - Texas Architect
Registration #21569
10/28/22

This document is incomplete and may not be used for regulatory approval, permitting or construction.

PROJECT

Kenwood
1907 Kenwood Avenue
Austin,TX78704

SHEET ISSUE

10/28/22 1 HIC Review

DRAWN BY

bn

SHEET TITLE


FLOOR PLAN - LEVEL 1

SHEET

A1.2

CAUTION: DO NOT SCALE DRAWINGS

THESE DRAWINGS ARE THE PROPERTY OF THE ARCHITECT AND MAY ONLY BE USED IN CONJUNCTION WITH THIS PROJECT.

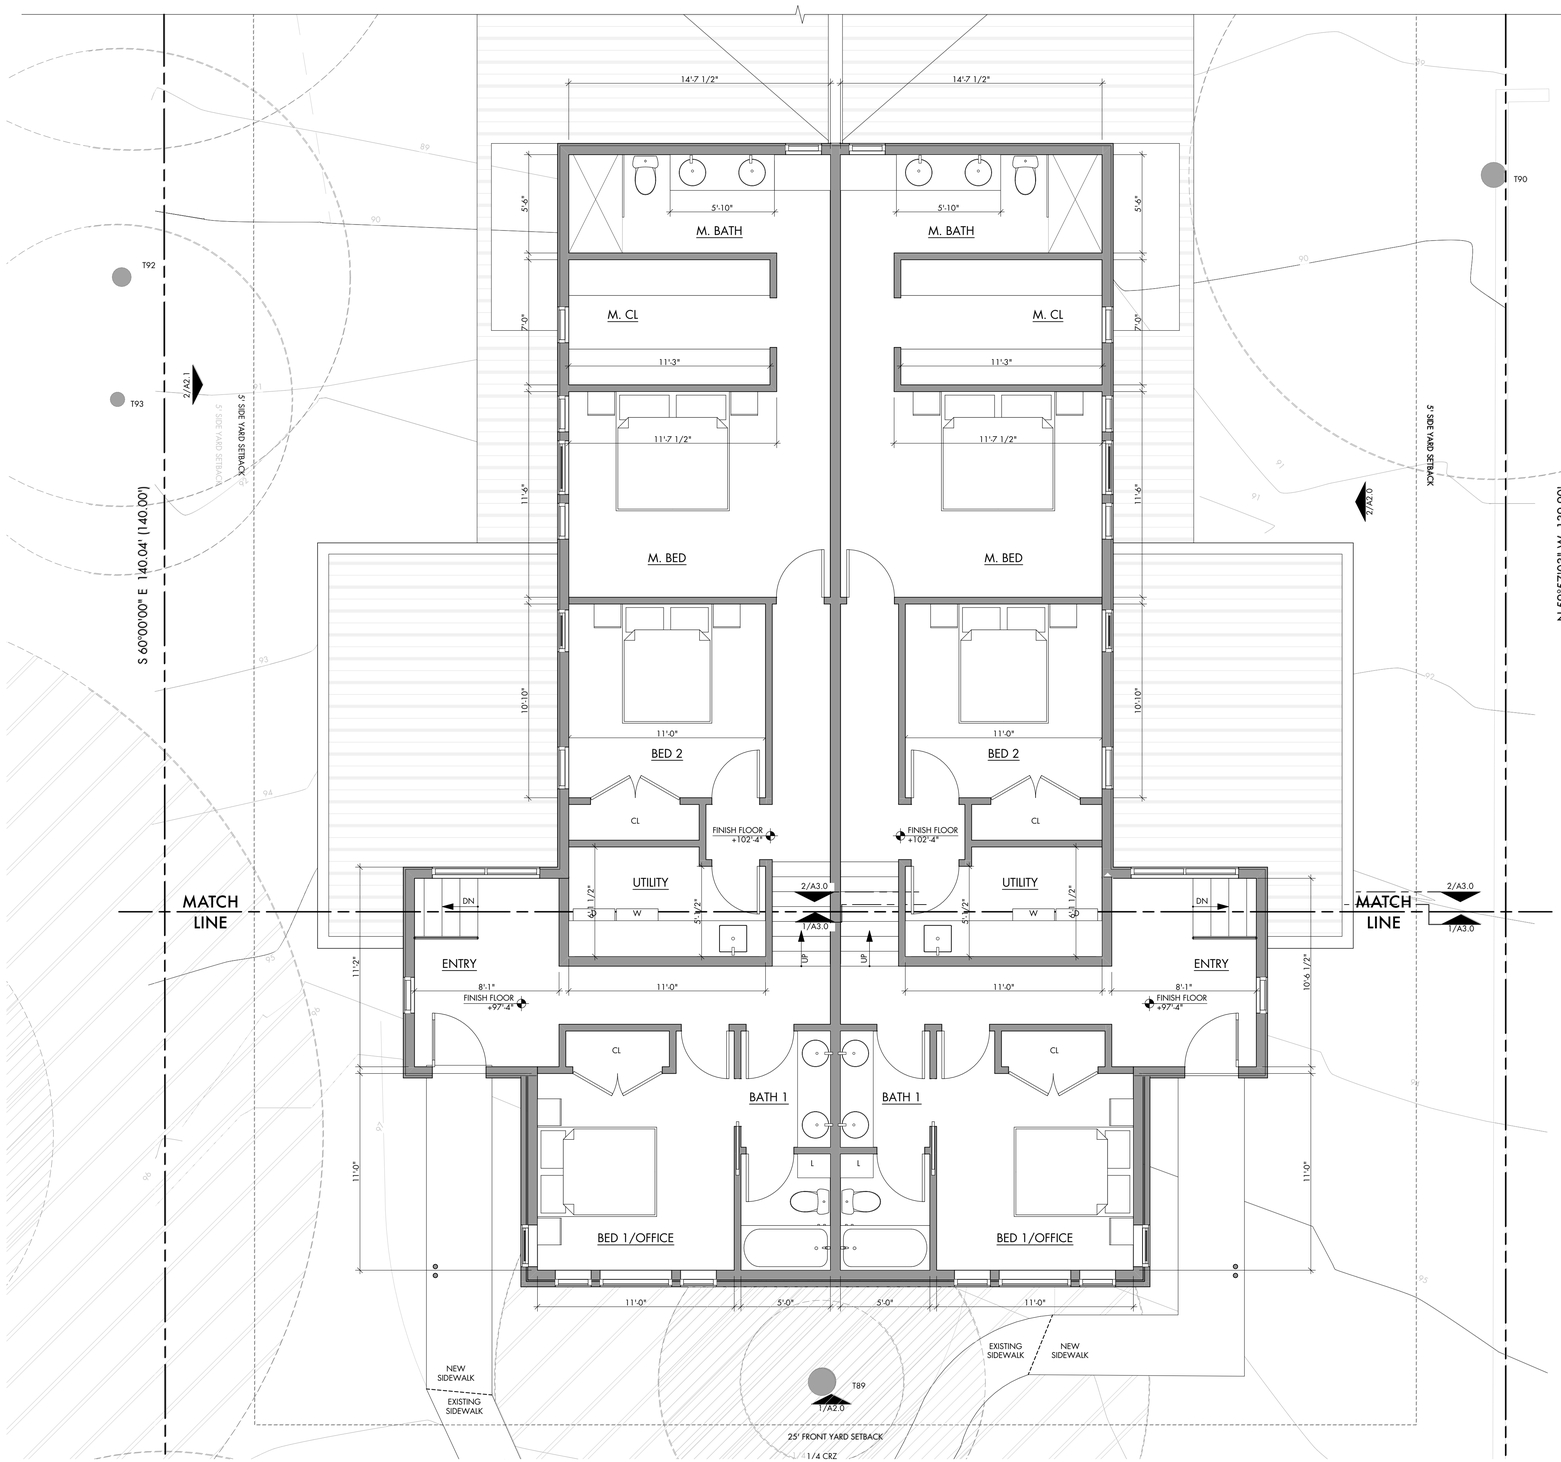

FLOOR PLAN - LEVEL 2

SCALE: 1/4" = 1'-0"

1

DESIGNTRAIT ARCHITECTS

NOT FOR CONSTRUCTION
NOT FOR PERMIT

SEAL

Becky Jeanes - Texas Architect
Registration #21277

This document is incomplete and may not be used for regulatory approval, permitting or construction.

Troy Tourgate - Texas Architect
Registration #21509

This document is incomplete and may not be used for regulatory approval, permitting or construction.

PROJECT

Kenwood
1907 Kenwood Avenue
Austin,TX78704

DRAWN BY
bn

SHEET ISSUE
10/28/22 | HIC Review

SHEET TITLE
FLOOR PLAN - LEVEL 2

SHEET
A1.3

CAUTION: DO NOT SCALE DRAWINGS

THESE DRAWINGS ARE THE PROPERTY OF THE ARCHITECT AND MAY ONLY BE USED IN CONJUNCTION WITH THIS PROJECT.



DESIGNTRAIT
ARCHITECTS

NOT FOR
CONSTRUCTION
NOT FOR
PERMIT

SEAL

Becky Jeanes - Texas Architect
Registration #21297

This document is incomplete and may not be used for regulatory approval, permitting or construction.

Troy Tourgate - Texas Architect
Registration #21509

This document is incomplete and may not be used for regulatory approval, permitting or construction.

PROJECT

Kenwood
1907 Kenwood Avenue
Austin,TX78704

DRAWN BY
bn

SHEET ISSUE
10/28/22 | HLC Review

SHEET TITLE
STREET VIEW

SHEET
A0.5

CAUTION: DO NOT SCALE DRAWINGS

THESE DRAWINGS ARE THE PROPERTY OF THE ARCHITECT AND MAY ONLY BE USED IN CONJUNCTION WITH THIS PROJECT.



DESIGNTRAIT
ARCHITECTS

NOT FOR
CONSTRUCTION
NOT FOR
PERMIT

SEAL

Becky Jeanes - Texas Architect
Registration #21297
10/28/22

This document is incomplete and may not be used for regulatory approval, permitting or construction.

Troy Toungate - Texas Architect
Registration #21509
10/28/22

This document is incomplete and may not be used for regulatory approval, permitting or construction.

PROJECT

Kenwood

1907 Kenwood Avenue
Austin,TX78704

DRAWN BY
bn

SHEET ISSUE
10/28/22 | HLC Review

SHEET TITLE
FRONT
RENDERING

SHEET
A0.6

CAUTION: DO NOT SCALE DRAWINGS

THESE DRAWINGS ARE THE PROPERTY OF THE ARCHITECT AND MAY ONLY BE USED IN CONJUNCTION WITH THIS PROJECT.



DESIGNTRAIT
ARCHITECTS

NOT FOR
CONSTRUCTION
NOT FOR
PERMIT

SEAL

Becky Jeanes - Texas Architect
Registration #21277
10/28/22

This document is incomplete and may not be used for regulatory approval, permitting or construction.

Troy Toungate - Texas Architect
Registration #21569
10/28/22

This document is incomplete and may not be used for regulatory approval, permitting or construction.

PROJECT

Kenwood

1907 Kenwood Avenue
Austin,TX78704

DRAWN BY
bn

SHEET ISSUE

10/28/22 | HIC Review

SHEET TITLE

SIDE
RENDERING

SHEET

A0.7

CAUTION: DO NOT SCALE DRAWINGS

THESE DRAWINGS ARE THE PROPERTY OF THE ARCHITECT AND MAY ONLY BE USED IN CONJUNCTION WITH THIS PROJECT.



DESIGNTRAIT
ARCHITECTS

NOT FOR
CONSTRUCTION
NOT FOR
PERMIT

SEAL

Becky Jeanes - Texas Architect
Registration #21277

This document is incomplete and may not be used for regulatory approval, permitting or construction.

Troy Toungate - Texas Architect
Registration #21569

This document is incomplete and may not be used for regulatory approval, permitting or construction.

PROJECT

Kenwood
1907 Kenwood Avenue
Austin,TX78704

DRAWN BY
bn

SHEET ISSUE
10/28/22 | HLC Review

SHEET TITLE
REAR
RENDERING

SHEET
A0.11

CAUTION: DO NOT SCALE DRAWINGS


THESE DRAWINGS ARE THE PROPERTY OF THE ARCHITECT AND MAY ONLY BE USED IN CONJUNCTION WITH THIS PROJECT.

KEYNOTES | EXTERIOR ELEVATIONS

1 Brick
2 Stucco
3 Ptd. Hardie fascia
4 Ptd. steel posts per structural
5 Ptd. wood beam per structural
6 Standing seam metal roof
7 Existing retaining wall
8 Painting steel rail
9 Clear sealed wood siding



SOUTHWEST ELEVATION 2
SCALE: 1/4" = 1'-0"

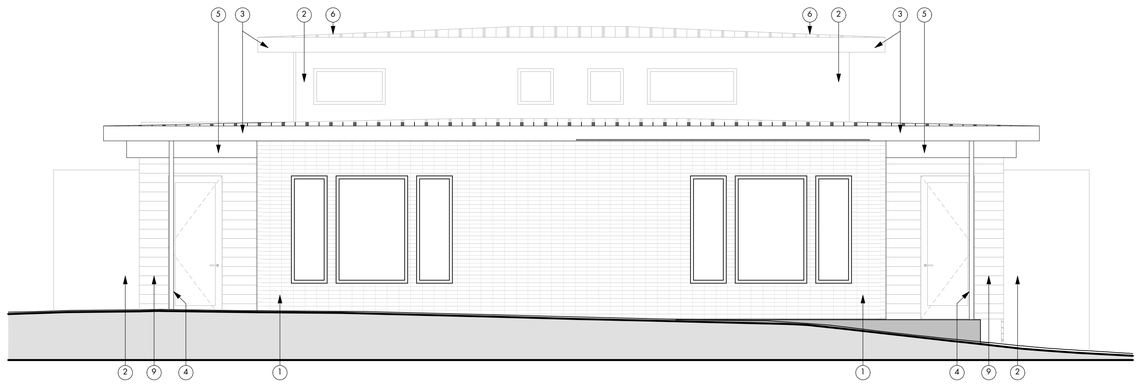

NORTHWEST ELEVATION 1
SCALE: 1/4" = 1'-0"

DESIGNTRAIT ARCHITECTS

NOT FOR CONSTRUCTION
NOT FOR PERMIT

SEAL

Becky Jeanes - Texas Architect
Registration #21277
10/28/22

This document is incomplete and may not be used for regulatory approval, permitting or construction.

Troy Tourgate - Texas Architect
Registration #21569
10/28/22

This document is incomplete and may not be used for regulatory approval, permitting or construction.

PROJECT
Kenwood
1907 Kenwood Avenue
Austin,TX78704

DRAWN BY
bn

SHEET ISSUE
10/28/22 | HLC Review

SHEET TITLE
BUILDING ELEVATIONS


SHEET
A2.0

CAUTION: DO NOT SCALE DRAWINGS

THESE DRAWINGS ARE THE PROPERTY OF THE ARCHITECT AND MAY ONLY BE USED IN CONJUNCTION WITH THIS PROJECT.


KEYNOTES | EXTERIOR ELEVATIONS

1 Brick
2 Stucco
3 Ptd. Hardie fascia
4 Ptd. steel posts per structural
5 Ptd. wood beam per structural
6 Standing seam metal roof
7 Existing retaining wall
8 Painting steel rail
9 Clear sealed wood siding

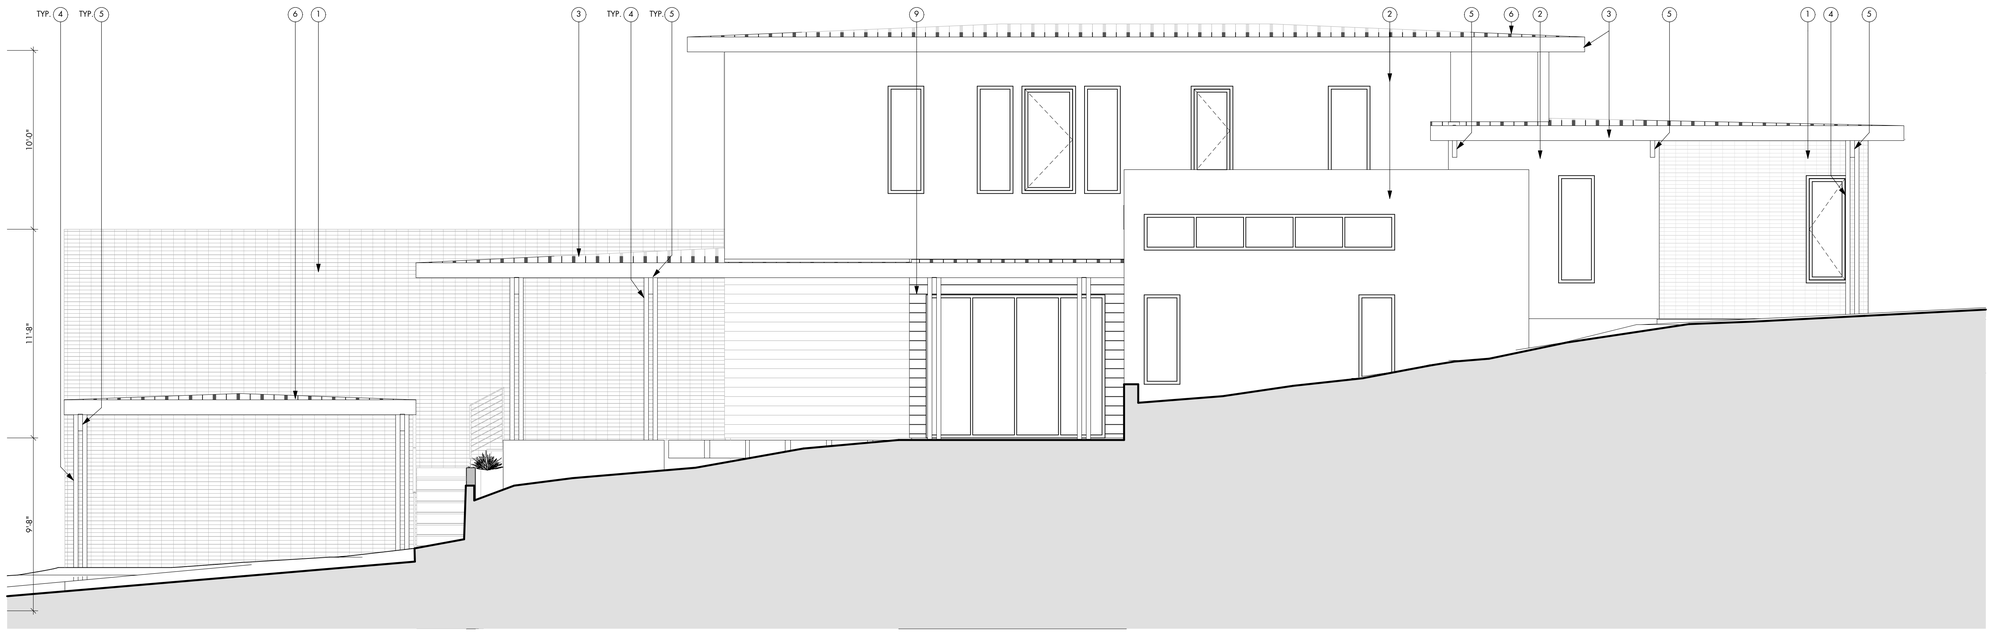

NORTHEAST ELEVATION 2

SCALE: 1/4" = 1'-0"

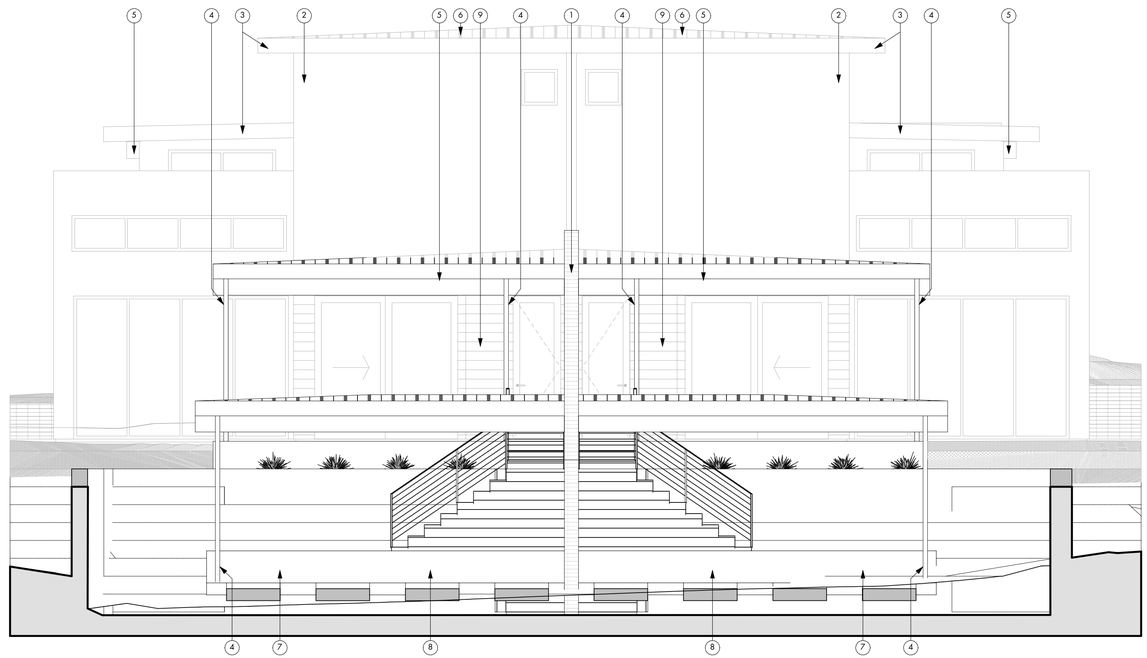

SOUTHEAST ELEVATION 1

SCALE: 1/4" = 1'-0"

DESIGNTRAIT ARCHITECTS

NOT FOR CONSTRUCTION
NOT FOR PERMIT

SEAL

Becky Jeanes - Texas Architect
Registration #21277
10/28/22

This document is incomplete and may not be used for regulatory approval, permitting or construction.

Troy Toungate - Texas Architect
Registration #21569
10/28/22

This document is incomplete and may not be used for regulatory approval, permitting or construction.

PROJECT
Kenwood
1907 Kenwood Avenue
Austin,TX78704

DRAWN BY
bn

SHEET ISSUE
10/28/22 | HLC Review

SHEET TITLE
BUILDING ELEVATIONS


SHEET
A2.1

CAUTION: DO NOT SCALE DRAWINGS

THESE DRAWINGS ARE THE PROPERTY OF THE ARCHITECT AND MAY ONLY BE USED IN CONJUNCTION WITH THIS PROJECT.


GENERAL NOTES | BUILDING SECTION

1. Do not scale the drawings. If a specific dimension is not given, contract Designtrait for clarification.
2. Keynotes located on this sheet are for this sheet only.
3. Existing Conditions illustrated are approximate's, it is the General Contractor's Responsibility to verify all existing conditions with the New Conditions.

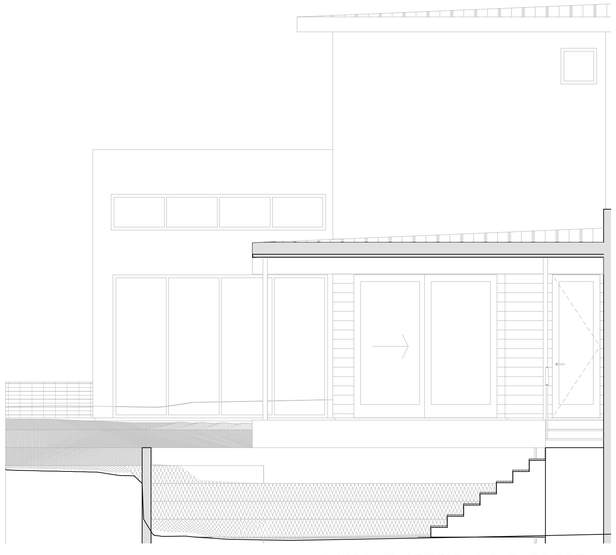


BUILDING SECTION @ CARPORT 3

SCALE: 1/4" = 1'-0"

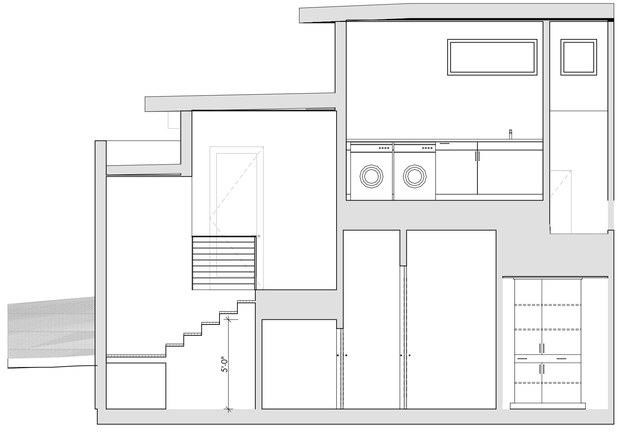

BUILDING SECTION @ ENTRY 2

SCALE: 1/4" = 1'-0"

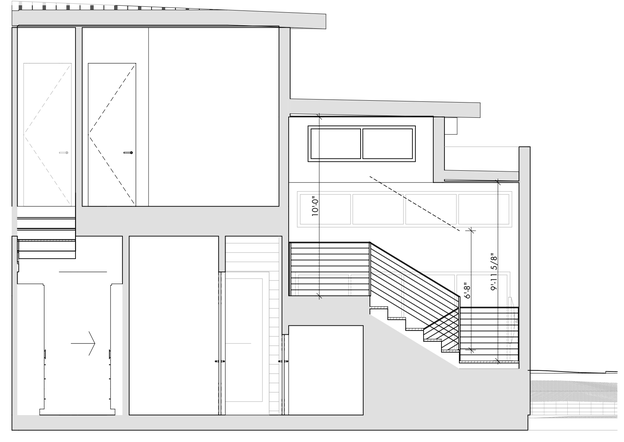

BUILDING SECTION @ ENTRY 1

SCALE: 1/4" = 1'-0"

DESIGNTRAIT
ARCHITECTS

NOT FOR CONSTRUCTION
NOT FOR PERMIT

SEAL

Becky Jeanes - Texas Architect
Registration #21277
10/28/22

This document is incomplete and may not be used for regulatory approval, permitting or construction.

Troy Tsungate - Texas Architect
Registration #21569
10/28/22

This document is incomplete and may not be used for regulatory approval, permitting or construction.

PROJECT

Kenwood
1907 Kenwood Avenue
Austin,TX78704

SHEET ISSUE

10/28/22 | HIC Review

DRAWN BY

bn

SHEET TITLE

BUILDING SECTIONS

SHEET


A3.0

CAUTION: DO NOT SCALE DRAWINGS

THESE DRAWINGS ARE THE PROPERTY OF THE ARCHITECT AND MAY ONLY BE USED IN CONJUNCTION WITH THIS PROJECT.


GENERAL NOTES | BUILDING SECTION

1. Do not scale the drawings. If a specific dimension is not given, contract Designtrait for clarification.
2. Keynotes located on this sheet are for this sheet only.
3. Existing Conditions illustrated are approximate's, it is the General Contractor's Responsibility to verify all existing conditions with the New Conditions.

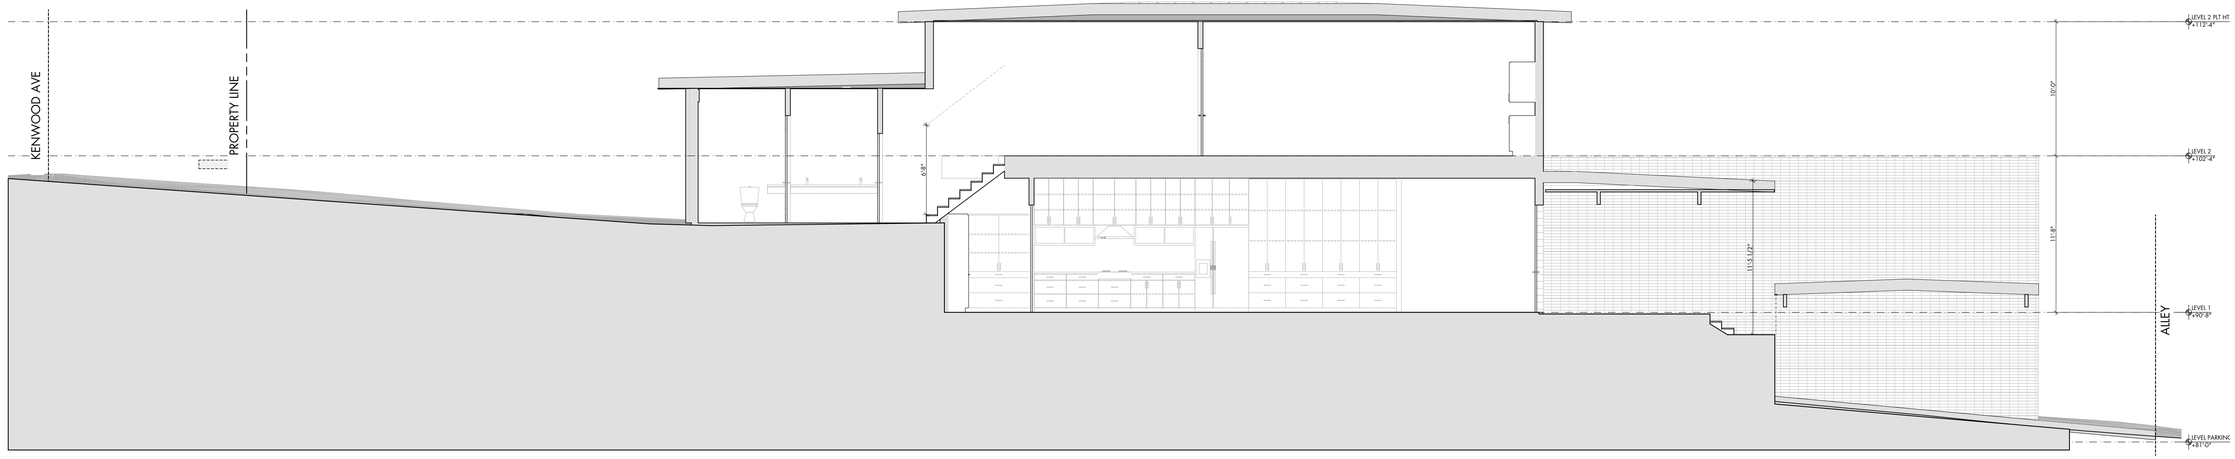

BUILDING SECTION @ BEDROOM STAIRS 2

SCALE: 3/16" = 1'-0"

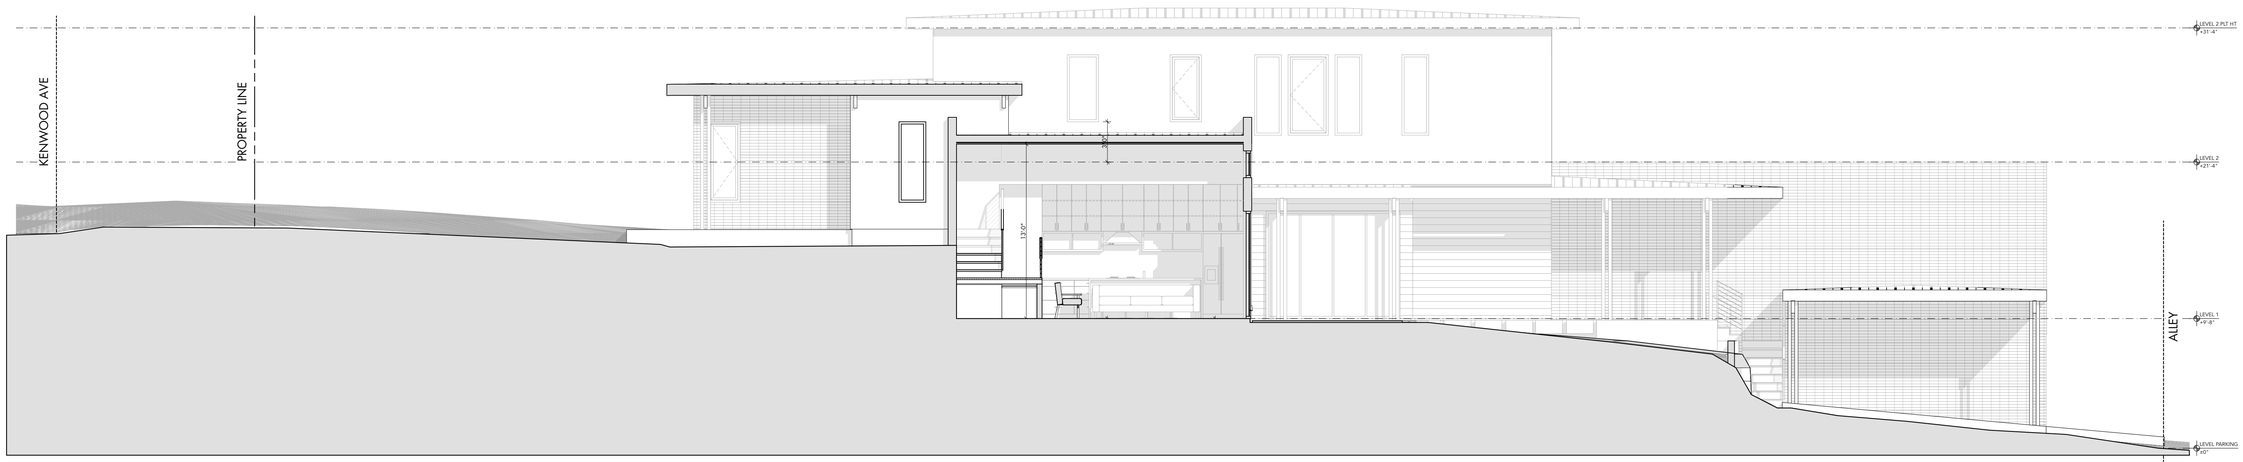

BUILDING SECTION @ LIVING 1

SCALE: 3/16" = 1'-0"

DESIGNTRAIT ARCHITECTS

NOT FOR CONSTRUCTION
NOT FOR PERMIT

SEAL

Becky Jeanes - Texas Architect Registration #21277

This document is incomplete and may not be used for regulatory approval, permitting or construction.

Troy Toungate - Texas Architect Registration #21569

This document is incomplete and may not be used for regulatory approval, permitting or construction.

PROJECT

Kenwood
1907 Kenwood Avenue
Austin,TX78704

DRAWN BY
bn

SHEET ISSUE
10/28/22 | HLC Review

SHEET TITLE
BUILDING SECTIONS

SHEET
A3.1

CAUTION: DO NOT SCALE DRAWINGS

THESE DRAWINGS ARE THE PROPERTY OF THE ARCHITECT AND MAY ONLY BE USED IN CONJUNCTION WITH THIS PROJECT.