
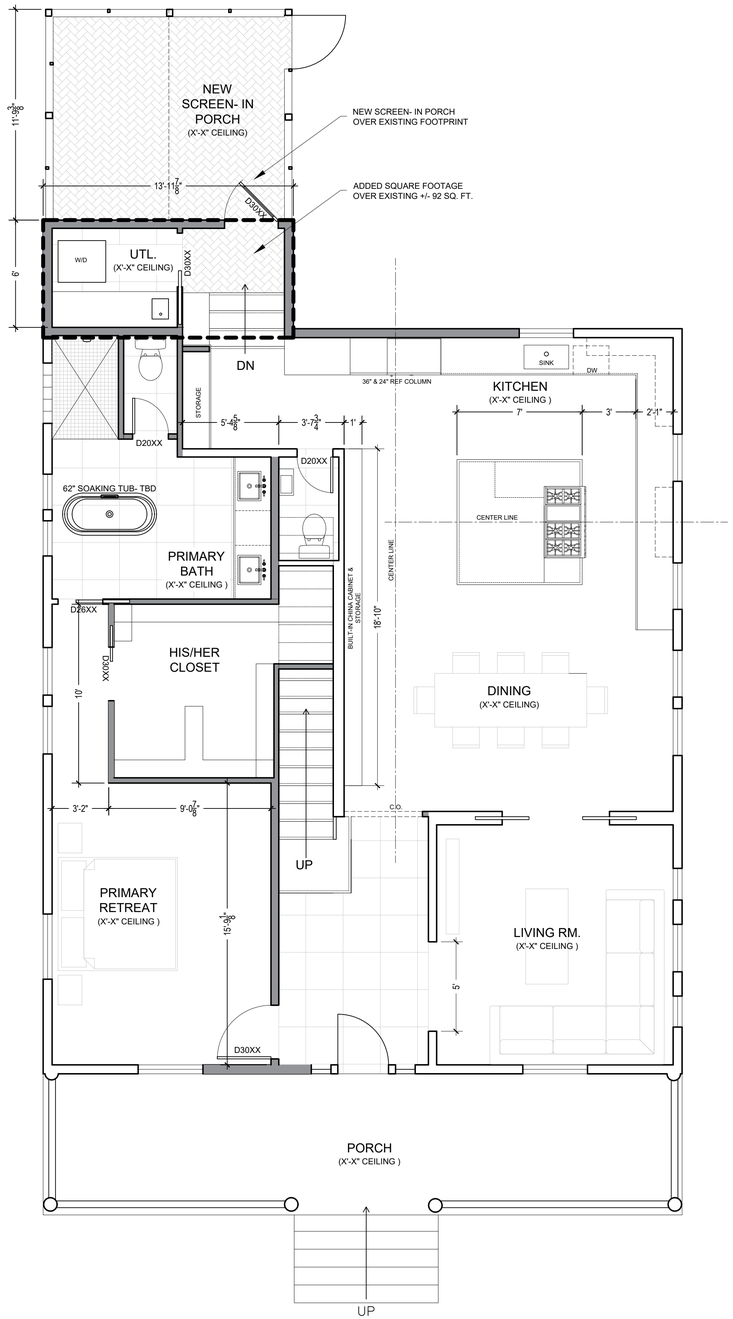


1 SCHEME A- LEVEL 1

SCALE: 1/4" = 1'-0"

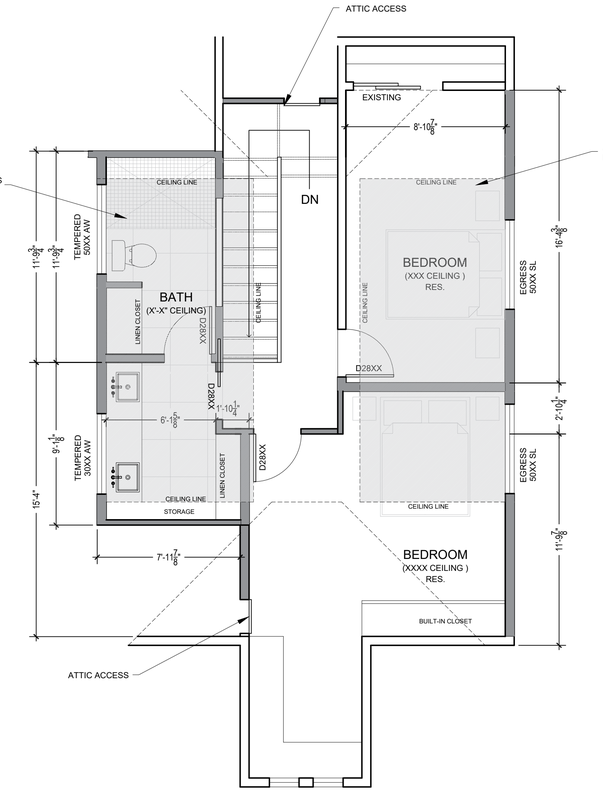

2 SCHEME A- LEVEL 2

SCALE: 1/4" = 1'-0"

PRELIMINARY- NOT FOR CONSTRUCTION

KATHERYN LOTT

2817 University Club Dr. Austin, TX 78732
ph : 512.917. 8878
email : Kat@klottarchitects.com

©ALL DRAWINGS AND SPECIFICATIONS AS INSTRUMENTS OF SERVICE ARE AND SHALL REMAIN THE SOLE PROPERTY OF THE DESIGNER. THEY ARE NOT TO BE USED ON OTHER PROJECTS OR EXTENSIONS TO THIS PROJECT WITH OUT WRITTEN AGREEMENT IN WRITING AND WITH APPROPRIATE COMPENSATION TO THE DESIGNER. CONTRACTOR IS RESPONSIBLE FOR CONFIRMING AND VERIFYING DIMENSIONS AT JOB SITE; THE DESIGNER WILL NOT BE RESPONSIBLE FOR CONSTRUCTION MEANS, METHODS, TECHNIQUES, SEQUENCES, or PROCEDURES; or FOR THE SAFETY PRECAUTIONS AND PROGRAMS IN CONNECTION WITH THE PROJECT.

ISSUE / REVISIONS

NO.	DATE

SIGNATURE LINE

OWNER: _____ date:_____

CONTRACTOR: _____ date:_____

CITY OFFICIAL: _____ date:_____


SHELLEY REMODEL- ADDITION
1006 Shelley Ave, Austin, TX 78703
AUSTIN, TX 78703

PROJECT #
DATE: 9/22/2026
DRAWN: GF | CHECKED: KL

A1.2
FLOORPLAN


© 2026 KATHERYN LOTT

NOTES: ALL SIDING & TRIM SHALL BE OF CEMENTITIOUS MATERIAL U.N.O IN THE DRAWINGS.

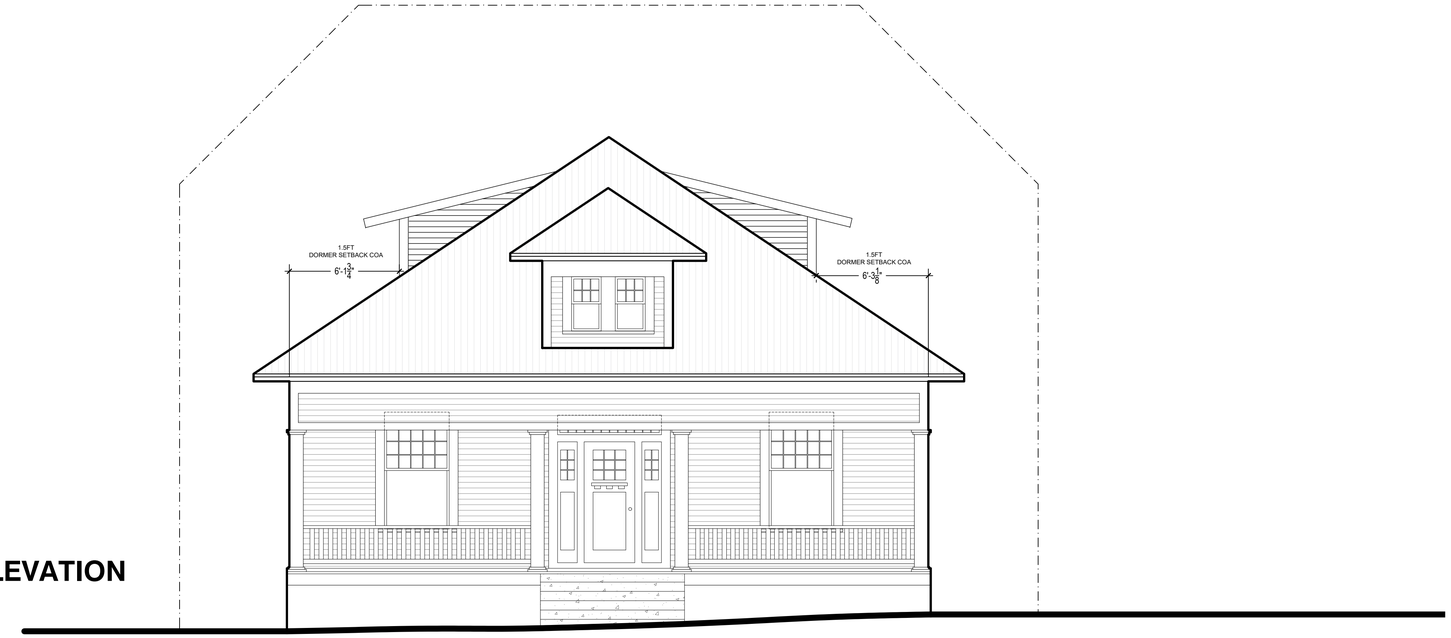

1 FRONT ELEVATION

SCALE: 1/4" = 1'-0"

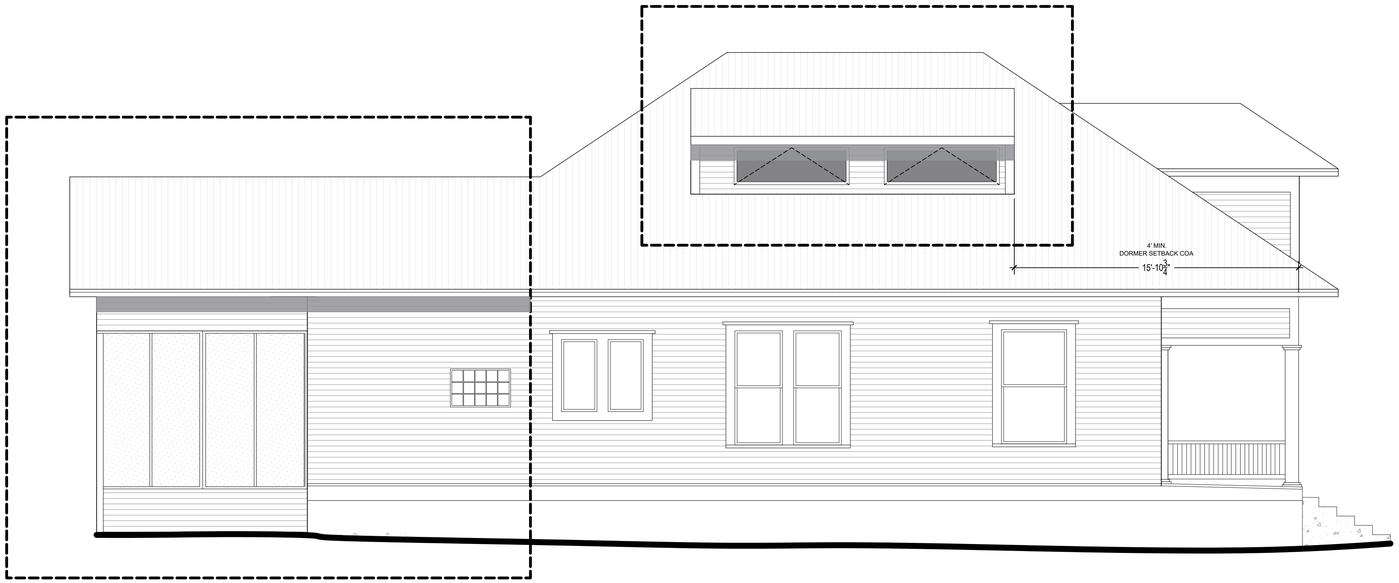

2 SIDE ELEVATION

SCALE: 1/4" = 1'-0"

PRELIMINARY- NOT FOR CONSTRUCTION

KATHERYN LOTT

2817 University Club Dr. Austin, TX 78732
ph : 512.917. 8878
email : Kat@klottarchitects.com

©ALL DRAWINGS AND SPECIFICATIONS AS INSTRUMENTS OF SERVICE ARE AND SHALL REMAIN THE SOLE PROPERTY OF THE DESIGNER. THEY ARE NOT TO BE USED ON OTHER PROJECTS OR EXTENSIONS TO THIS PROJECT WITH OUT WRITTEN AGREEMENT IN WRITING AND WITH APPROPRIATE COMPENSATION TO THE DESIGNER. CONTRACTOR IS RESPONSIBLE FOR CONFIRMING AND VERIFYING DIMENSIONS AT JOB SITE; THE DESIGNER WILL NOT BE RESPONSIBLE FOR CONSTRUCTION MEANS, METHODS, TECHNIQUES, SEQUENCES, or PROCEDURES; or FOR THE SAFETY PRECAUTIONS AND PROGRAMS IN CONNECTION WITH THE PROJECT.

ISSUE / REVISIONS

NO.	DATE

SIGNATURE LINE

OWNER:
_____ date:_____

CONTRACTOR:
_____ date:_____

CITY OFFICIAL:
_____ date:_____

SHELLEY REMODEL- ADDITION
1006 Shelley Ave, Austin, TX 78703
AUSTIN, TX 78703

PROJECT #
DATE: 9/22/2026
DRAWN: GF | CHECKED: KL

A2.1
ELEVATION

© 2026 KATHERYN LOTT