Exhibit 5

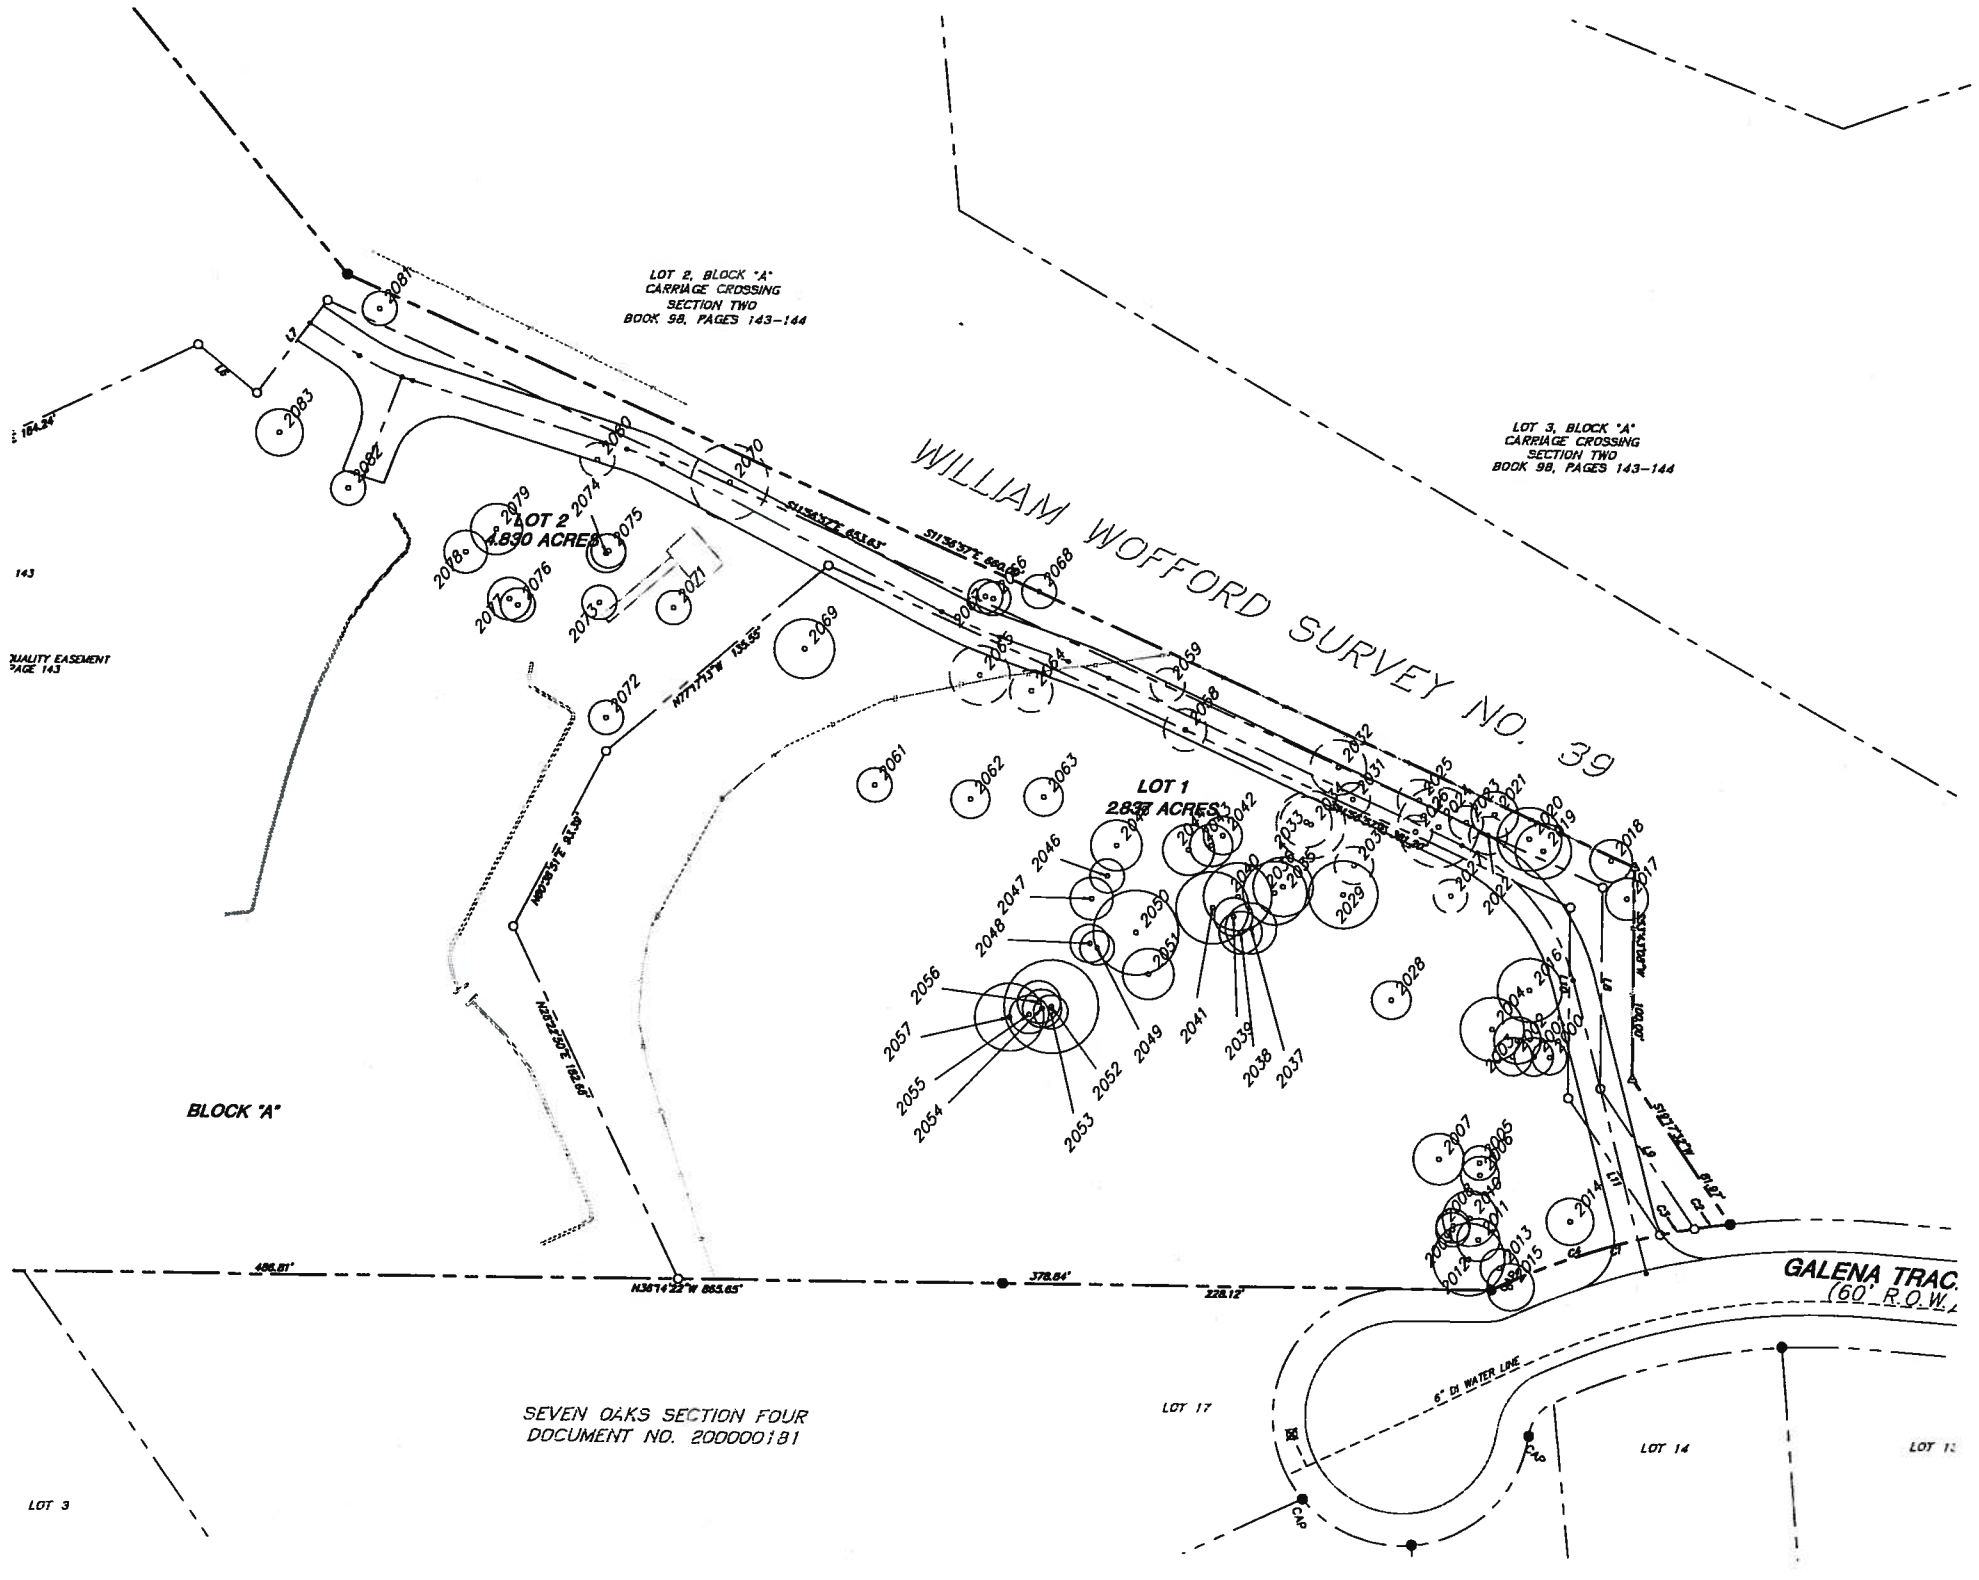

TREE LIST

NO.	DESCRIPTION
2000	8" LIVE OAK
2001	9" LIVE OAK
2002	9" LIVE OAK
2003	11" LIVE OAK
2004	15" CEDAR
2005	8" LIVE OAK
2006	9" LIVE OAK
2007	12" LIVE OAK
2008	8" LIVE OAK
2009	8" LIVE OAK
2010	13" CEDAR
2011(M)	10" LIVE OAK (8, 3)
2012(M)	17" LIVE OAK (10, 8, 5)
2013(M)	9" LIVE OAK (6, 6)
2014(M)	11" REDBUD (6, 5, 3, 2)
2015(M)	11" LIVE OAK (8, 6)
2016	15" CEDAR
2017	10" LIVE OAK
2018	10" CEDAR
2019	13" CEDAR
2020(M)	15" CEDAR (8, 7, 4, 3)
2021	11" CEDAR
(R) 2022	9" CEDAR
2023	8" CEDAR
(R) 2024(M)	18" CEDAR (16, 5)
(R) 2025	10" CEDAR
(R) 2026	8" CEDAR
(R) 2027	8" CEDAR
2028	9" LIVE OAK
2029	18" CEDAR
(R) 2030	9" CEDAR
(R) 2031	8" CEDAR
(R) 2032(M)	13" LIVE OAK (9, 8)
(R) 2033	12" CEDAR
(R) 2034(M)	16" CEDAR (10, 6, 5)
2035(M)	14" CEDAR (10, 7)
2036(M)	15" CEDAR (11, 8)
2037	12" CEDAR
2038	10" CEDAR
2039	9" CEDAR
2040(M)	16" CEDAR (8, 5, 3, 5)
2041(M)	17" LIVE OAK (12, 10)
2042	9" CEDAR
2043	10" CEDAR
2044(M)	12" CEDAR (6, 5, 4, 3)
2045	12" LIVE OAK
2046(M)	8" CEDAR (6, 4)
2047(M)	10" CEDAR (7, 6)
2048	9" CEDAR
2049	8" CEDAR
2050(M)	20" CEDAR (7, 7, 6, 6, 6)
2051	12" LIVE OAK
2052(M)(P)	22" LIVE OAK(18, 12)
2053	8" LIVE OAK
2054	9" LIVE OAK
2055	9" LIVE OAK
2056	16" LIVE OAK
2057	16" LIVE OAK
(R) 2058(M)	10" LIVE OAK (7, 5)
(R) 2059	8" PINE
2061	8" LIVE OAK
2062	9" CEDAR
2063(M)	9" LIVE OAK (6, 6)
(R) 2064	10" PINE
(R) 2065	14" LIVE OAK
2066	8" LIVE OAK
2067	8" LIVE OAK
2068	8" LIVE OAK
2069(M)	14" LIVE OAK (11, 6)
(R) 2070	18" CEDAR
2071	8" LIVE OAK
2072	8" LIVE OAK
2073	8" PINE
2074	9" LIVE OAK
2075	8" LIVE OAK
2076	8" LIVE OAK
2077	10" LIVE OAK
2078	10" LIVE OAK
2079(M)	12" CEDAR (8, 7)
(R) 2080	8" LIVE OAK
2081	8" SPANISH OAK
2082	8" CEDAR
2083	11" LIVE OAK

LEGEND

EXISTING	PROPOSED	
		PROPERTY (R.O.W.) LINE
		RECORD INFORMATION
		LIGHT POLE
		POWER POLE
		DOWN GUY
		TRANSFORMER (SIZE VARIES)
		FIRE HYDRANT
		WATER VALVE
		WATER METER
		WATER METER VAULT
		WATER MANHOLE
		TELEPHONE RISER
		CABLE TV RISER
		ELECTRIC BOX
		ELECTRIC METER
		GAS METER
		GAS VALVE
		TRAFFIC CONTROL BOX
		TRAFFIC SIGNAL POST
		GRATE INLET
		CURB INLET (SIZE VARIES)
		GREASE TRAP (SIZE VARIES)
		WIRE FENCE
		WOOD FENCE
		CHAIN LINK FENCE
	XX'OE	OVERHEAD ELECTRIC
EMH	EMH	ELECTRIC MANHOLE (SIZE VARIES)
WWMH	WWMH	WASTEWATER MANHOLE (SIZE VARIES)
SSMH	SSMH	STORMSEWER MANHOLE (SIZE VARIES)
TMH	TMH	TELEPHONE MANHOLE (SIZE VARIES)
	D	DUMPSTER
		TRASH COMPACTOR
		CURB & GUTTER
		EDGE OF PAVEMENT
		FIRE LANE DESIGNATION
		HANDICAP ACCESS ROUTE
		CONCRETE SIDEWALKS
		WALL
		SIGN
		WHEELSTOP
		BOLLARD
	25R @ 8.0' 25HC @ 8.0'	PARKING COUNT (REGULAR SPACES) PARKING COUNT (HANDICAP SPACES)
		HANDICAP SPACE
		TREE TO BE REMOVED
		TREE TO BE SAVED

40 0 20 40 80

NO.	DATE	REVISION	APPROVAL

Burry+Partners
ENGINEERING SOLUTIONS
221 West Sixth Street, Suite 600
Austin, Texas 78701
Tel. (512)328-0011 Fax (512)328-0325
TBPE Registration Number F-1046
Burry+Partners, Inc. ©Copyright 2011

RESUBDIVISION OF LOT 1, CARRIAGE CROSSING SECTION 2

GALEANA TRACE
8510 GALEANA TRACE COVE

RSS OFFICE
PARTNERS, LLC

DRAWN BY: RWJ
DESIGNED BY: MSW
REVIEWED BY: DMS
PROJECT NO.: 109048-001

SHEET
EXH

G:\109048\10001\EXHIBITS\109048001EXH01-TREE Exhibit.dwg modified by rmunn on Aug 31, 11 9:49 AM