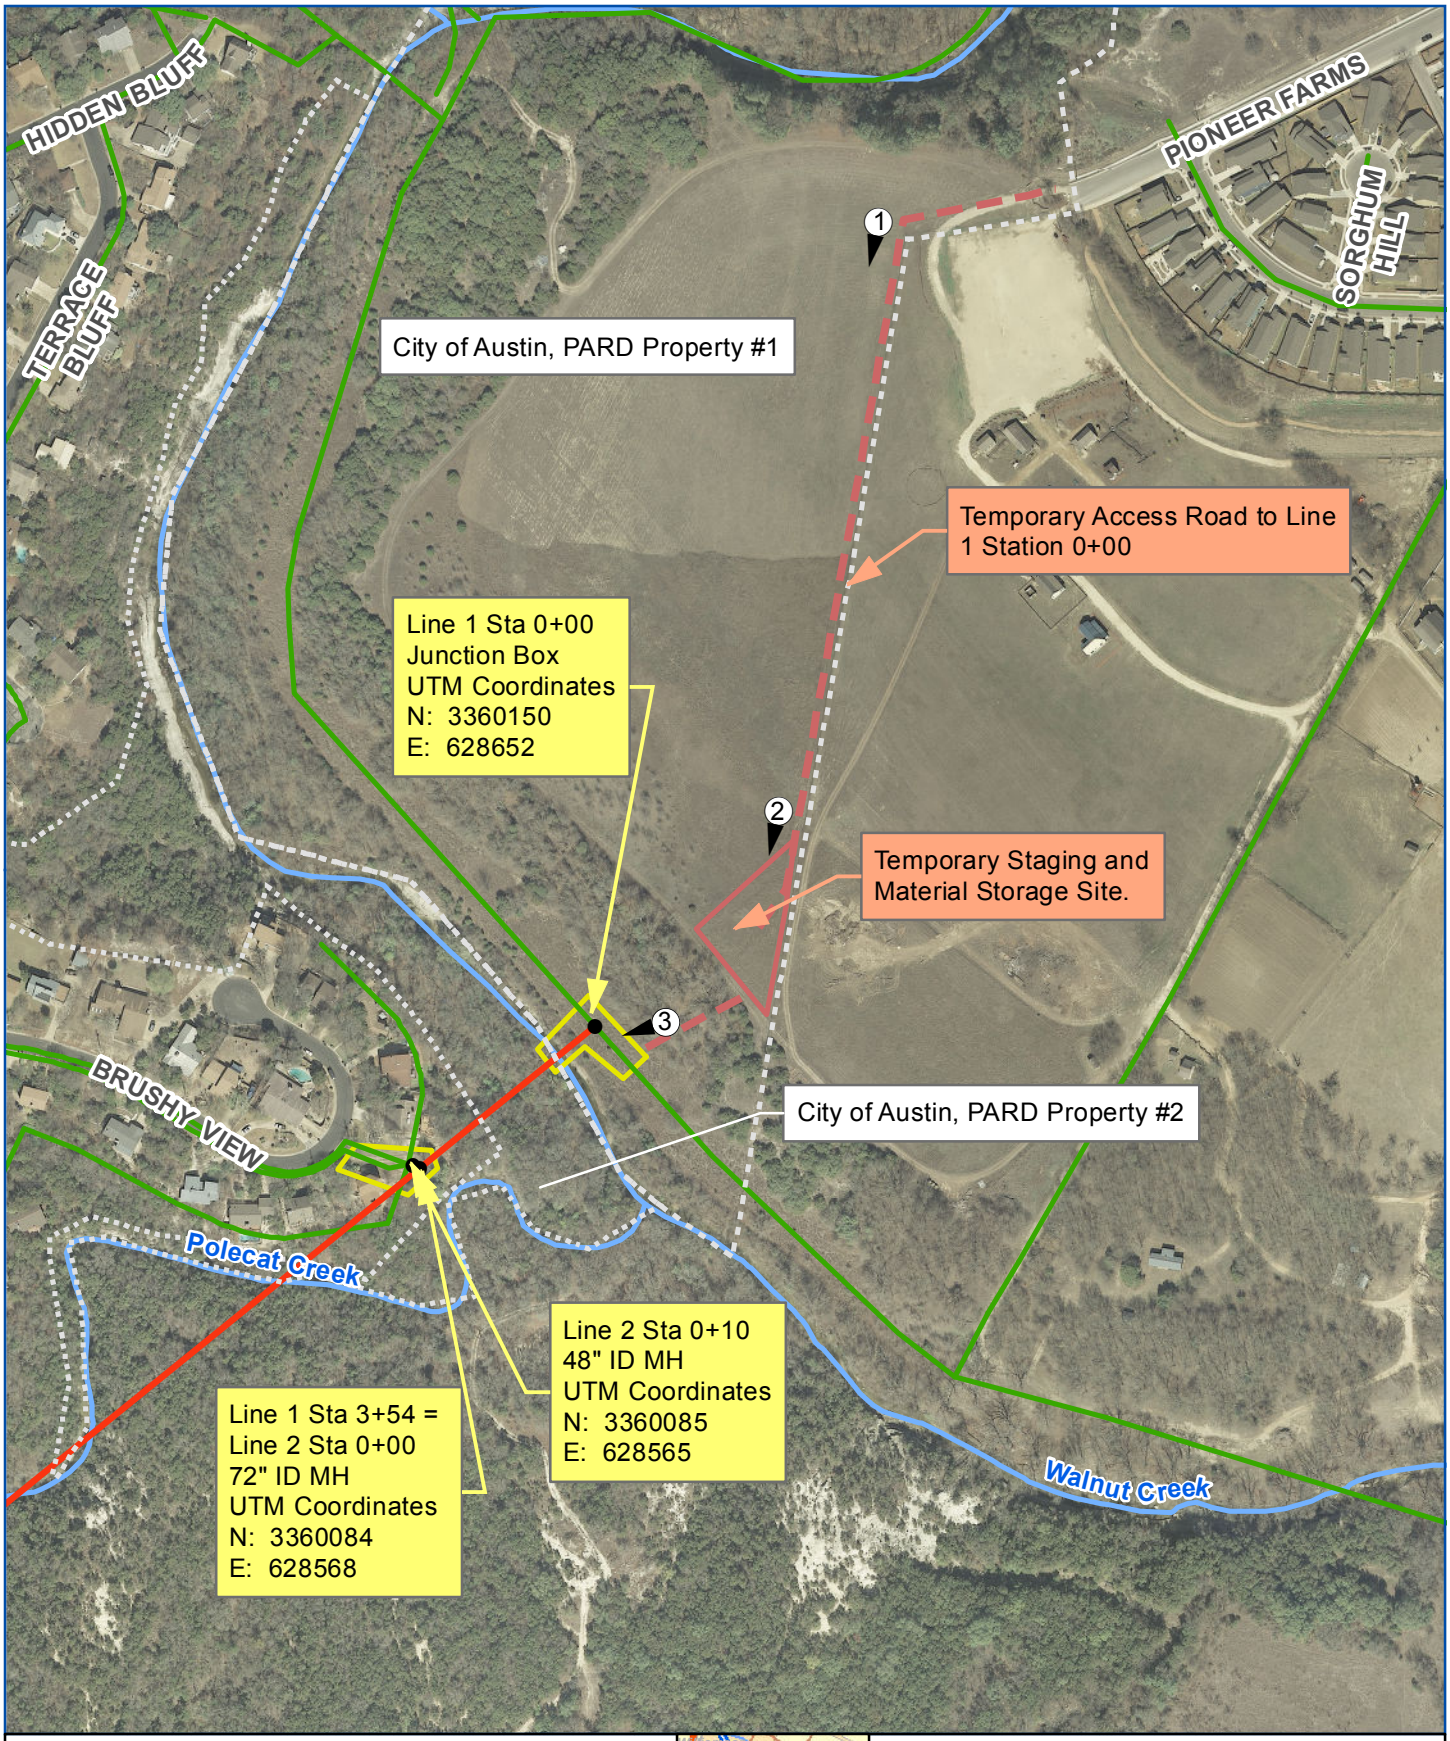

Site Features

- Manholes
- Alignments
- Access Roads
- Existing Wastewater Lines
- Temporary Working Space
- Staging Areas
- # Photo number and direction

N W E S

0 150 300
Feet

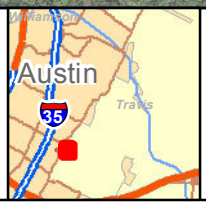

North Acres - Wastewater Tunnel
MOU Application - Chapter 26

BLACK & VEATCH
Building a world of difference.

NorthAcres_Permitting K. Robinson 6/9/2011 Modified Date: 6/10/2011