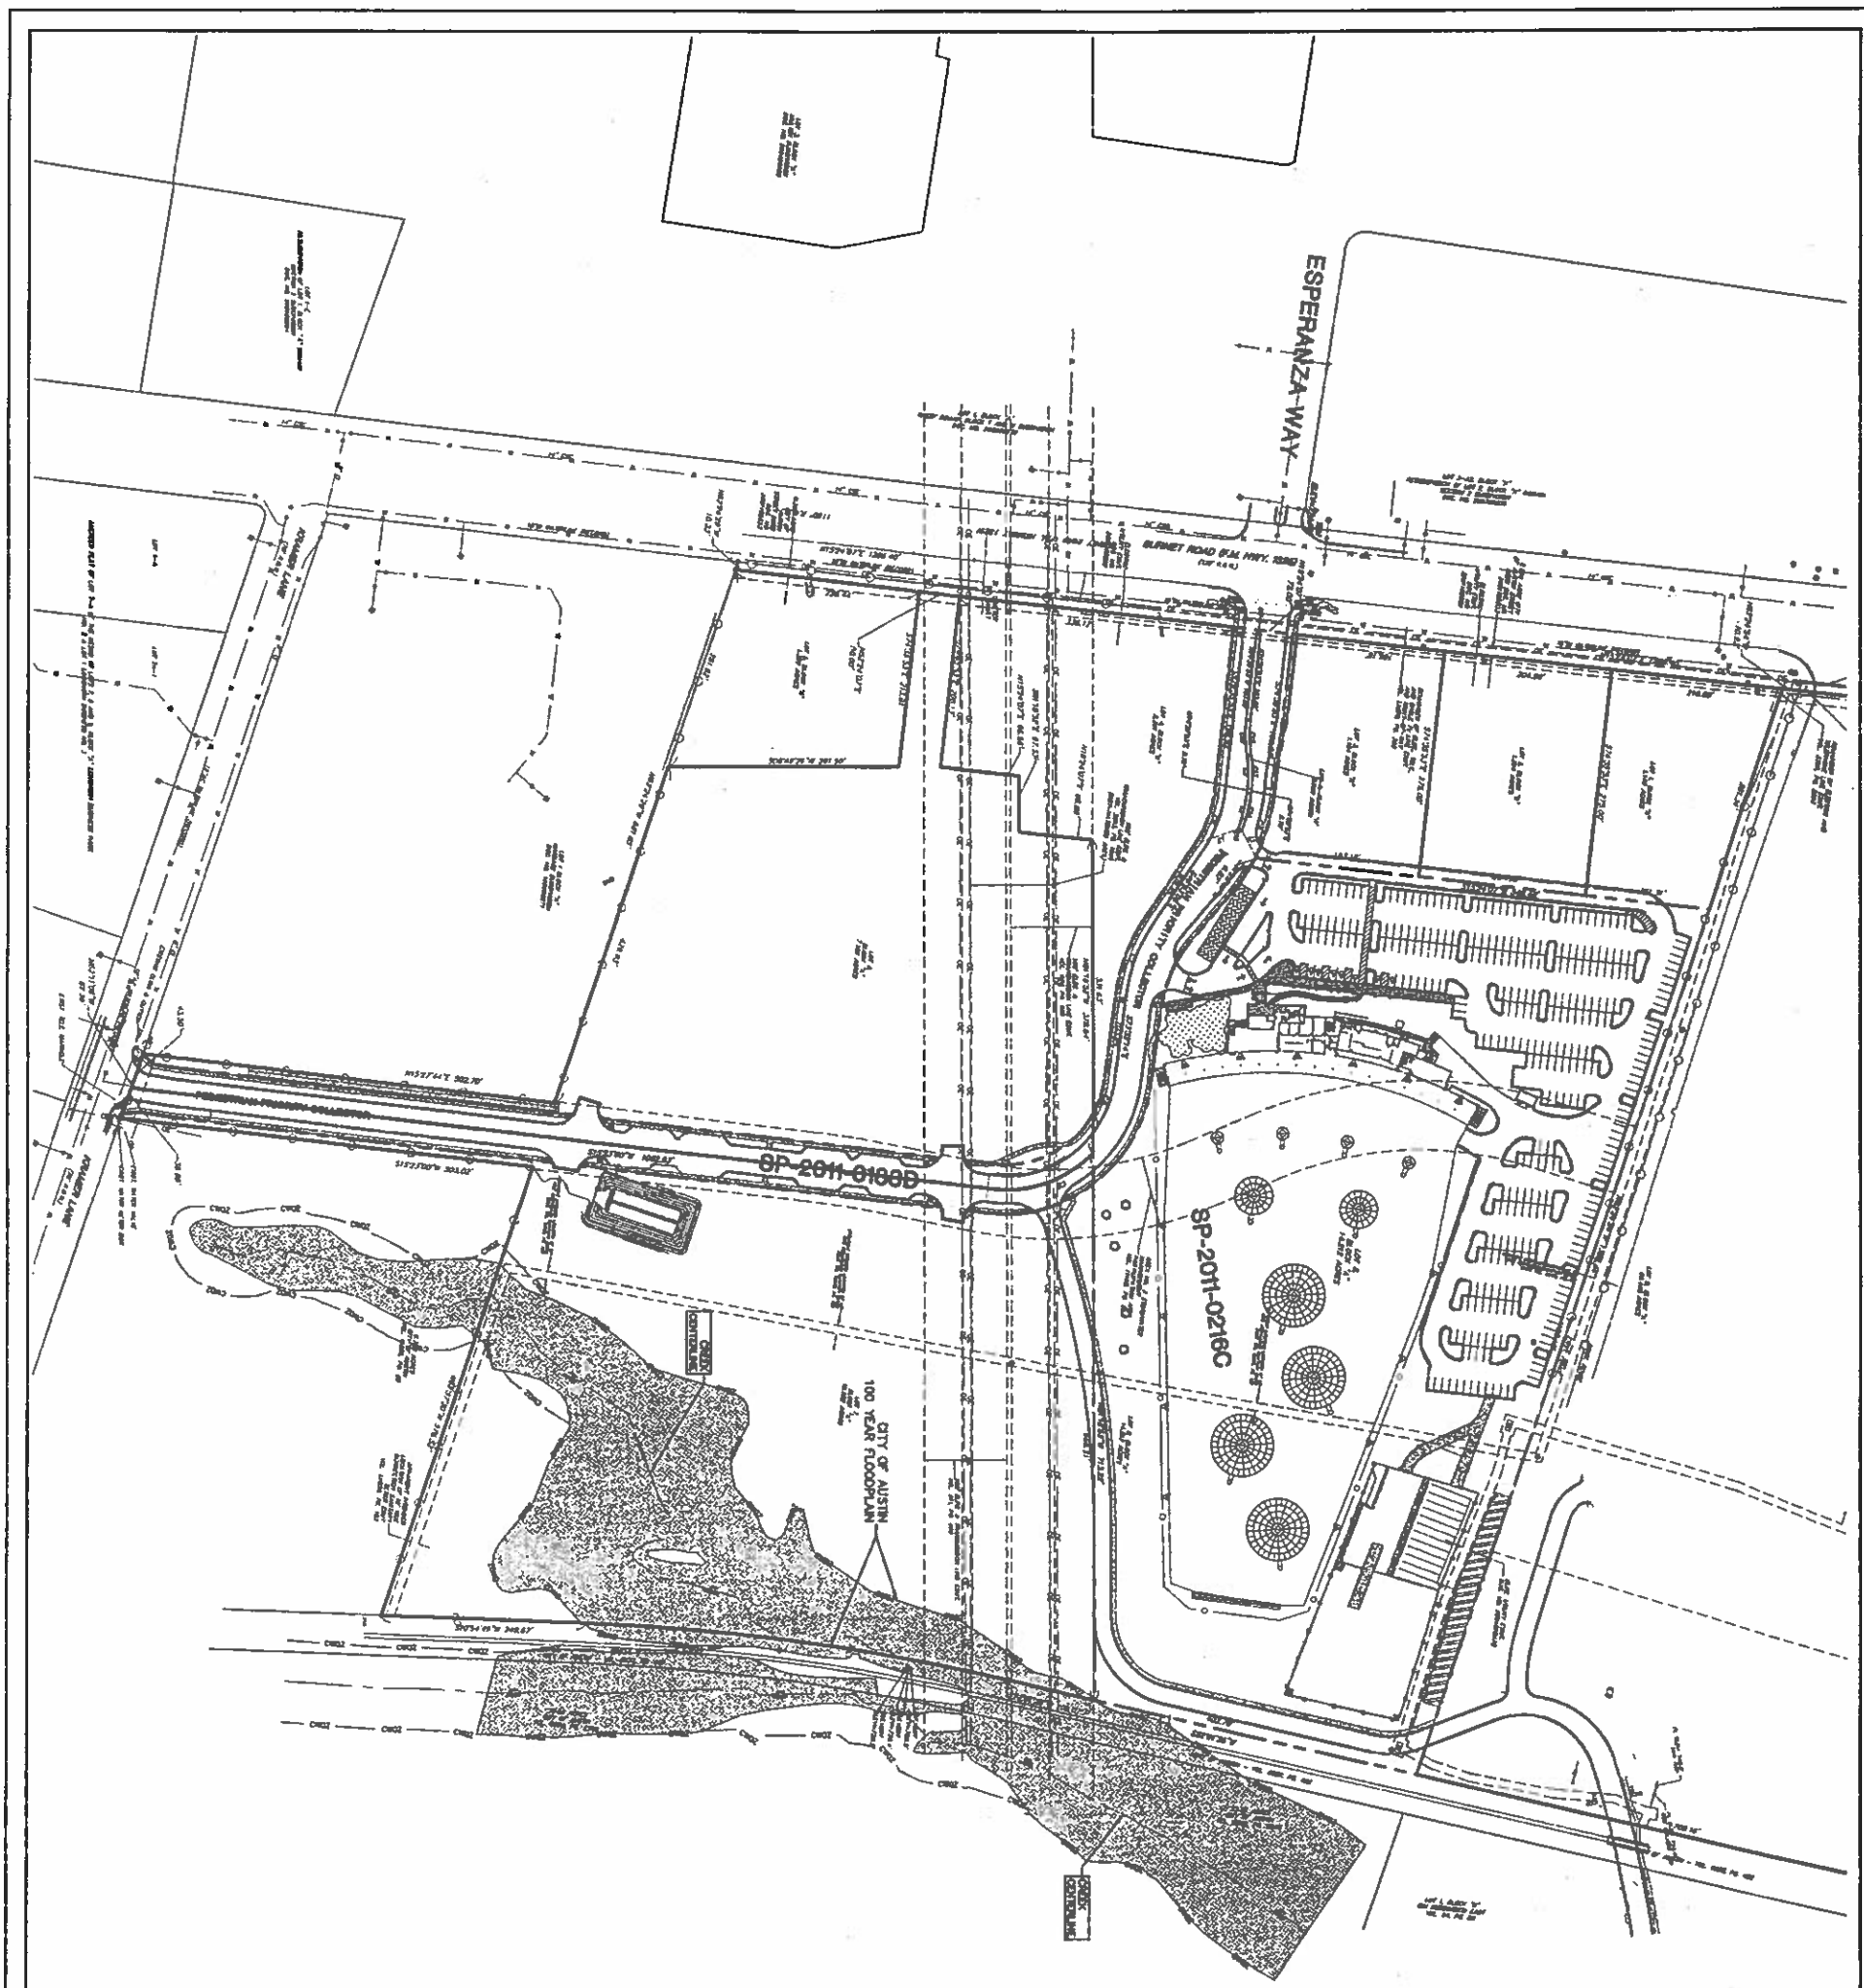


SITE PLAN APPROVAL Sheet 7 of 26

FILE PROCESSED ON _____ APPLICATION DATE _____

APPROVED BY COMMISSION ON _____ UNDER SECTION _____ OF CHAPTER _____ OF THE CITY OF AUSTIN CODE.

EXPIRATION DATE (30-4-143(F))_____ CASE MANAGER _____

PROJECT EXPIRATION DATE (ORD.#970905-A)_____ STF2 ___ DSC ___

Director, Planning and Development Review Department

RELEASED FOR GENERAL COMPLIANCE _____ 20XX/XX/

Fee 1 _____ Correction 1 _____

Fee 2 _____ Correction 2 _____

Fee 3 _____ Correction 3 _____

FINAL PLAT MUST BE RECORDED BY THE PROJECT EXPIRATION DATE, IF APPLICABLE. CONCURRENT SITE PLANS MUST BE KEPT CURRENT. SITE PLAN EXPIRATION DOES NOT AFFECT THE TIME OF FILING AND ALL REQUIRED BUILDING PERMITS MUST BE OBTAINED BEFORE CONSTRUCTION (OF A BUILDING) MAY BEGIN. A NOTICE OF CONSTRUCTION (OF A BUILDING) PERMIT IS EXPIRATION DATE.

811 TEXAS ONE-CALL SYSTEM, INC. 1-800-245-4545

THE LOCATION OF EXISTING UNDERGROUND UTILITIES ARE SHOWN AS PROVIDED BY THE RESPECTIVE UTILITY COMPANIES. THE CONTRACTOR SHALL DETERMINE THE EXACT LOCATION OF ALL EXISTING UTILITIES BEFORE COMMENCING WORK, AND WILL BE REQUIRED TO BE FULLY RESPONSIBLE FOR ANY AND ALL DAMAGES WHICH MAY OCCUR AS A RESULT OF CONTRACTOR'S FAILURE TO EXACTLY LOCATE AND PRESERVE ANY AND ALL UNDERGROUND UTILITIES.

FOR CITY USE ONLY

| DATE | NO. | REVISION | APPROVAL |
|---|---|---|---|
| | | | |

| | |
|---|---|
| DATE: | 1/17/12 |
| DRAWN BY: | SE/LB |
| DESIGNED BY: | CBL |
| REVIEWED BY: | JRN |
| PROJECT NO.: | 109777-10001 |

**TOPGOLF USA, INC AUSTIN, TEXAS**
**11301 BURNET RD.**

**ARCO/MURRAY NATIONAL CONSTRUCTION COMPANY**

# MASTER DEVELOPMENT PLAN

ERICKSON G. NEMECEK 95099 LICENSED PROFESSIONAL ENGINEER STATE OF TEXAS

Bury+Partners
221 West Sixth Street, Suite 600
Austin, Texas 78701
Tel. (512)328-0011 Fax (512)328-0325
TBPE Registration Number F-1046
Bury+Partners, Inc. ©Copyright 2012

SHEET 7 OF 26

SP-2011-0216C

G:\109777\10001\109777001MSP20.dwg modified by kcooper on May 4, 12 8:23 AM