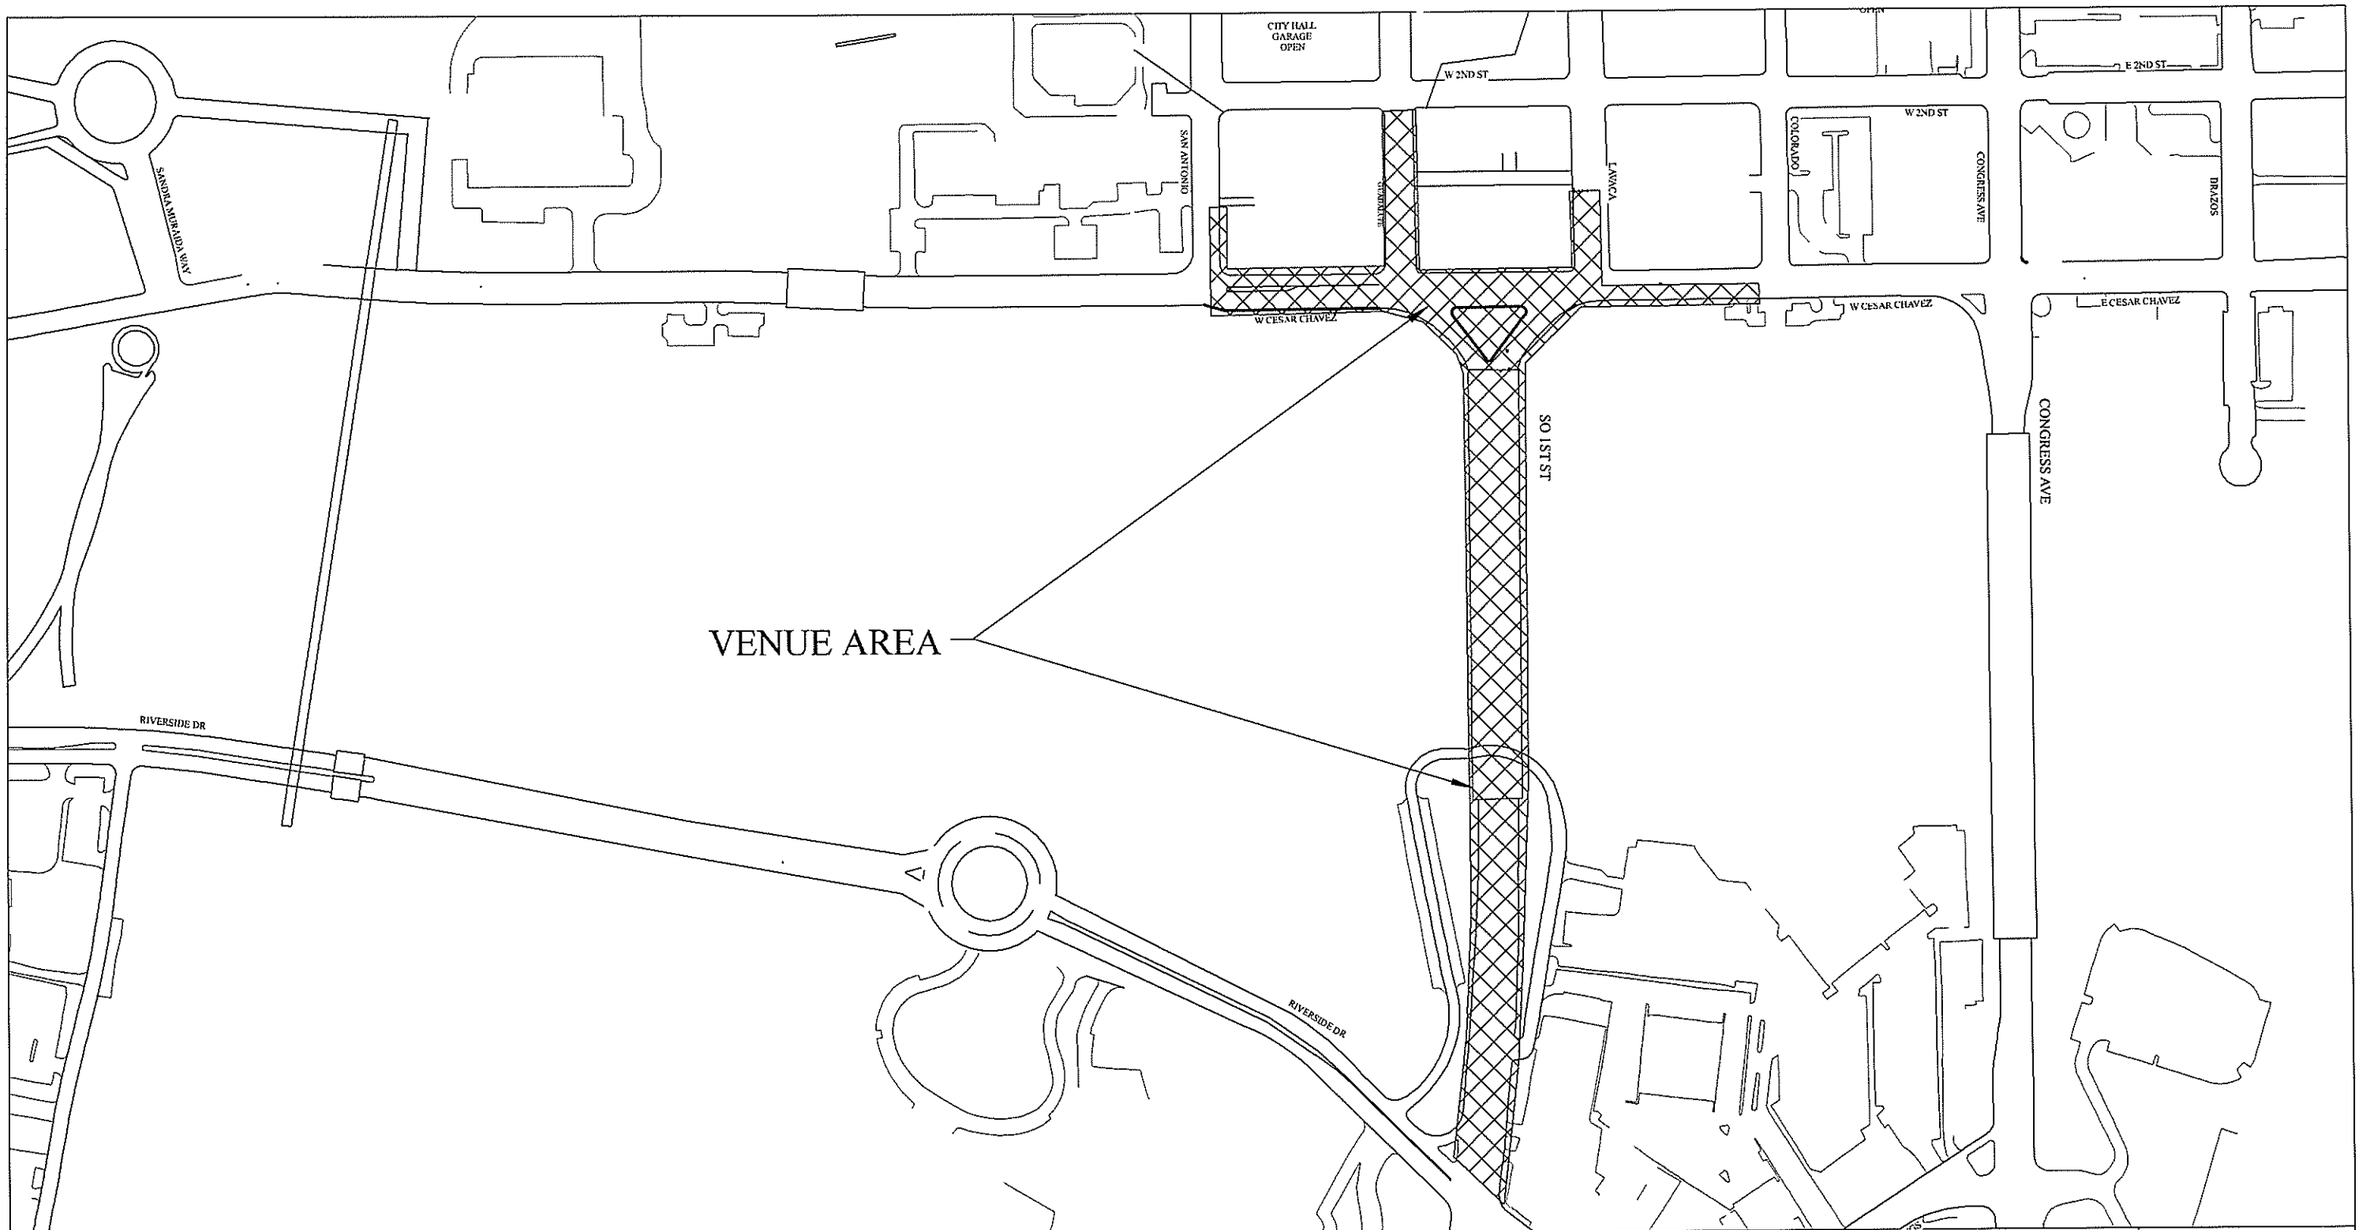

TRANSPORTATION
DESIGN
CONSULTANTS
128 BONHAM LANE
PAIGE TX 78659
512-507-6004

LOC CONSULTANTS LLP
F-4756

1000 E. CESAR CHAVEZ
AUSTIN TX 78702
512-499-0908

ART CITY AUSTIN 2013
APRIL 12-14, 2013

VENUE AREA

THIS COMPLETE PLAN IS DEVELOPED UNDER THE DIRECTION OF SERGIO LOZANO-SANCHEZ P.E. 89158 STATE OF TEXAS

LOC CONSULTANTS LLP
F-4756

NOT TO SCALE

© COPYRIGHT 2013
TRANSPORTATION
DESIGN CONSULTANTS