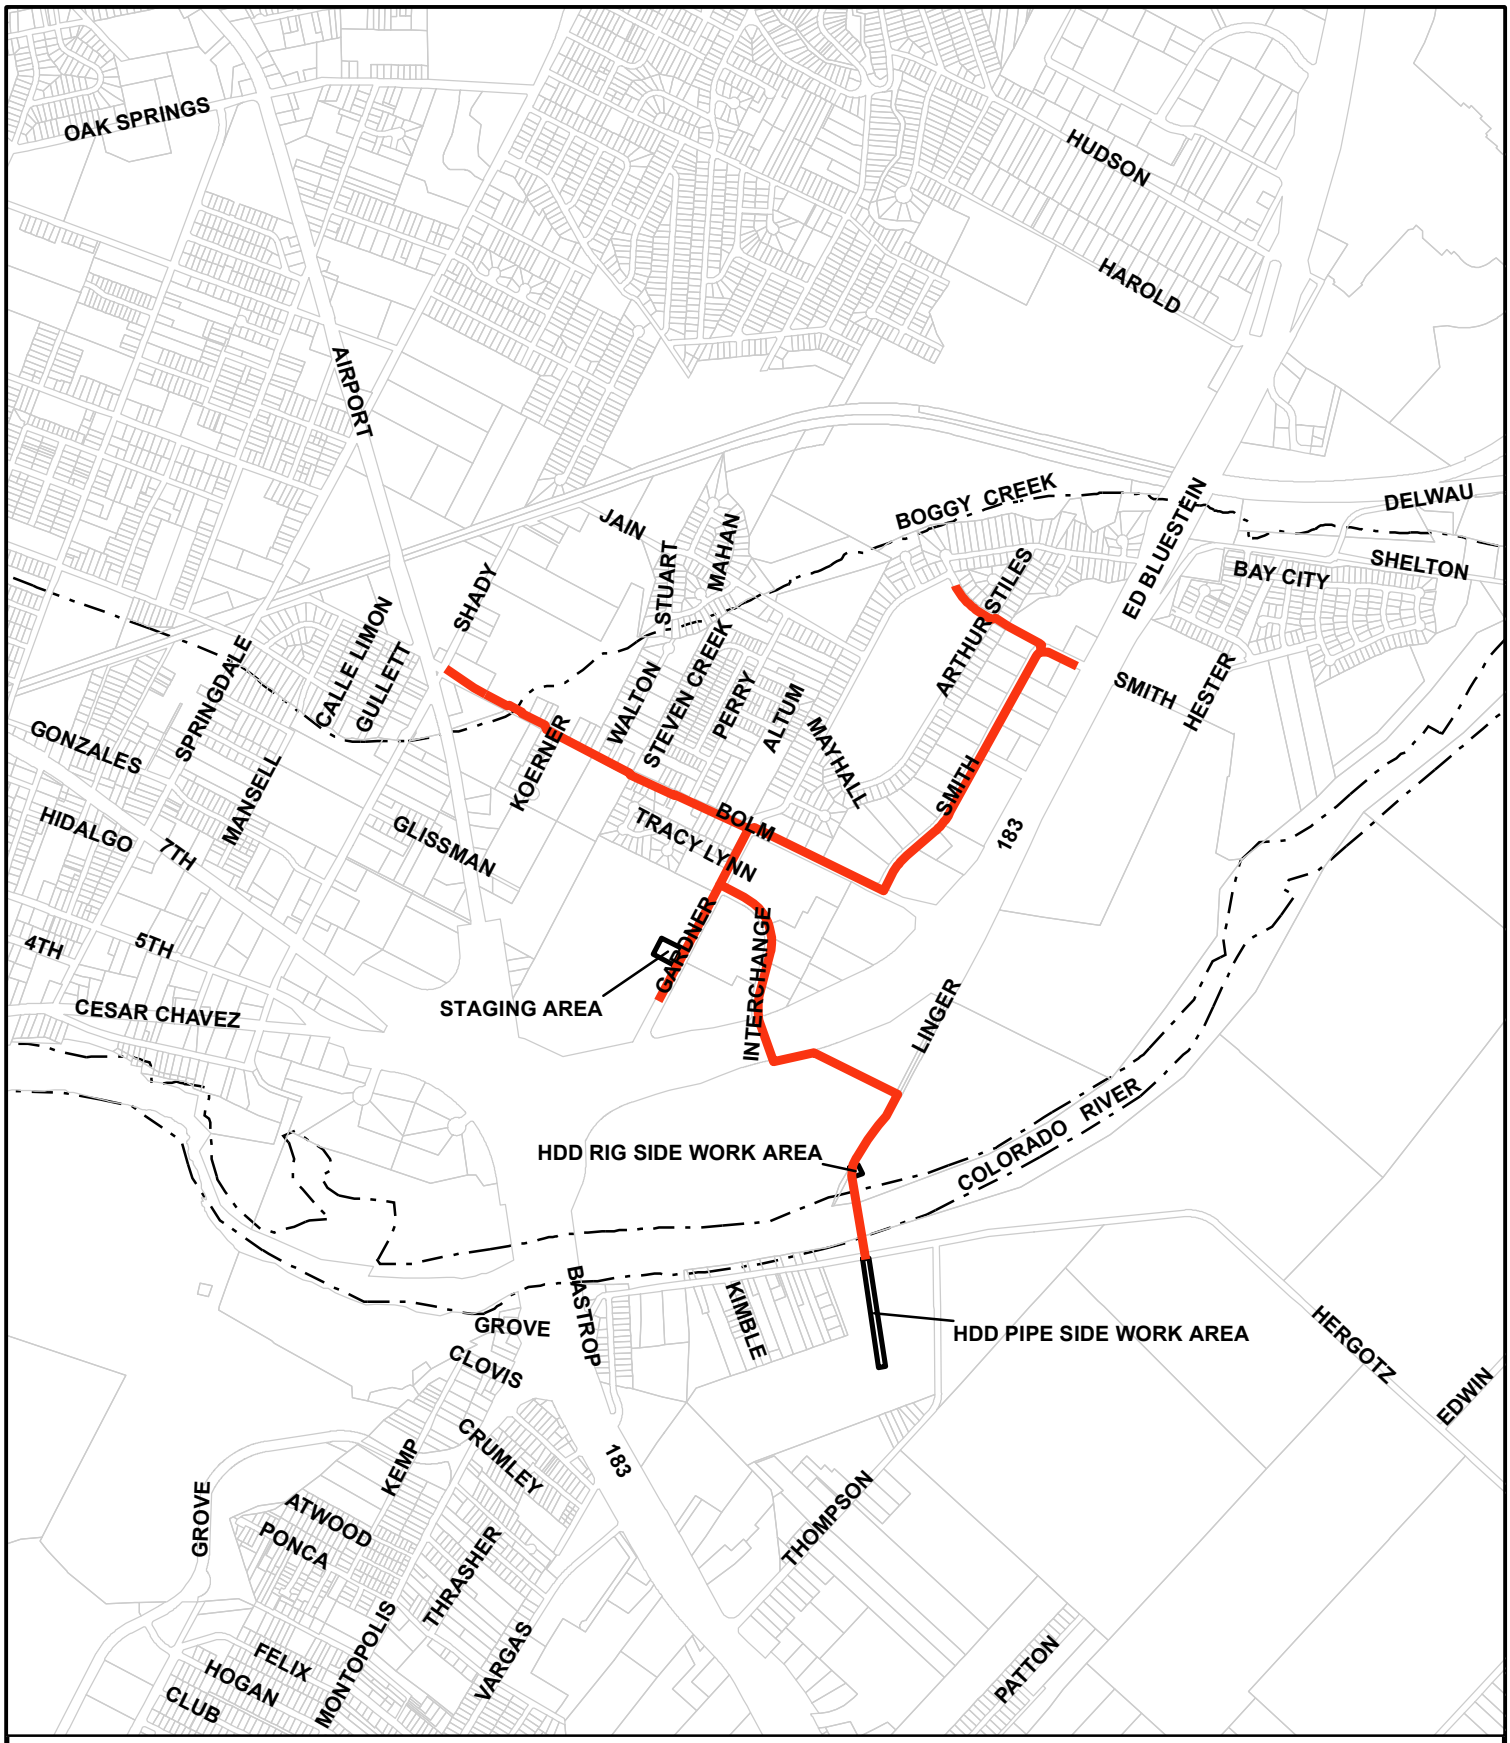

N
W E
S

0 1,000 2,000 4,000
Feet

Figure 1

LOCATION MAP
SMITH ROAD EXTENSION PROJECT
CIP No. 5267.013

PARSONS

J:\260\260556-SmithRd ReclaimedWaterLine\GIS\SmithRd_LocationMap.mxd - 7/30/2013 @ 6:02:05 PM