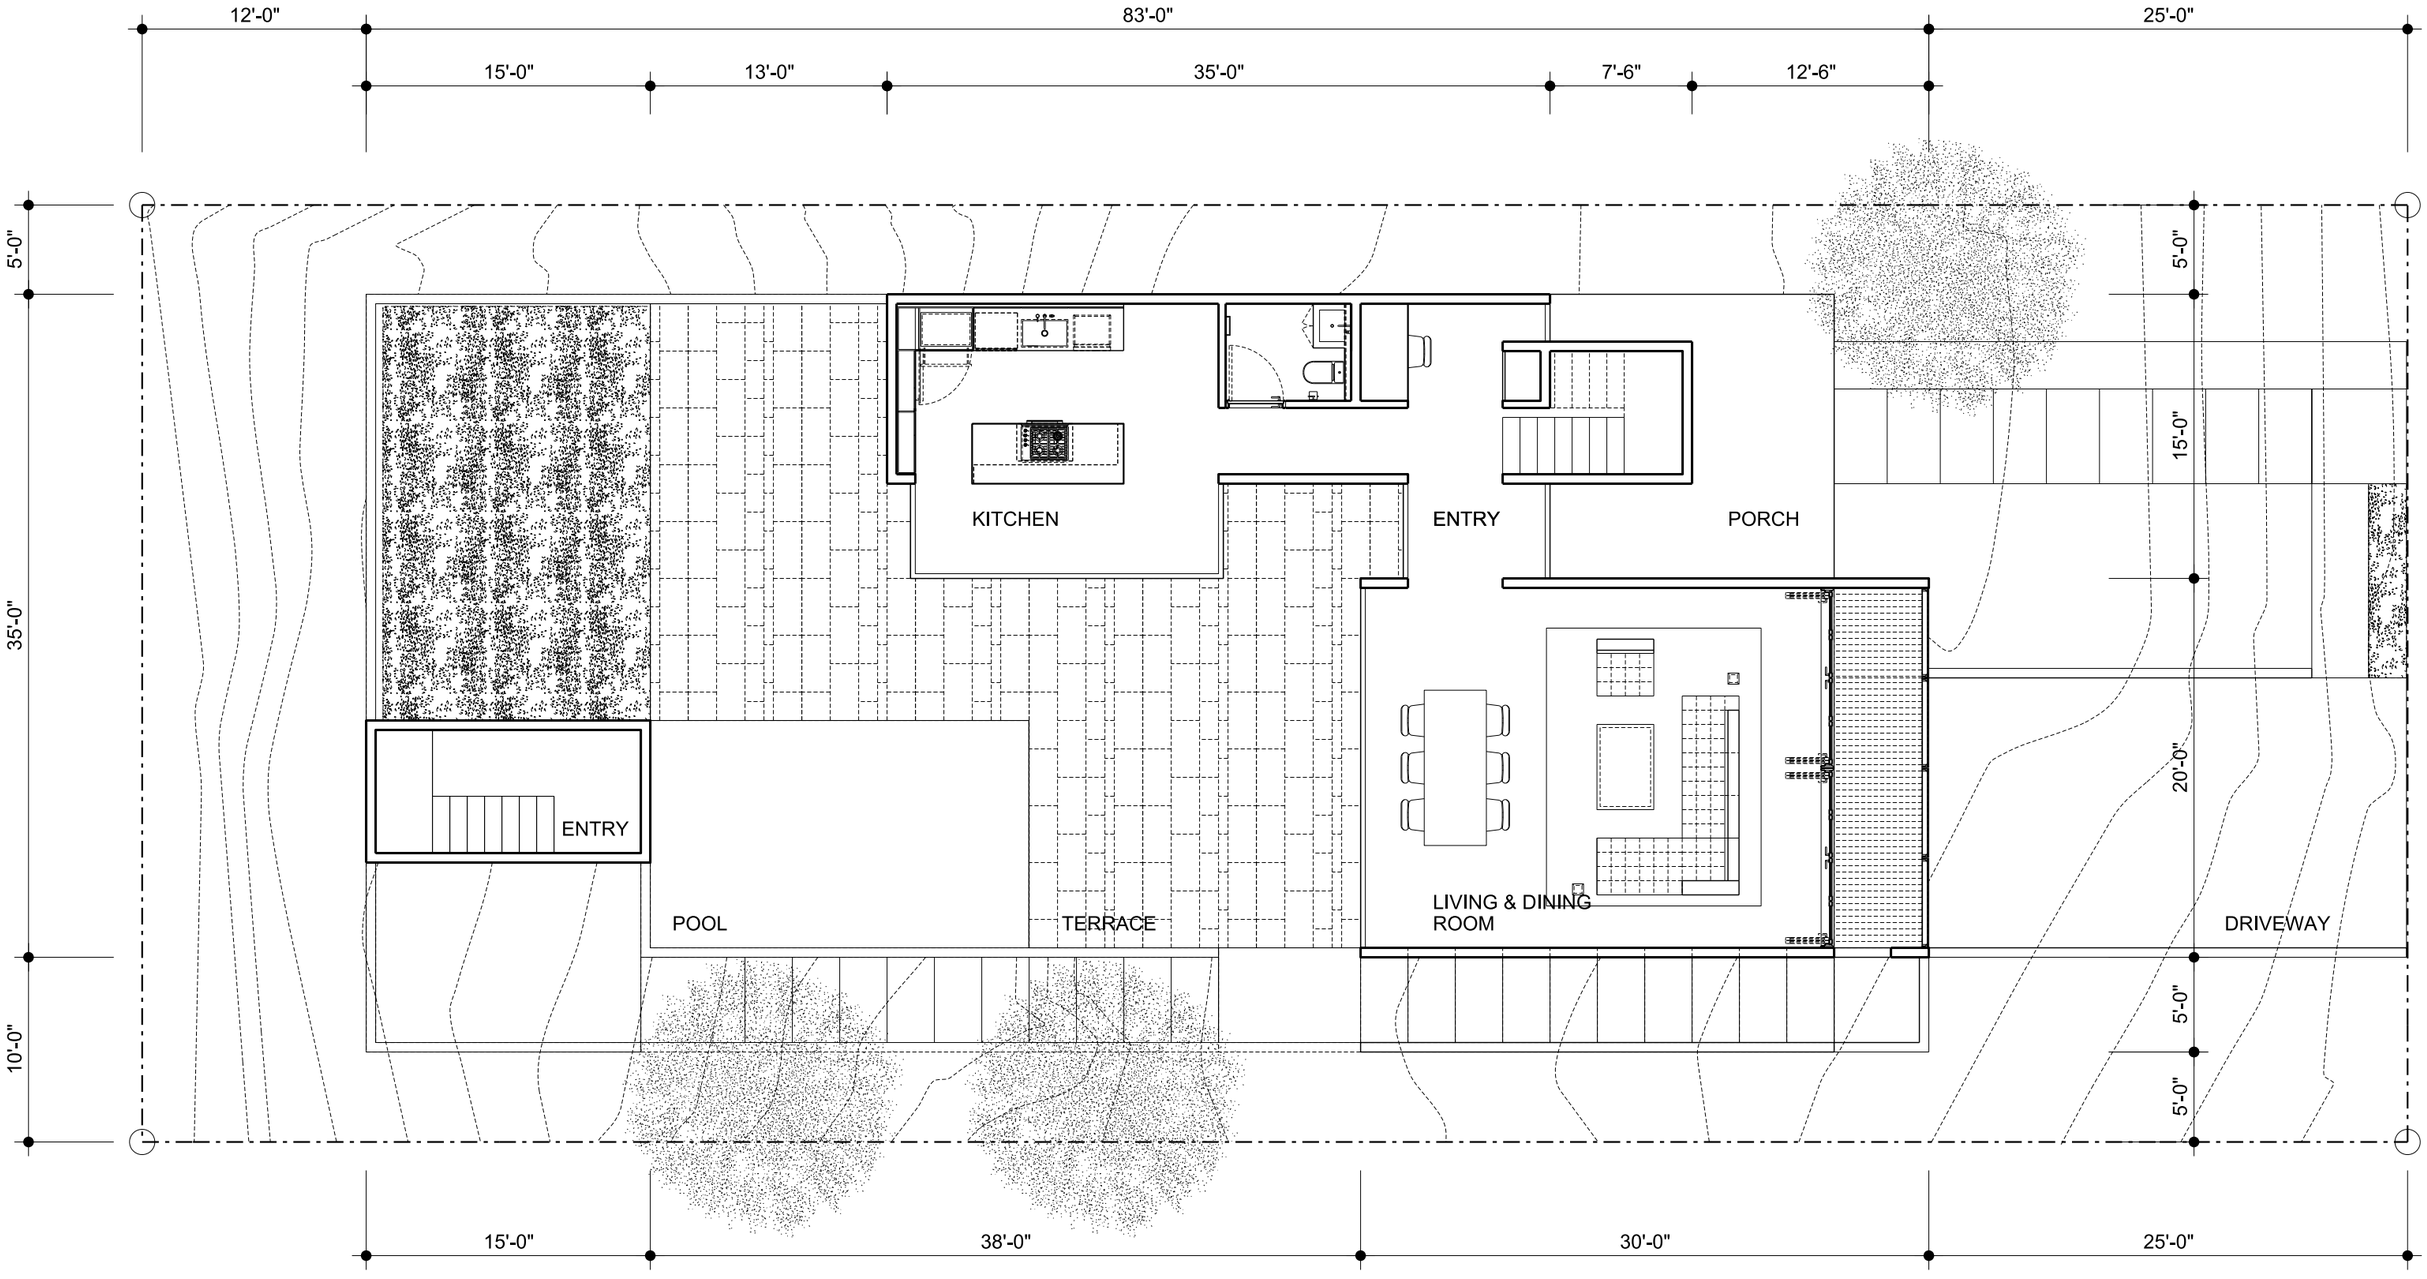

Lamme + Misi Urban Studio

FIRST FLOOR PLAN

12-09-2014

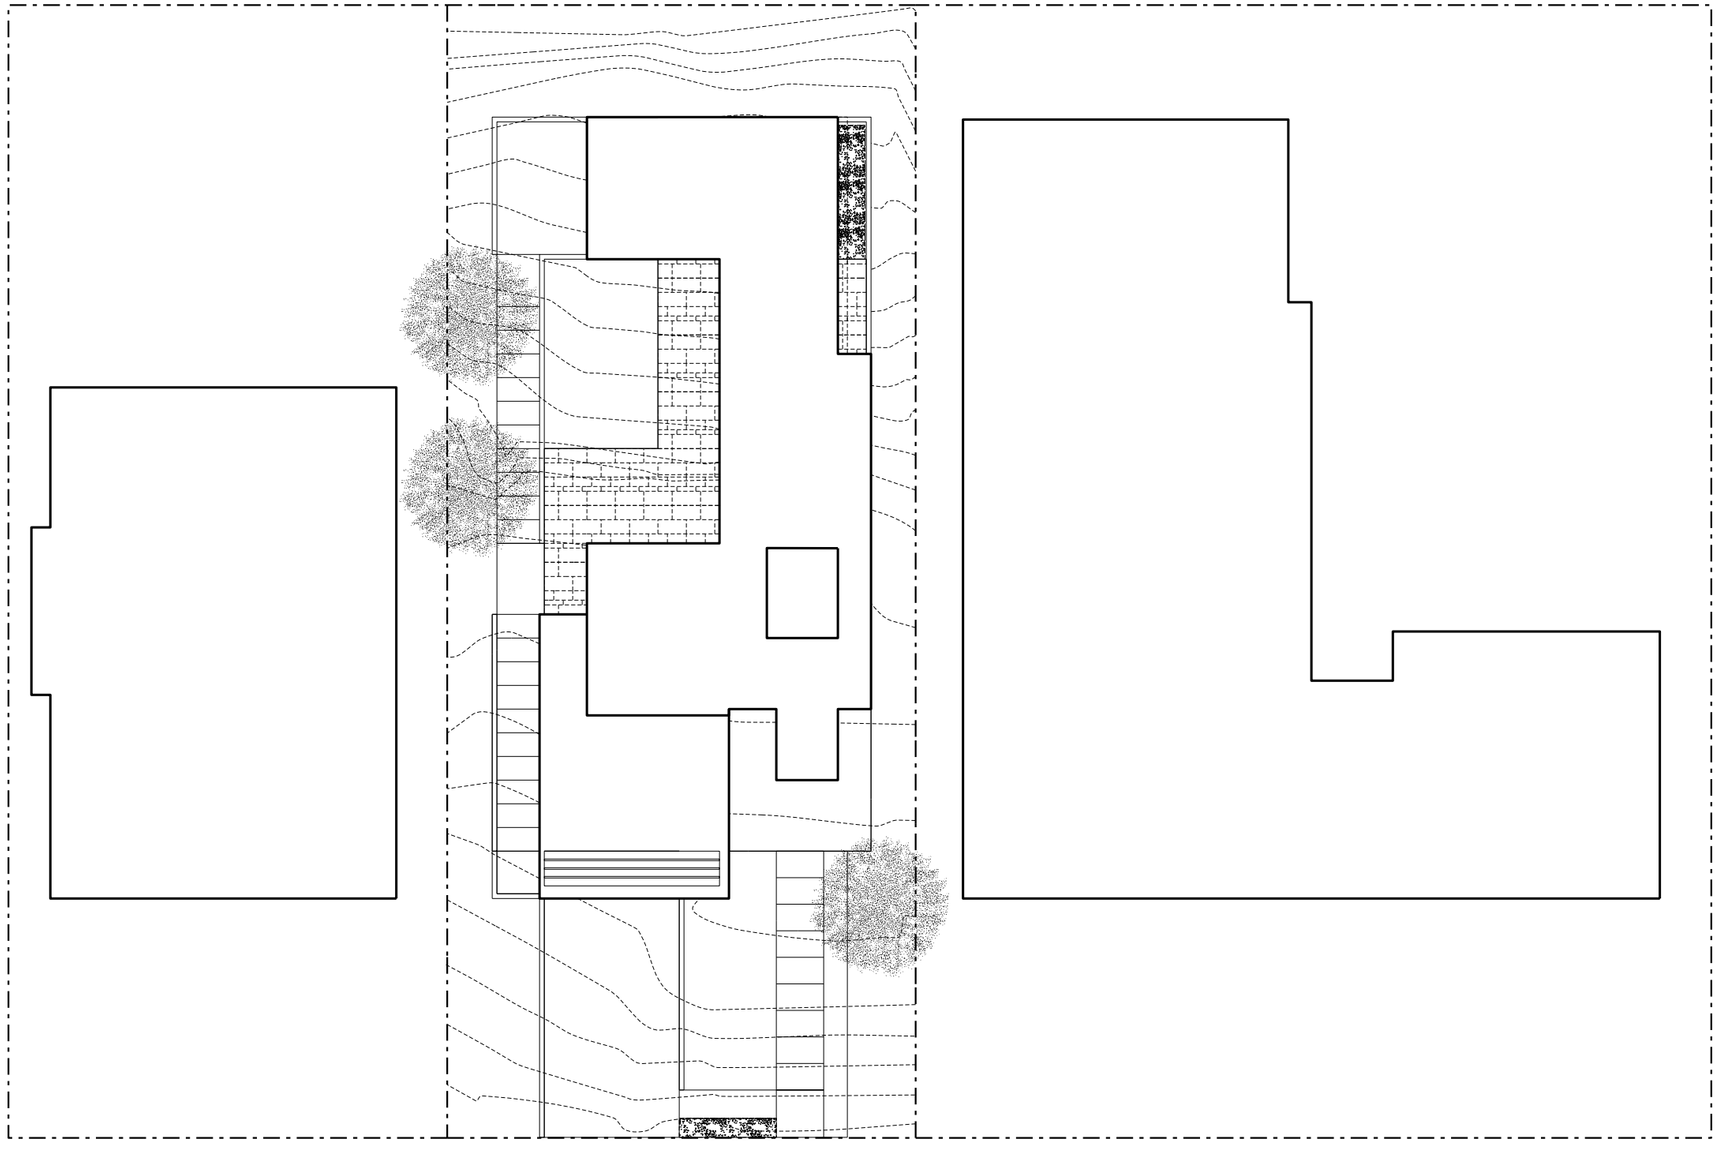

Lamme + Misi Urban Studio

PLOT PLAN
1208 WEST 8TH STREET

12-09-2014

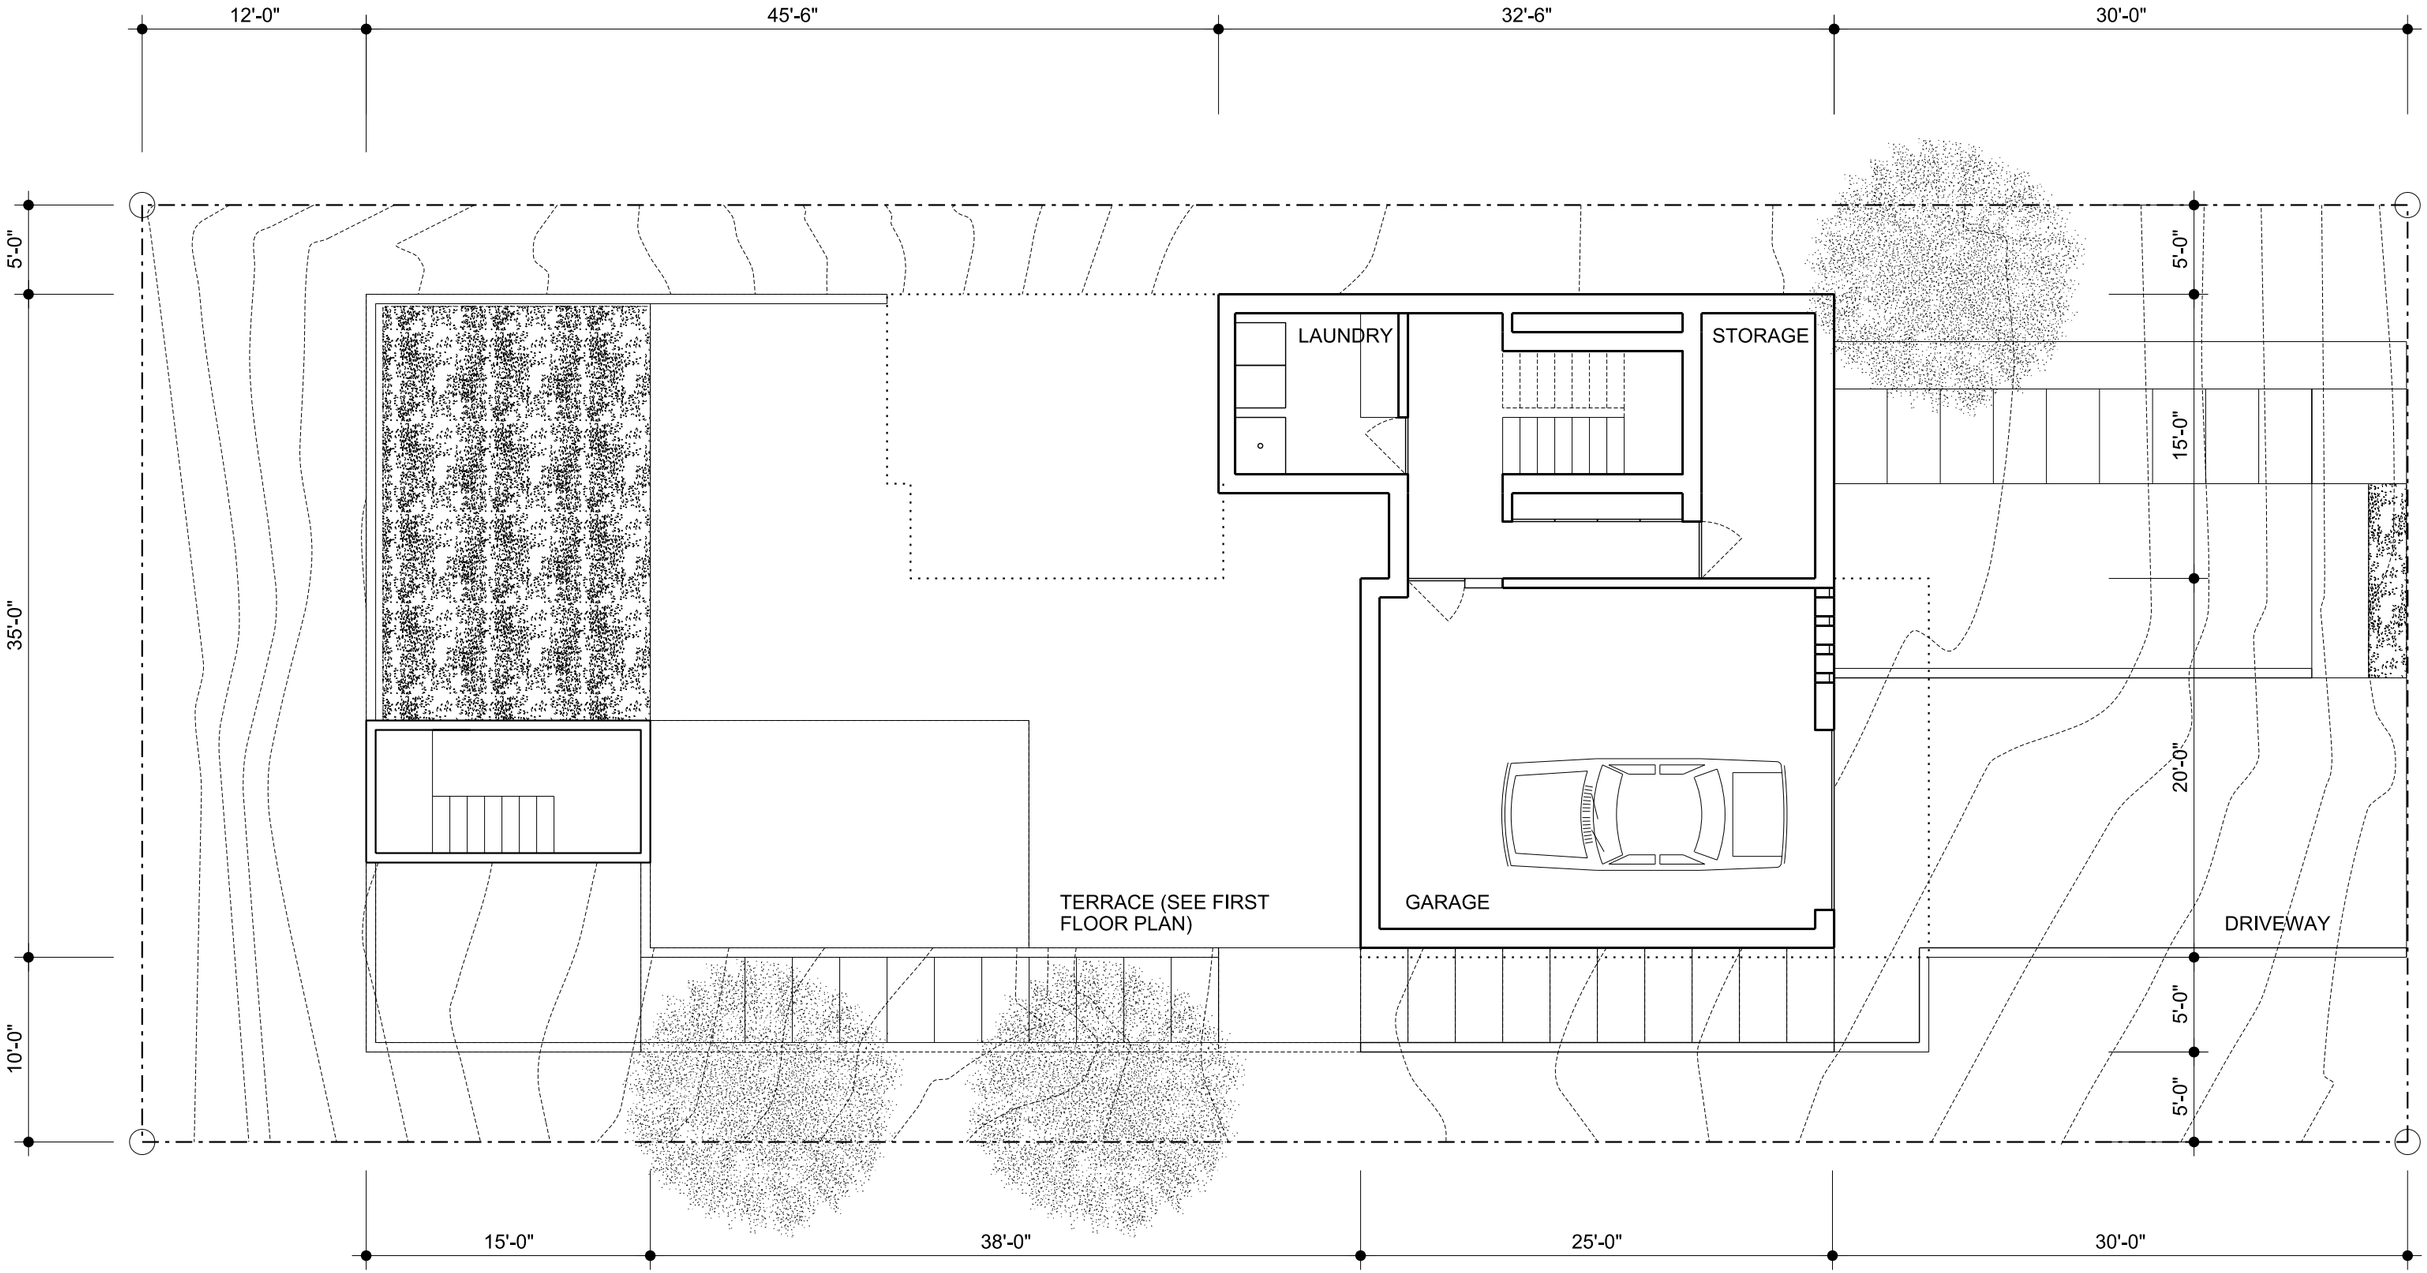

Lamme + Misi Urban Studio

BASEMENT FLOOR PLAN

12-09-2014

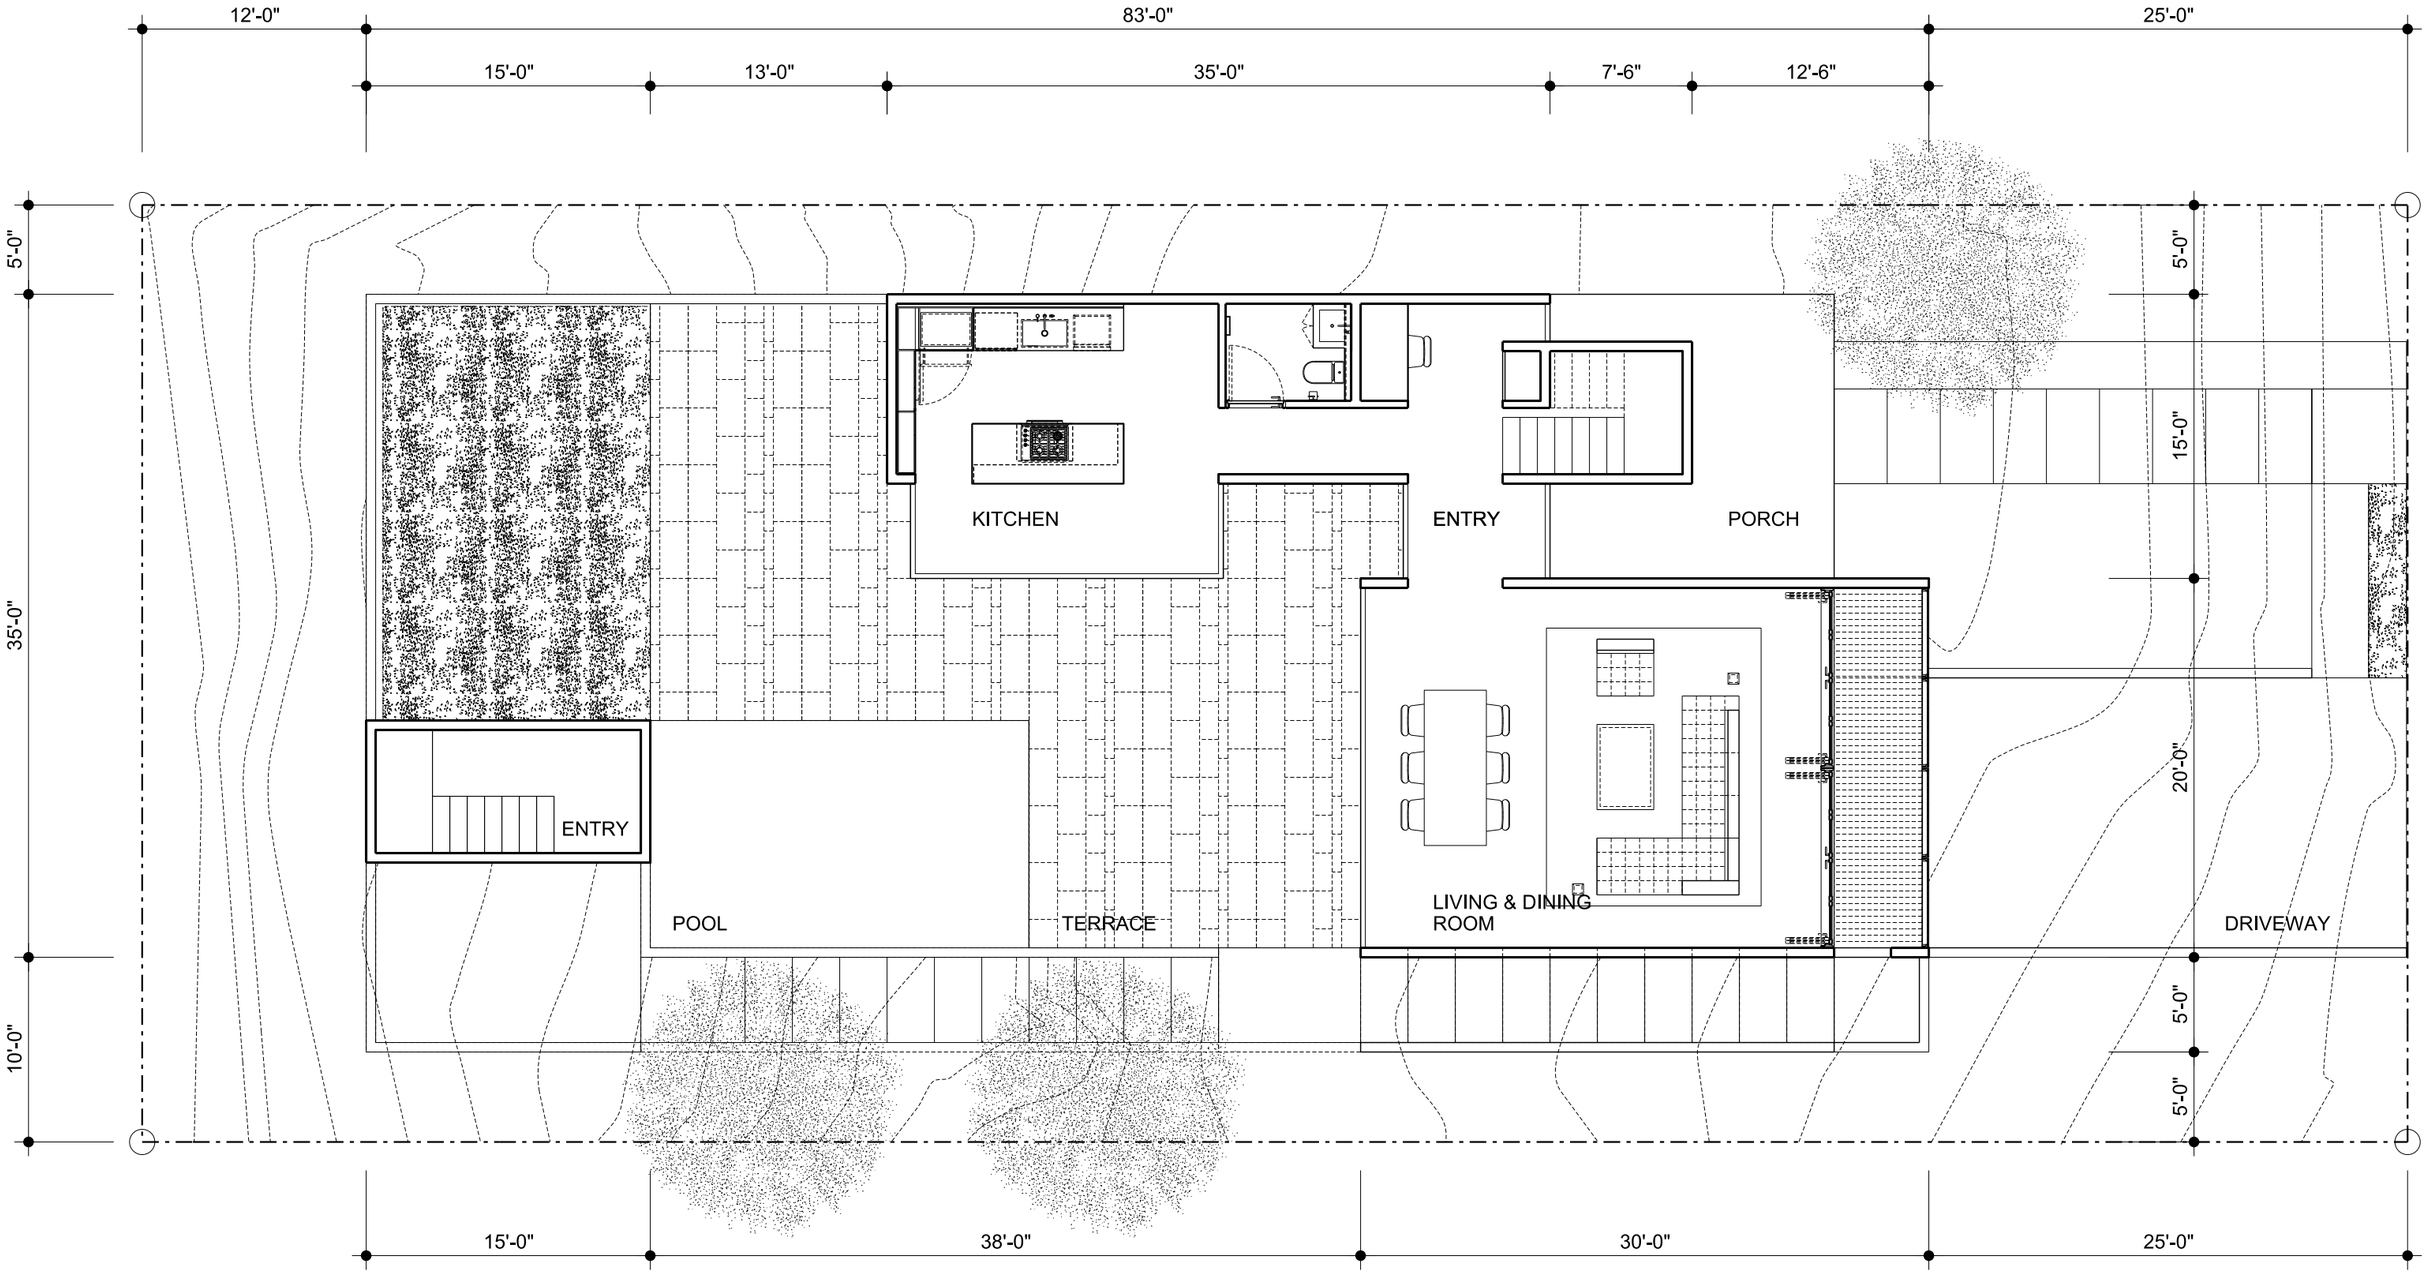

Lamme + Misi Urban Studio

FIRST FLOOR PLAN

12-09-2014

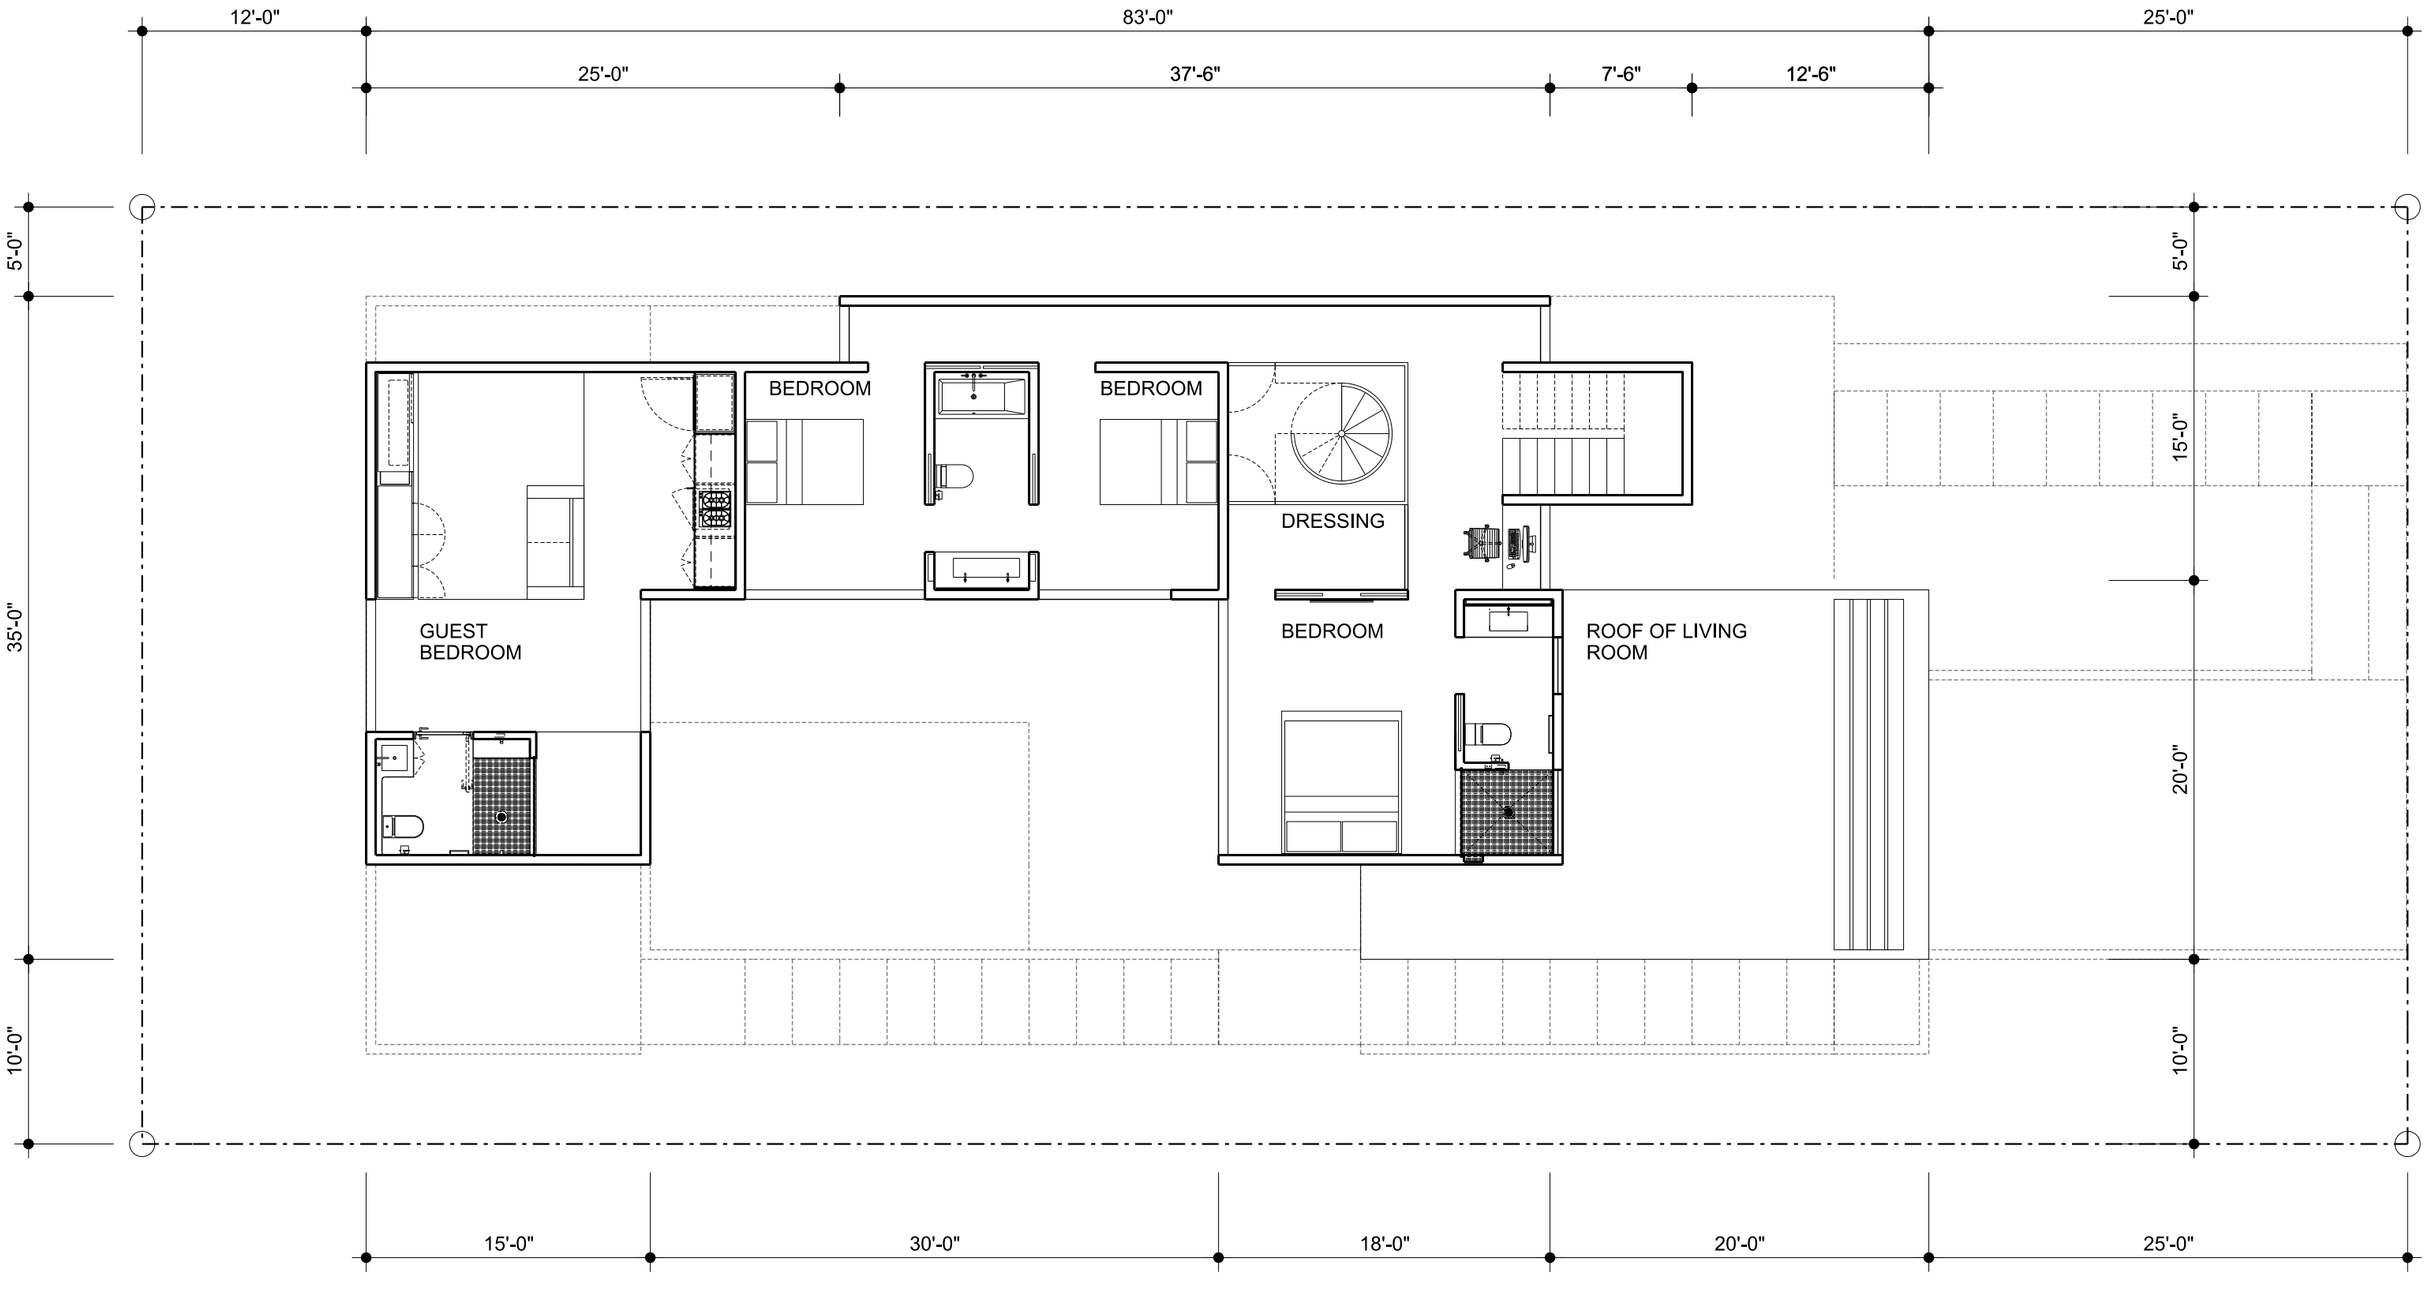

Lamme + Misi Urban Studio

SECOND FLOOR PLAN

12-09-2014