DEVELOPMENT	ZONED BY CITY OF AUSTIN ORDINANCE	PROPOSED SCHOOL ZONE	ZONED BY COMMISSION MINUTE ORDER 106558 12/21/95	ZONED BY COMMISSION MINUTE ORDER 106847 06/18/96	ZONED BY COMMISSION MINUTE ORDER 109445 09/25/03
RES. SIGHT DISTANCE					
BALL BANK OF ADVISORY SPEED					
CURVES OVER 2"		0.104			
GRADES OVER 3%		35 MPH			
SURFACE WIDTH AND TYPE	SEE BELOW				
R.O.W. AND ROBO. WIDTH					
ACCIDENTS					
ZONE LENGTHS MILE			0.597 MILES / 1.054 MILES	4.034 MILES	3.022 MILES
ZONE SPEEDS MPH		50 MPH	50 MPH / 55 MPH	55 MPH	55 MPH / 50 MPH

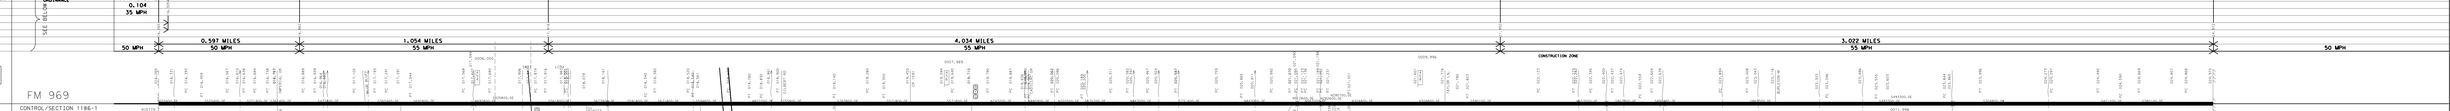

ZONE SPEEDS MPH		55 MPH	50 MPH / 55 MPH	55 MPH	55 MPH / 50 MPH
ZONE LENGTHS MILE			0.597 MILES / 1.054 MILES	4.034 MILES	3.022 MILES
ACCIDENTS	NOT RECORDED				
R.O.W. AND ROBO WIDTH			/26FT RB /48FT	/26FT	E/ROMBO:CO-MROMBO:TOO 26FT RB-FLEXBS E/26FT-61 ACPSURF	E/ROMBO:09-MROMBO:09 24FT RB /24FT
SURFACE WIDTH AND TYPE					
GRADES OVER 3%					
CURVES OVER 2"			0-020000,0 0-040000,0 0-080000,0 0-050000,0	0-020000,0 0-060000,0 0-043000,0	0-060000,0 0-020000,0	0-020000,0	0-070000,0 0-050000,0	0-050000,0	0-060000,0	0-040000,0 0-030000,0 0-040000,0 0-020000,0 0-033000,0	0-040000,0	0-080000,0 0-033000,0 0-100000,0 0-070000,0	0-070000,0	0-070000,0	0-023000,0	0-030000,0	0-100000,0	0-070000,0
BALL BANK OF ADVISORY SPEED					
RES. SIGHT DISTANCE					
DEVELOPMENT	ZONED BY COMMISSION MINUTE		ORDER 106847 6/18/96, 106558 12/21/95 & 109445 9/25/03		

42	85 PERCENTILE SPEED	●	FATAL ACCIDENT
42	TOP SPEED MEASURED	◑	PERSONAL INJURY ACCIDENT
125	NUMBER OF CARS CHECKED	○	PROPERTY DAMAGE ACCIDENT
		▬	INDICATES SECTION ZONED BY COMMISSION MINUTE

SPEED ZONE

DIST. AUST COUNTY TRAVIS

HIGHWAY FM969 CITY RURAL

DATE OF SURVEY 11/15/16 SCALE 1" = 800'

REPLACES	DATE / /	
REPLACED BY	DATE / /	
CANCELED BY	DATE / /	

LIMITS OF ZONE

	SECTION ONE	LENGTH 0.597 MILES		SECTION TWO	LENGTH 1.054 MILES		SECTION ONE	LENGTH 4.034 MILES		SECTION TWO	LENGTH 3.022 MILES	
	STA. OR M.P.	CONT. & SECT.	PROJECT	STA. OR M.P.	CONT. & SECT.	PROJECT	STA. OR M.P.	CONT. & SECT.	PROJECT	STA. OR M.P.	CONT. & SECT.	PROJECT
BEGINS	16.265	1186-1		16.862	1186-1		17.916	1186-1		21.950	1186-1	
ENDS	16.862	1186-1		17.916	1186-1		21.950	1186-1		24.972	1186-1	

fm969+travis+co+portion.dgn