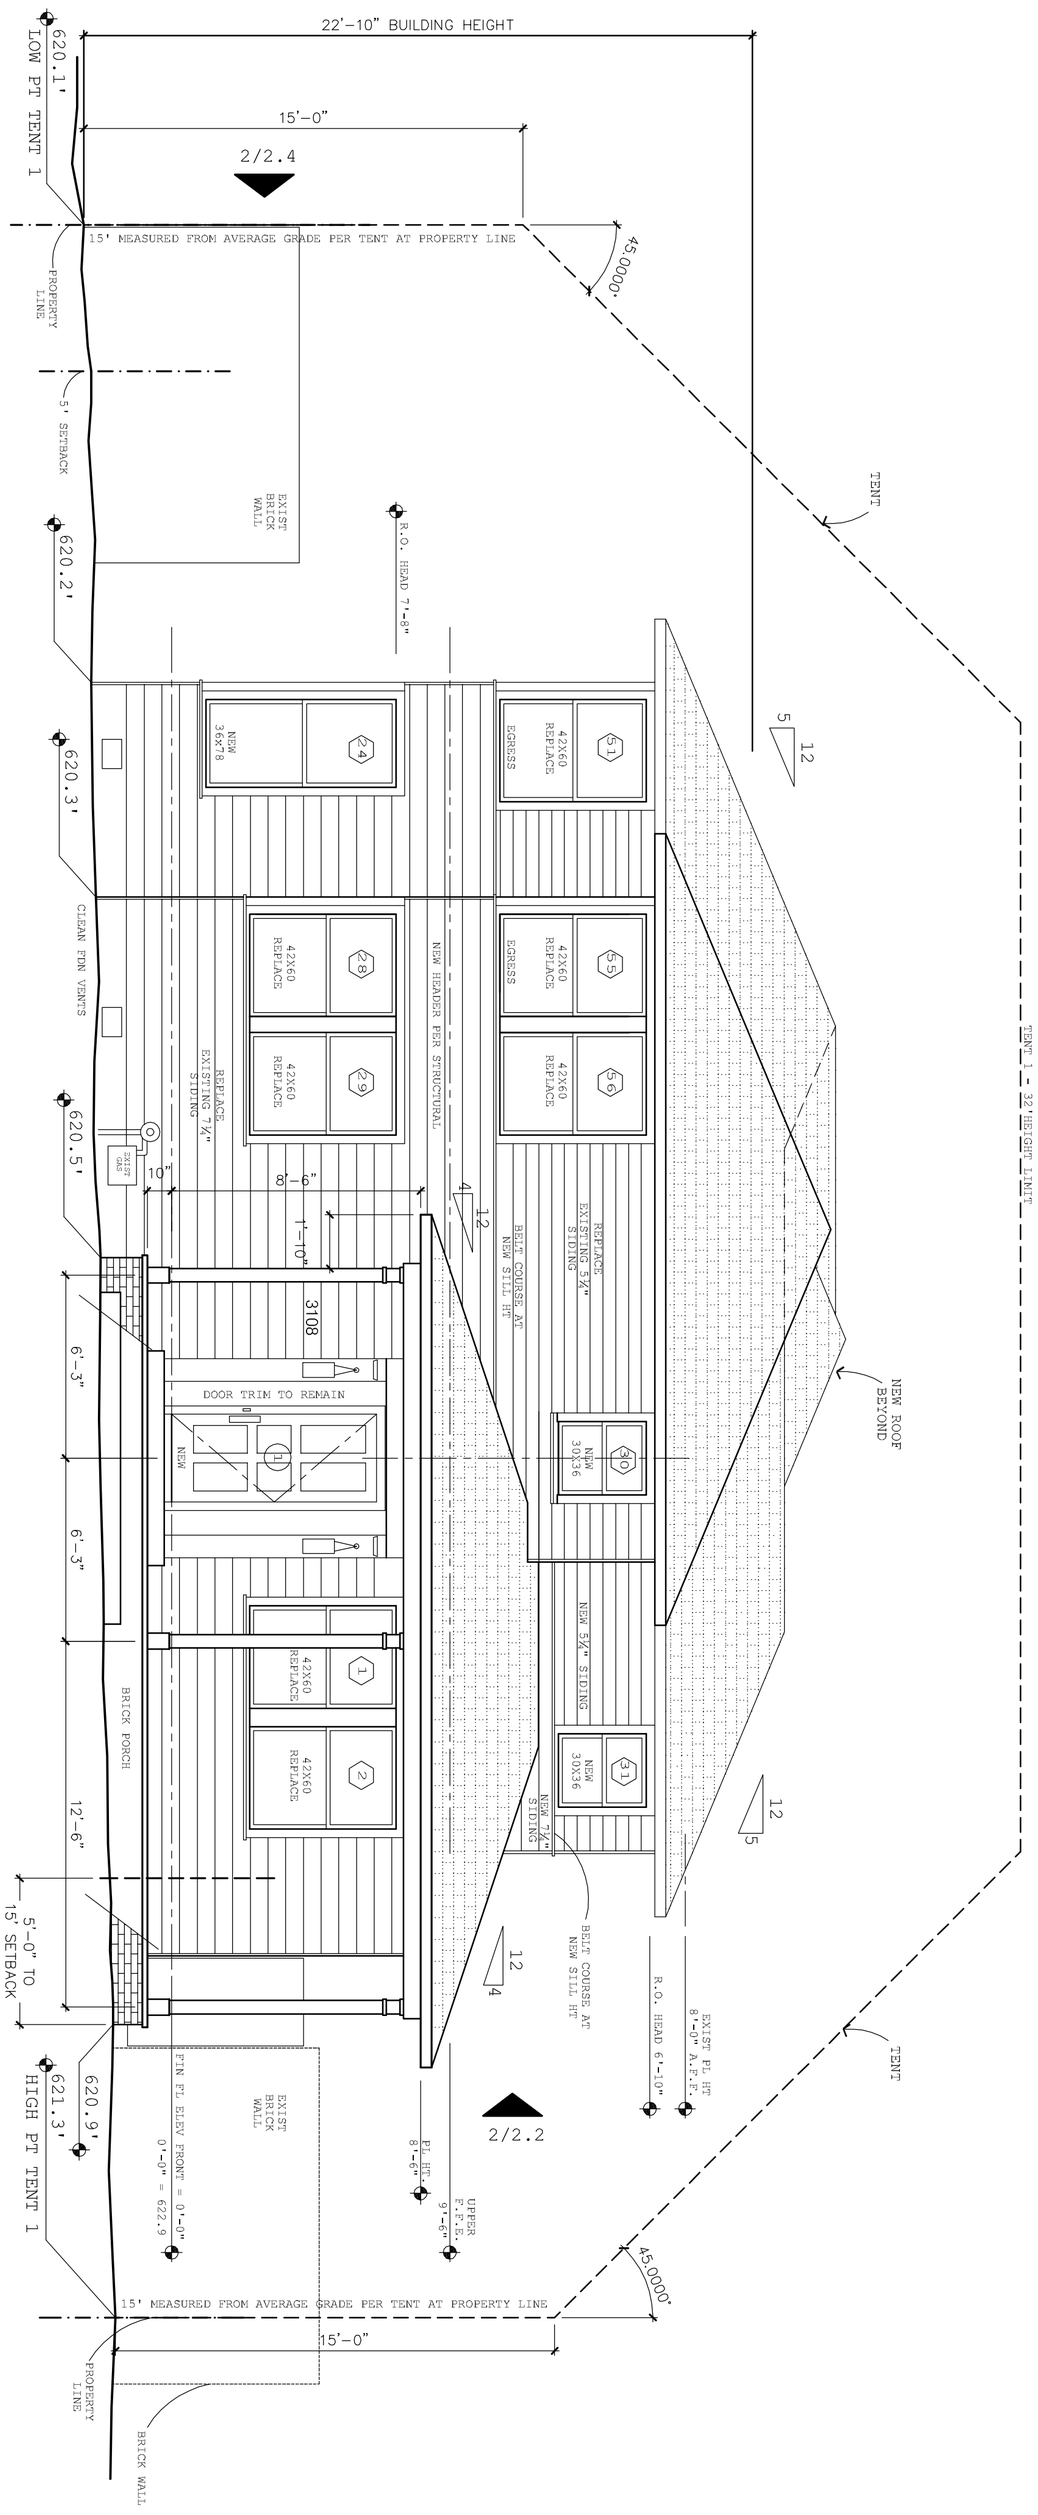

2 / 2.1 PROPOSED FRONT ELEVATION (EAST) AS SEEN FROM GLENVIEW AVE.
SCALE: 1/4" = 1'-0" IF PLOTTED AT 22x34 (SCALE = 1/8"=1'-0" IF PLOTTED AT 11x17)

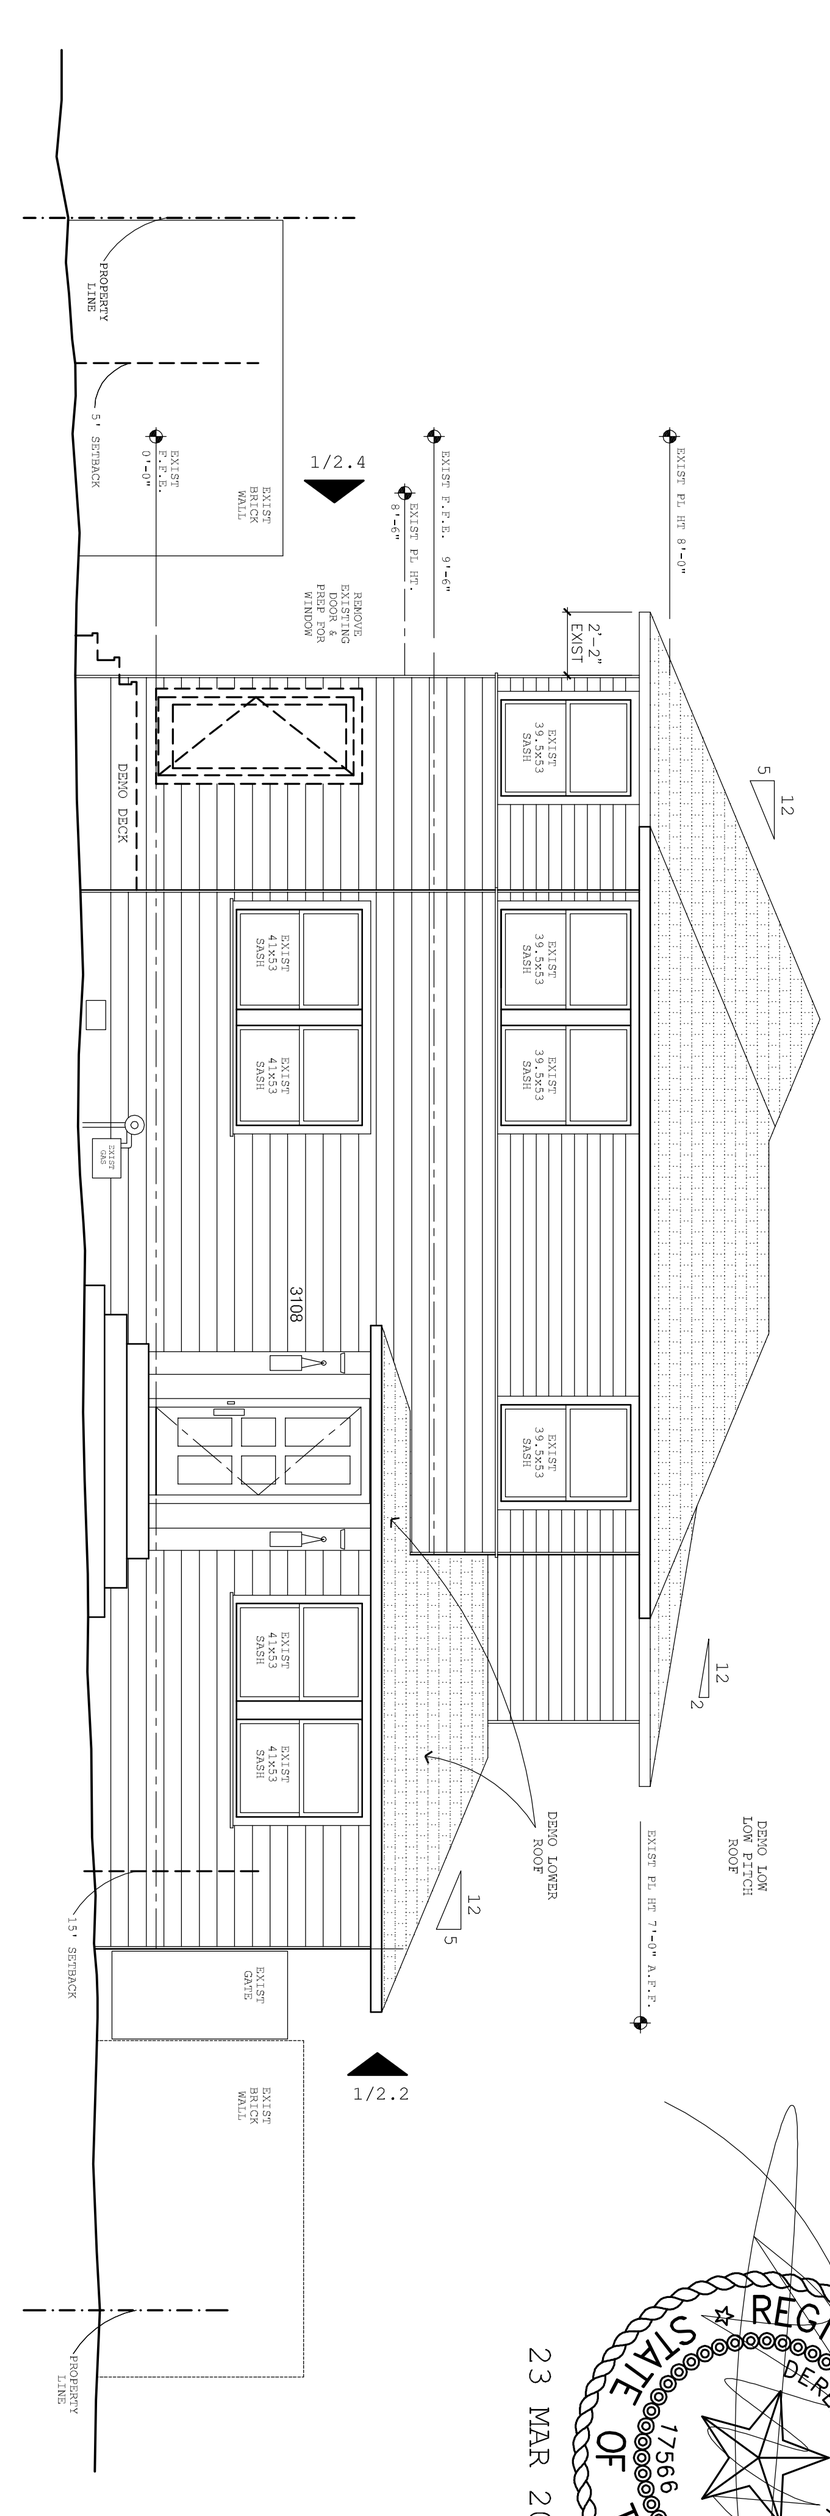

1 / 2.1 EXISTING FRONT ELEVATION (EAST) AS SEEN FROM GLENVIEW AVE.
SCALE: 1/4" = 1'-0" IF PLOTTED AT 22x34 (SCALE = 1/8"=1'-0" IF PLOTTED AT 11x17)

REGISTERED ARCHITECT
DEREK BARC INSKI
17566
STATE OF TEXAS

23 MAR 2018

FOR PERMIT

THESE DRAWINGS, ACCOMPANYING SPECIFICATIONS AND SCHEDULES, AND THE DESIGN THEREON ARE INSTRUMENTS OF SERVICE ONLY AND REMAIN THE PROPERTY OF ATLANTIS ARCHITECTS. UNAUTHORIZED USE OR REPRODUCTION OF THESE DOCUMENTS WITHOUT CONSENT OF ATLANTIS ARCHITECTS IS PROHIBITED

A 2.1

FOR PERMIT
23 MAR 18

SCARBOROUGH HOUSE

3108 GLENVIEW AVENUE
AUSTIN TEXAS 78703

atlantis architects
4117 guadalupe street - studio B
austin texas 78751
ph 512.452.7800 fax 452.7801
atlantisarchitects.com