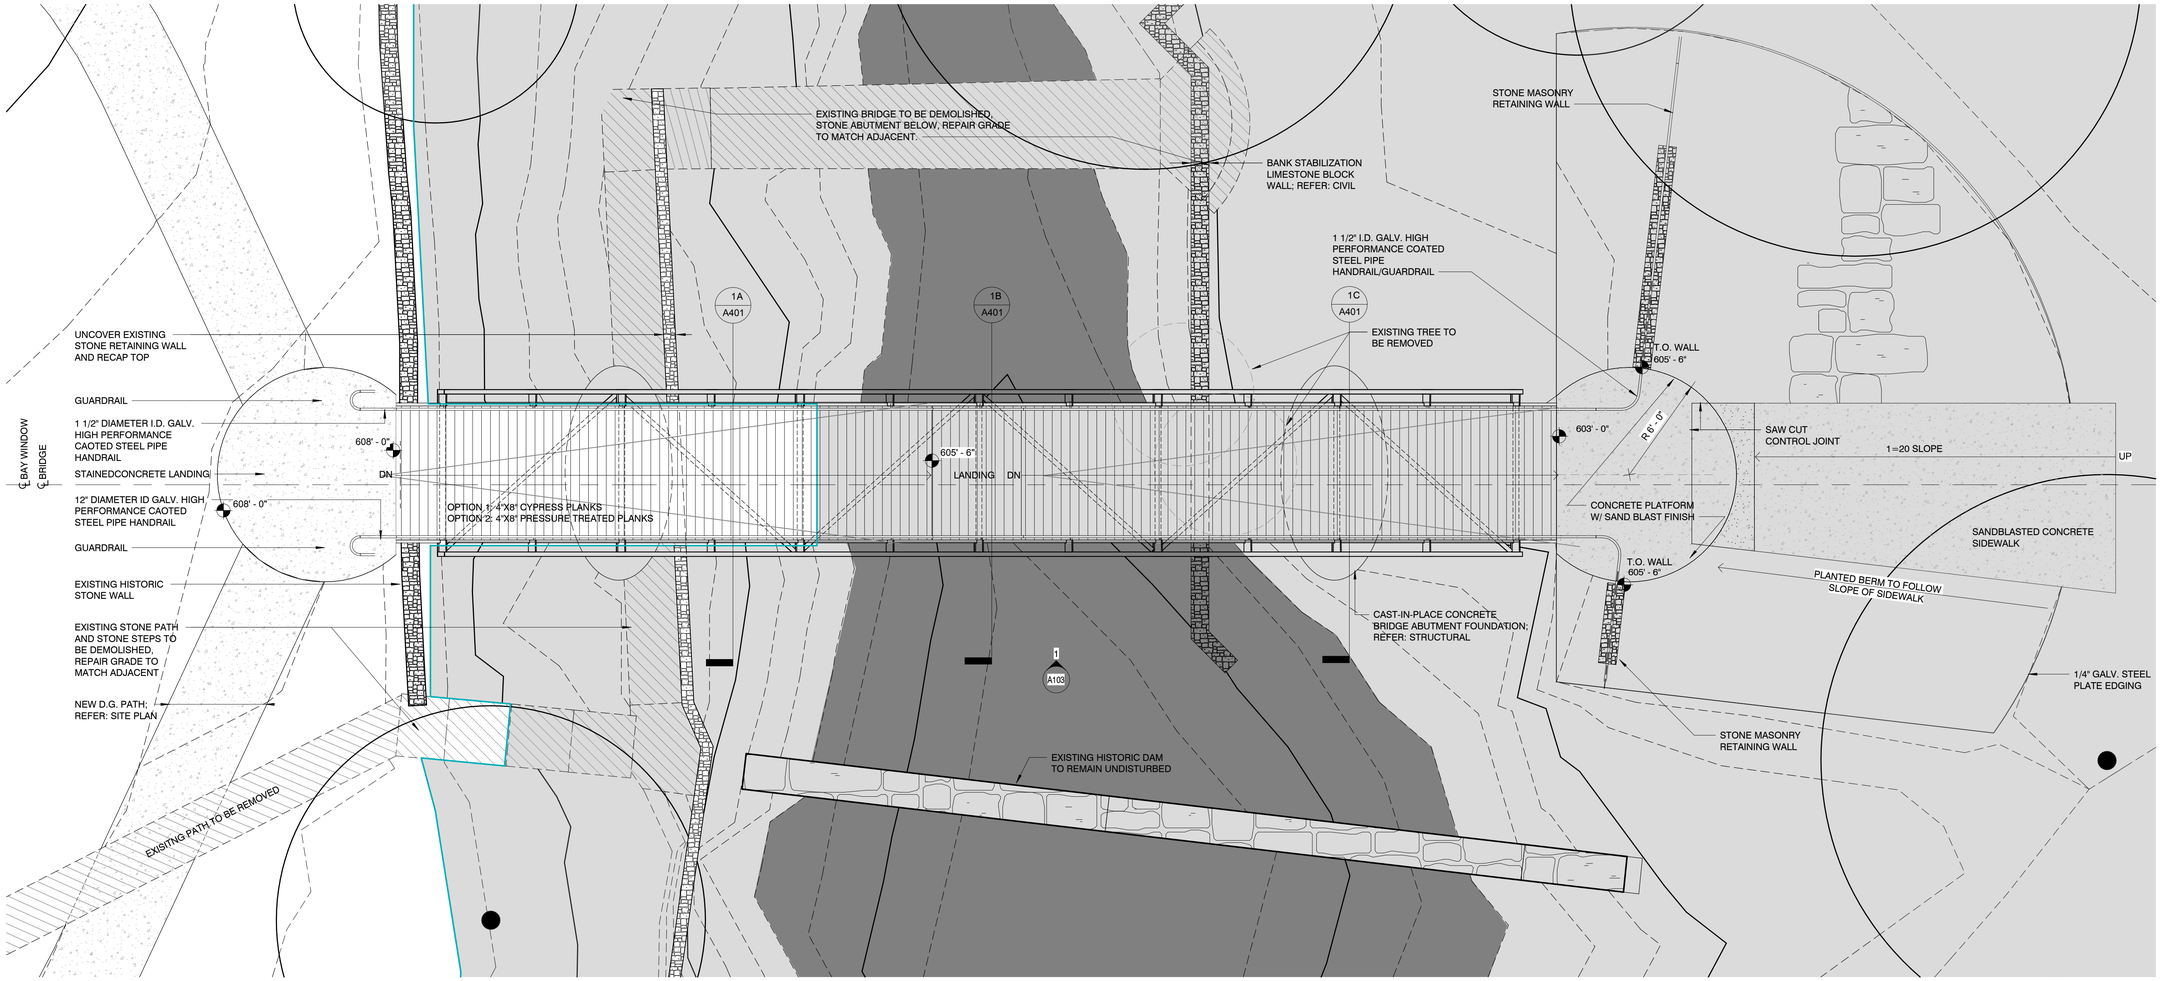

2 BRIDGE PLAN

A103 | 1/4" = 1'-0"

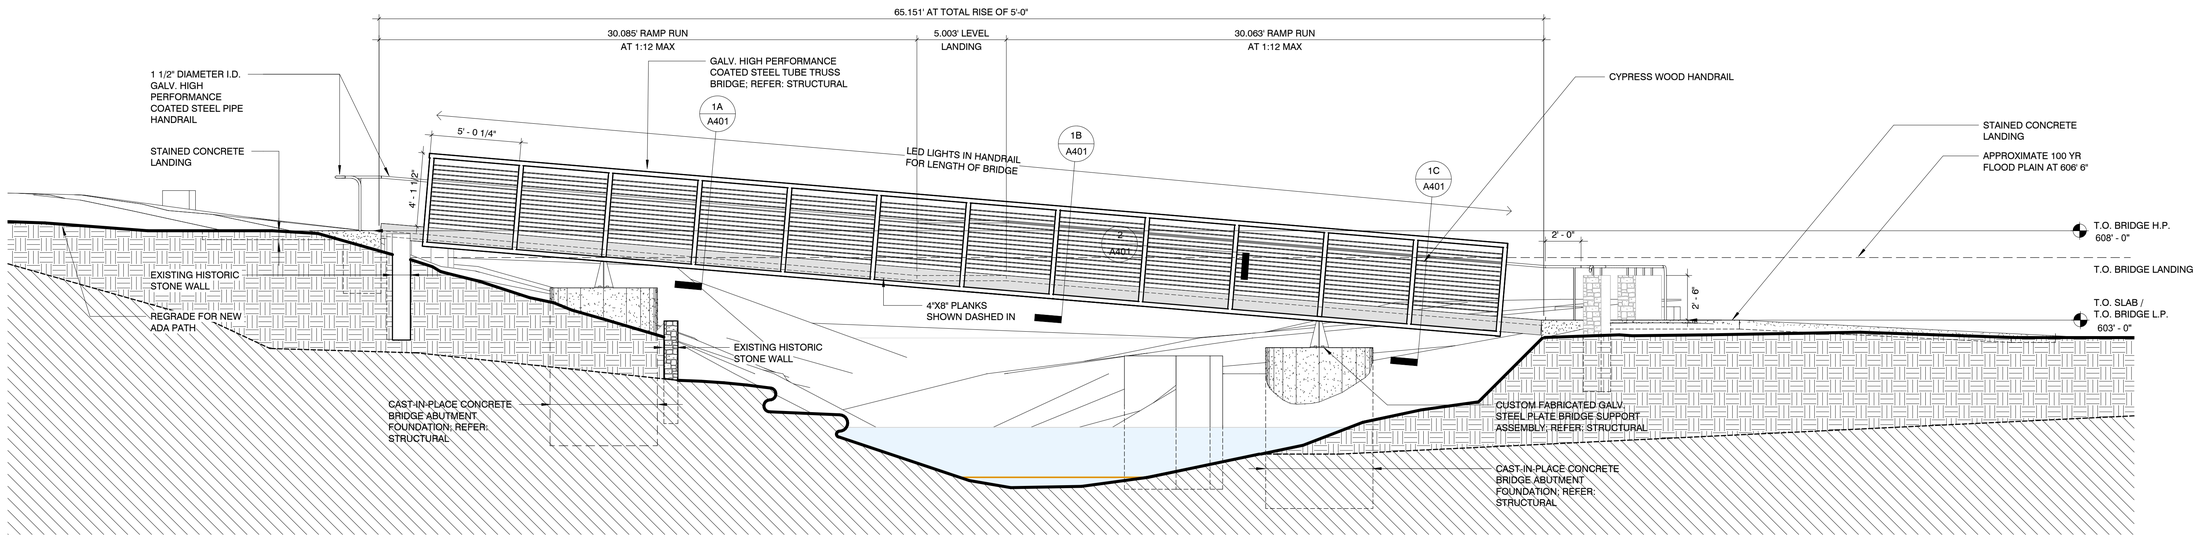

1 EAST ELEVATION

A103 | 1/4" = 1'-0"

10/4/2018
11:30:19 AM
C:\Users\nfaust\Documents\BIMLOCAL\17062_ElizabetNey-2017_Central_nfaust.rvt

LGA 3.0

LAWRENCE GROUP

Austin Charlotte New York St. Louis

Office: 900 E. 6th St., Suite 105
Austin, TX 78702
p 512.391.1932
f 512.391.1920

Project Team:

Historic Preservation	O'Connell Architecture 1405 W. 10th Street Austin, TX 78703 p: 512.751.1374 Tere O'Connell
MEP	Jose I. Guerra, Inc. 2401 S. IH 35 Austin, TX 78741 p: 512.445.2090 Debra Sharpe
Structural	Structures 6926 N. Lamar Blvd. Austin, TX 78752 p: 512.499.0919 Dante Angelini
Civil	Doucet & Associates 7401 TX-71 West, Ste 160 Austin, TX 78735 p: 512.583.2623 Tom Curran

Professional Seal:

THIS DOCUMENT IS RELEASED FOR THE PURPOSE OF

INTERIM REVIEW ONLY

EARL SWISHER, AIA
TEXAS LICENSE NO. 16683

THE DRAWING SHALL NOT BE USED FOR CONSTRUCTION, BIDDING, OR PERMIT PURPOSES.

Project Title:

60% DESIGN / DESIGN DEVELOPMENT

Elisabet Ney Museum

BUILDING RESTORATION & SITE IMPROVEMENTS

304 E. 44th St. Austin, TX 78751

The Professional Architect's seal affixed to this sheet applies only to the material and items shown on this sheet. All drawings, instruments or other documents not exhibiting this seal shall not be considered prepared by this architect, and this architect expressly disclaims any and all responsibility for such plans, drawings or documents not exhibiting this seal.

This drawing and details on it are the sole property of the architect and may be used for this specific project only. It shall not be loaned, copied or reproduced, in whole or part, or for any other purpose or project without the written consent of the architect.

No.	Description	Date

Sheet Title:

PLAN AND ELEVATION

Project Number: 17062
Drawn By: NF
Issue Date: 10/04/18

Sheet Number: A103