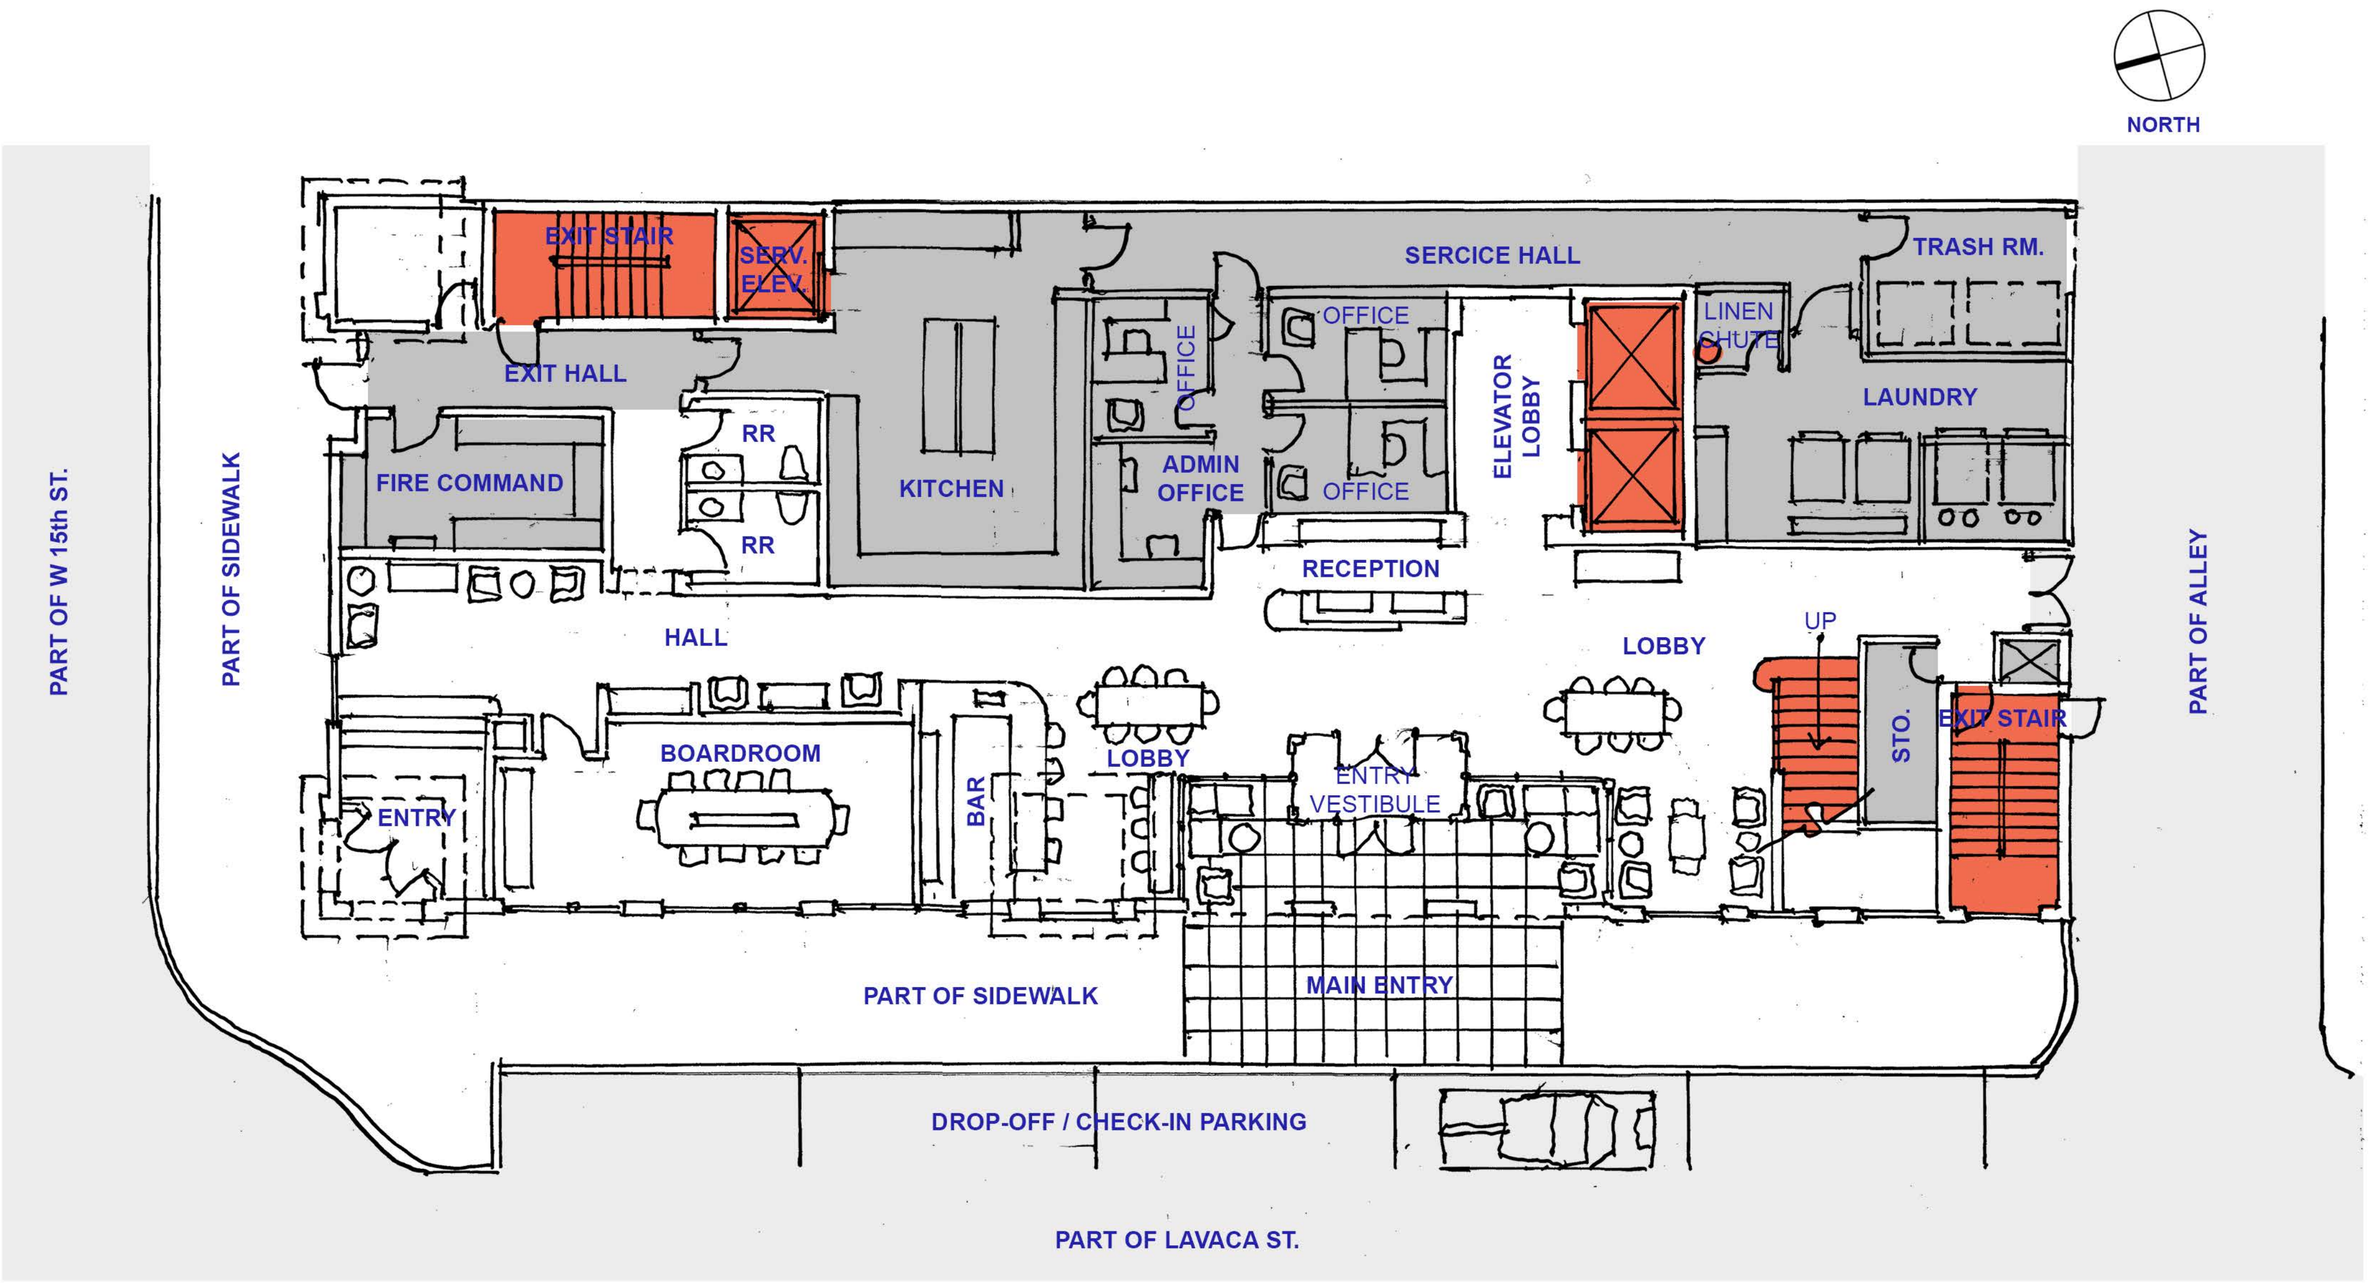


## GROUND FLOOR PLAN

SCALE: 1/8" = 1'-0"

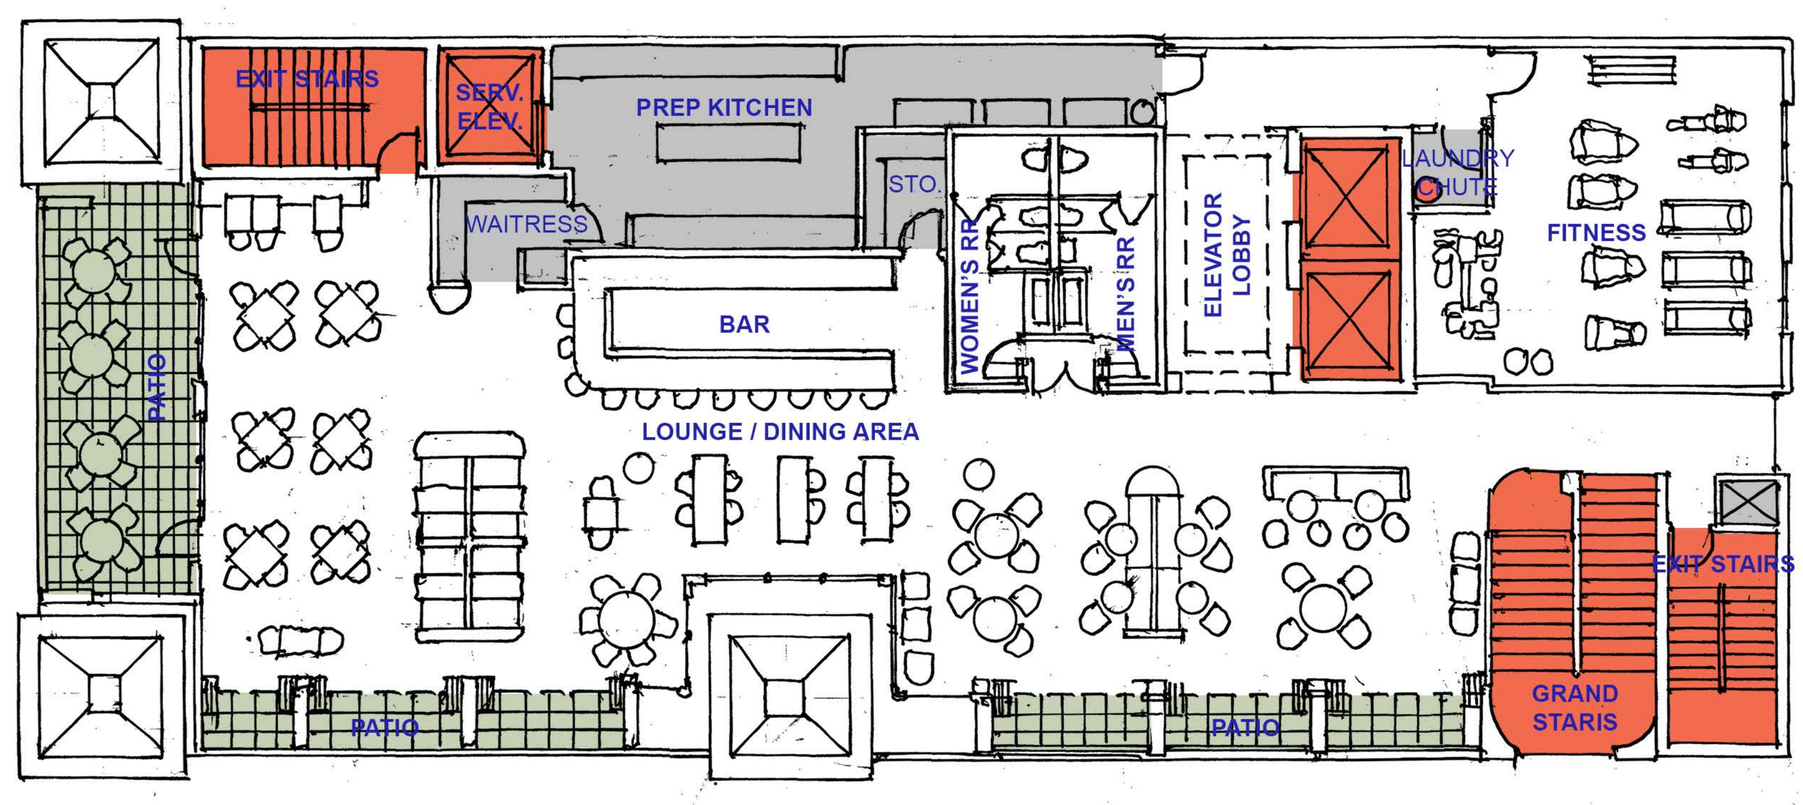


## SECOND FLOOR PLAN

SCALE: 1/8" = 1'-0"

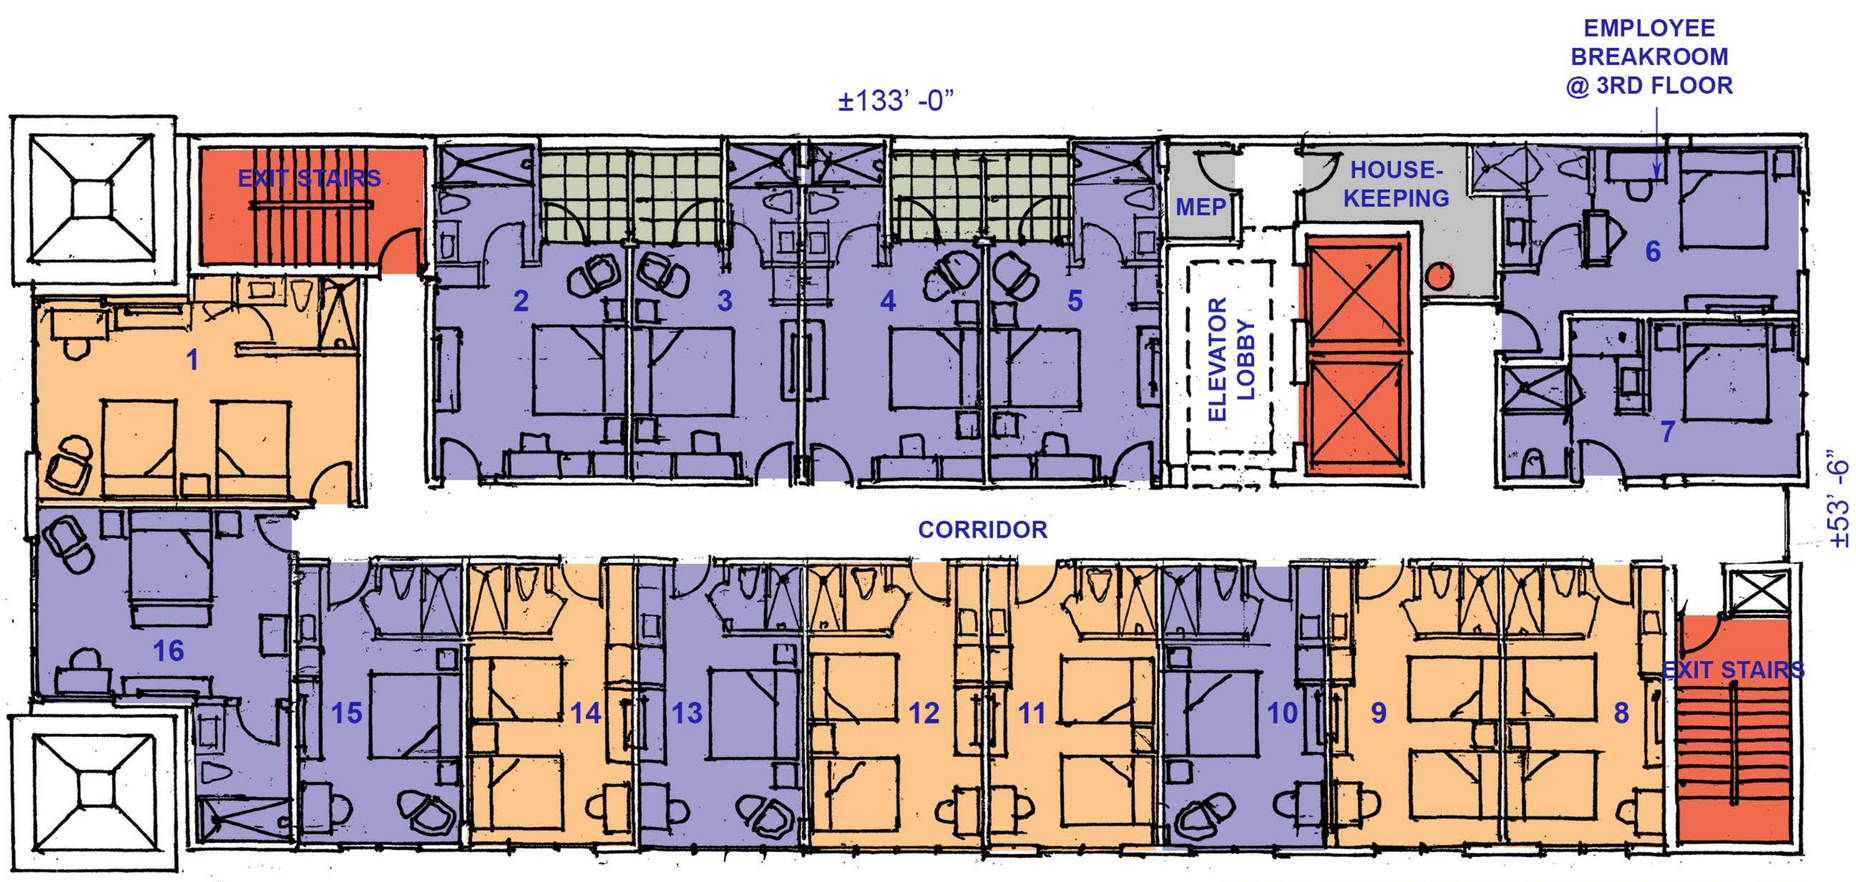


TOTAL NUMBER OF GUESTROOMS: 159

## TYPICAL 3RD TO 12TH FLOOR PLAN

SCALE: 1/8" = 1'-0"

# MOTTO HOTEL by HILTON

1415 LAVACA ST., AUSTIN, TEXAS

ARCHITECTURE • PLANNING • INTERIORS
3221A WEST ALABAMA • HOUSTON, TEXAS 77098
Office 713-522-1054 • Fax 713-522-4496 • info@mcshouston.com
MCS ARCHITECTS LLC

2020 02 19

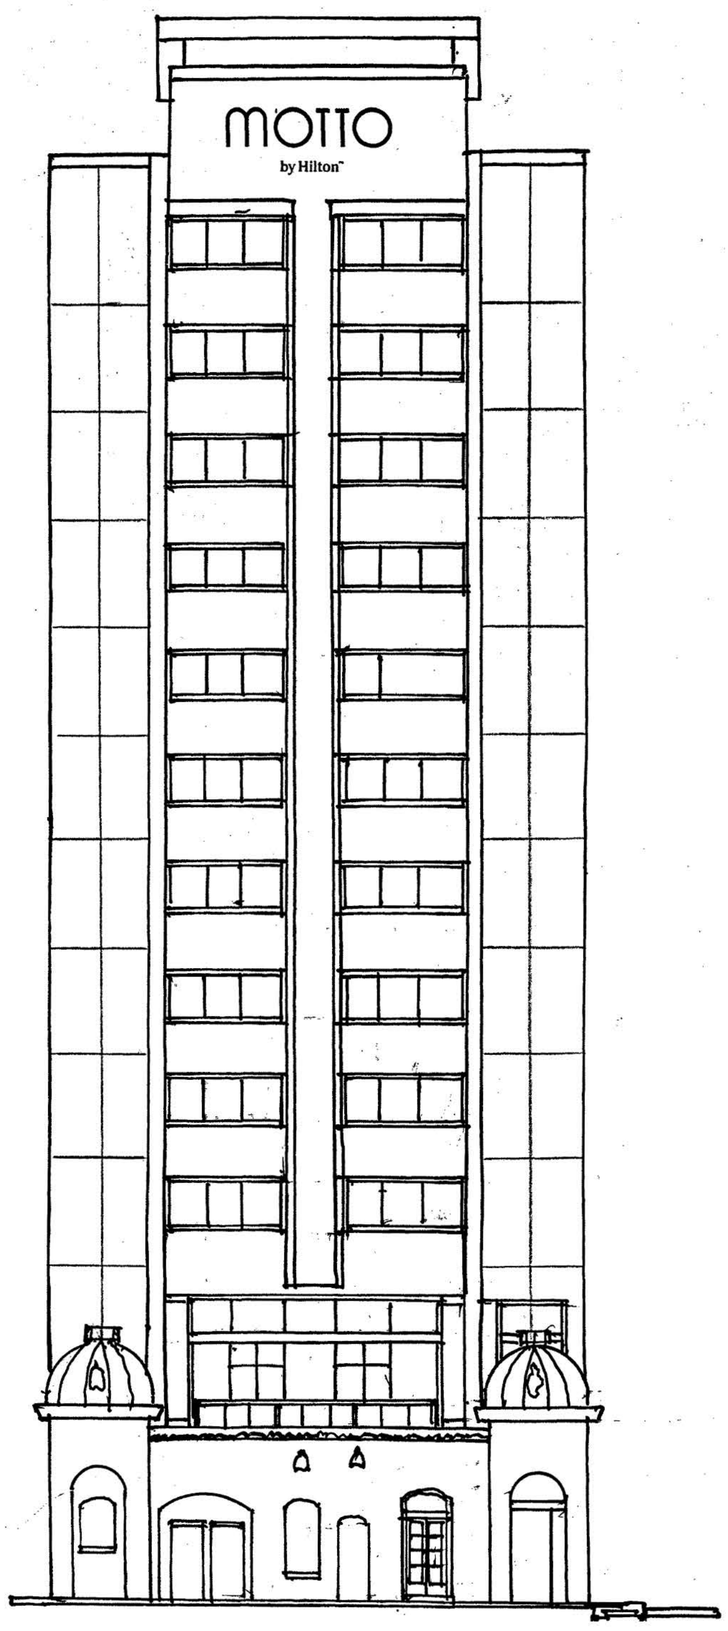


**W 15th STREET FACADE**

SCALE: 1/8" = 1'-0"

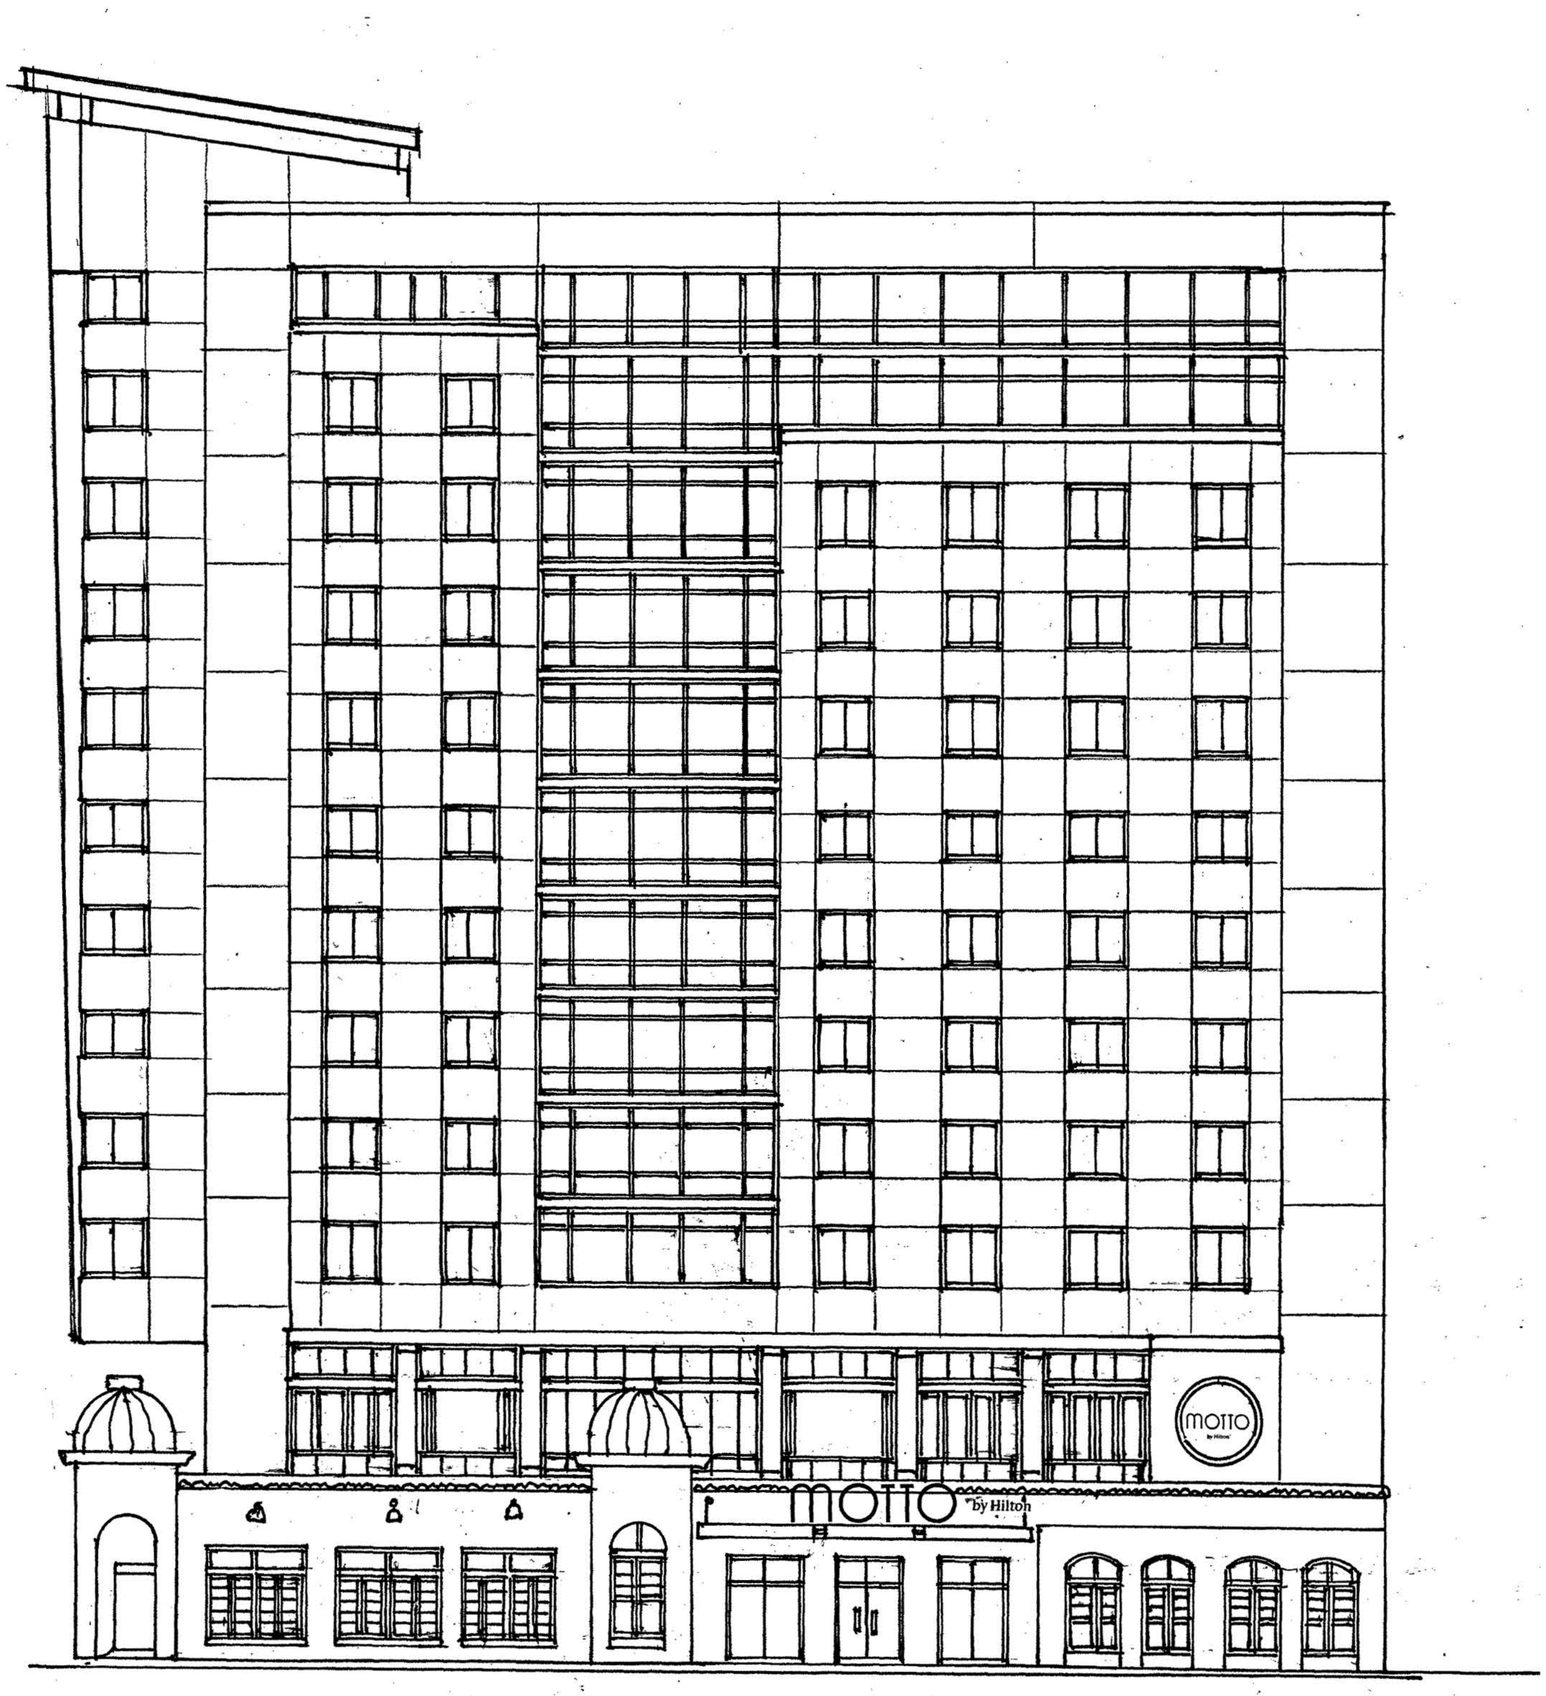


**LAVACA STREET FACADE**

SCALE: 1/8" = 1'-0"

ARCHITECTURE • PLANNING • INTERIORS
3221A WEST ALABAMA • HOUSTON, TEXAS 77098
Office 713-522-1054 • Fax 713-522-4496 • info@mcshouston.com
MCS ARCHITECTS LLC

# MOTTO HOTEL by HILTON

**1415 LAVACA ST., AUSTIN, TEXAS**

**2020 02 19**