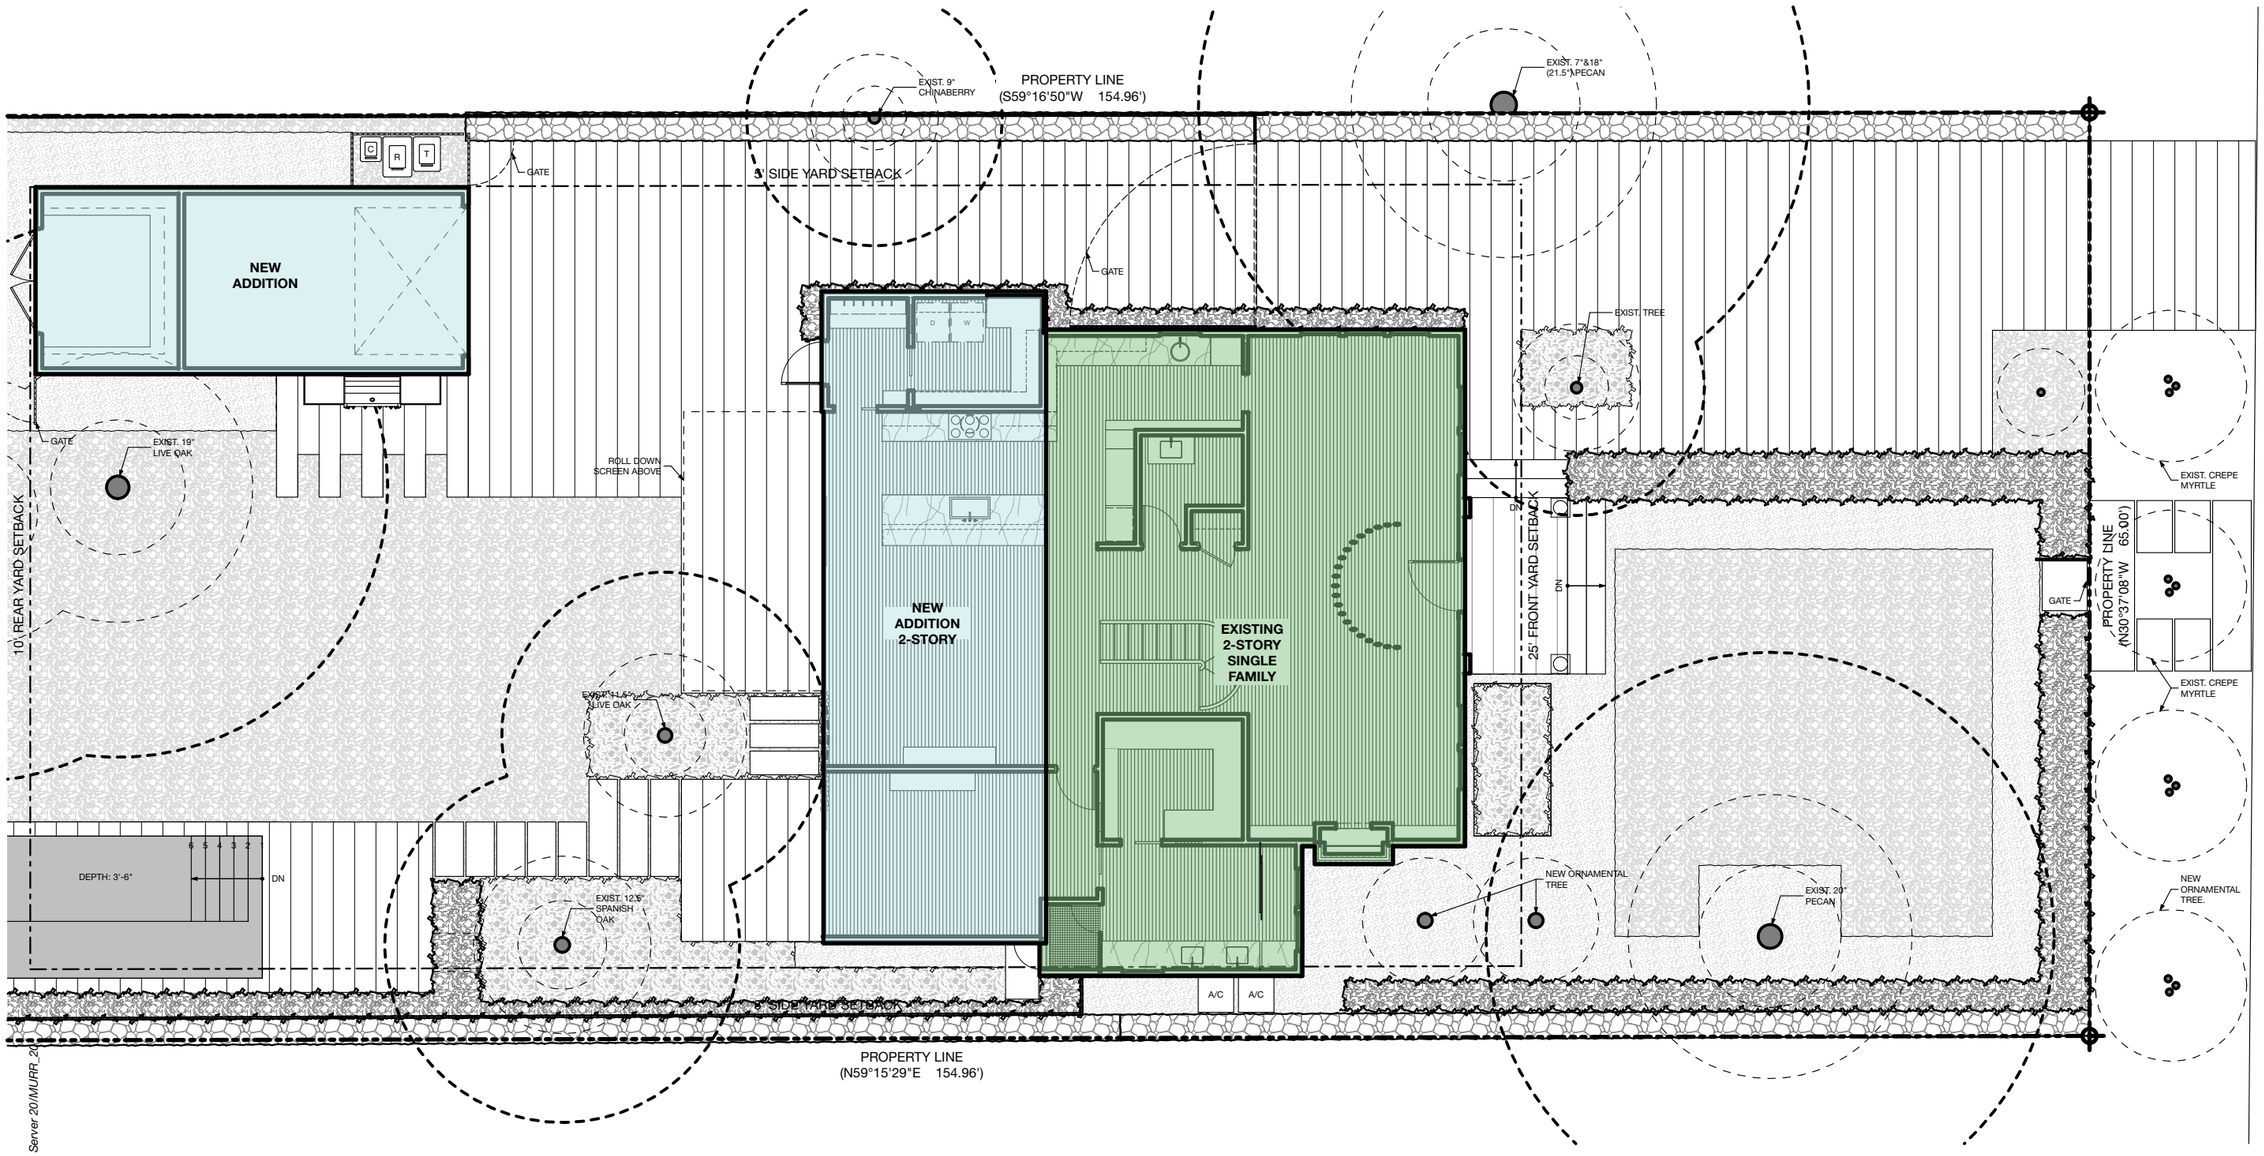

SITE PLAN : FIRST LEVEL

Scale: 3/32" = 1'-0"

1

REGISTERED ARCHITECT
DAVID EDWARD WEBBER
16441
STATE OF TEXAS

2/18/20

MURR

1517 MURRAY LANE
AUSTIN, TX 78703

ARCHITECTURE
Webber + Studio, Inc.
512.236.1032

1220 Lavaca Street
Austin, Texas 78701
Fax 512.236.1039

Tuesday, February 18, 2020
Historic Review

P101
SITE PLAN
SITE PLAN

BIM Server: bimserver.local - BIM Server 20/MURR_20

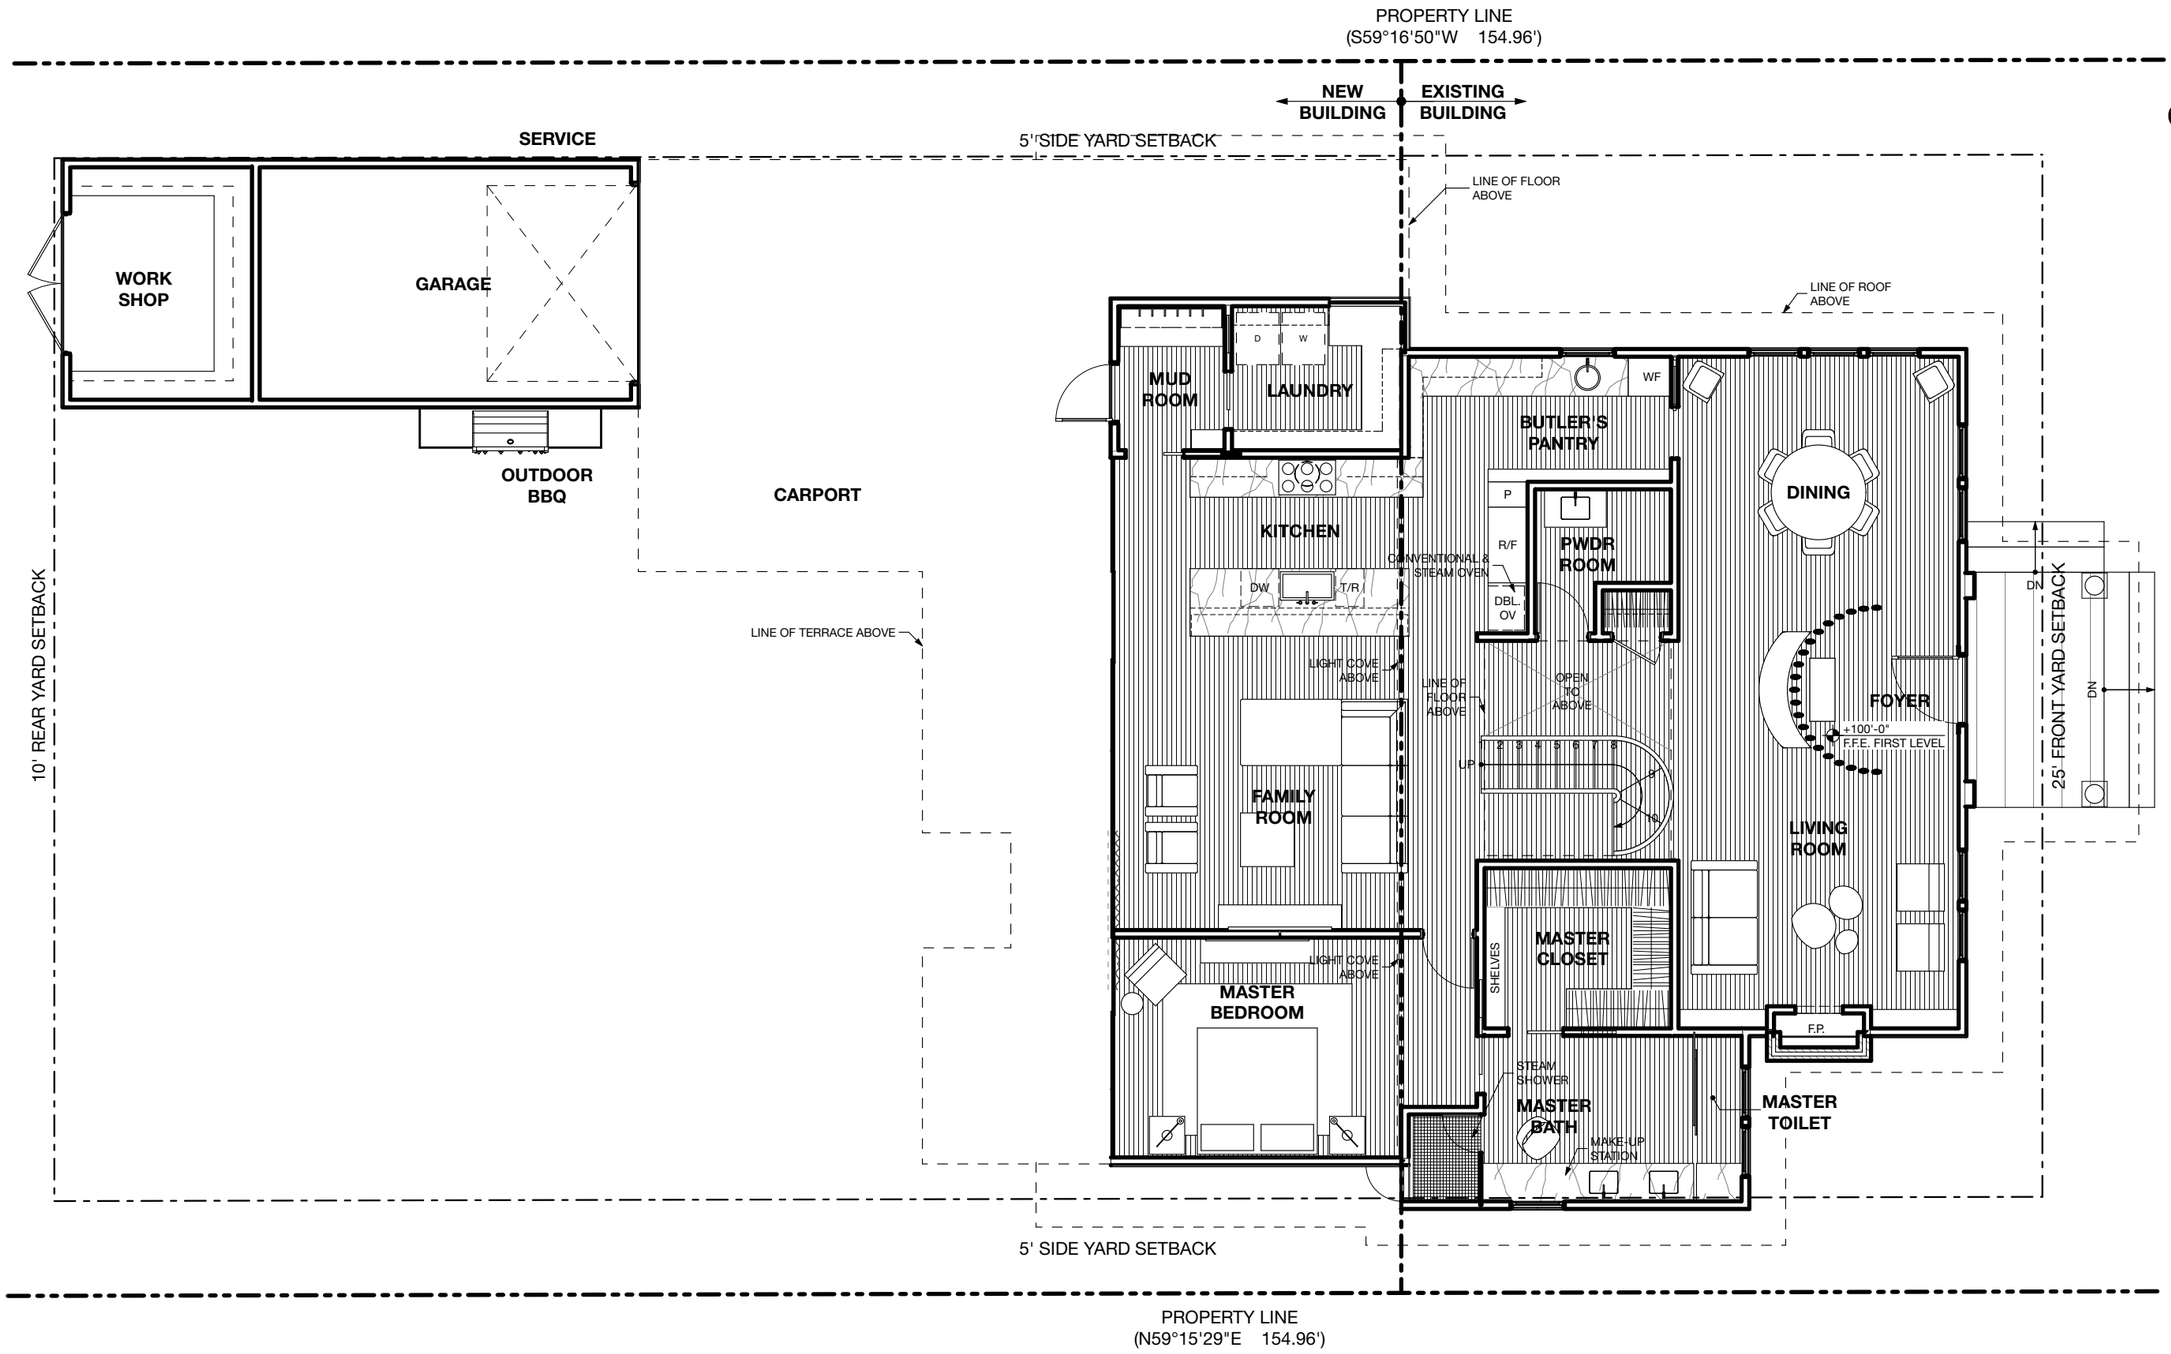

REGISTERED ARCHITECT
DAVID EDWARD WEBBER
16441
STATE OF TEXAS

2/18/20

MURR

1517 MURRAY LANE
AUSTIN, TX 78703

ARCHITECTURE

Webber + Studio, Inc.

512.236.1032

1220 Lavaca Street
Austin, Texas 78701
Fax 512.236.1039

Tuesday, February 18, 2020
Historic Review

FLOOR PLAN : FIRST LEVEL

Scale: 1/8" = 1'-0"

1

P105
FLOOR PLAN : FIRST LEVEL
FLOOR PLAN : FIRST LEVEL

BIM Server: bimserver.local - BIM Server 20\MURR_200124_OptA \Ver. 18.004 | Tuesday, February 18, 2020 | 3:00 PM

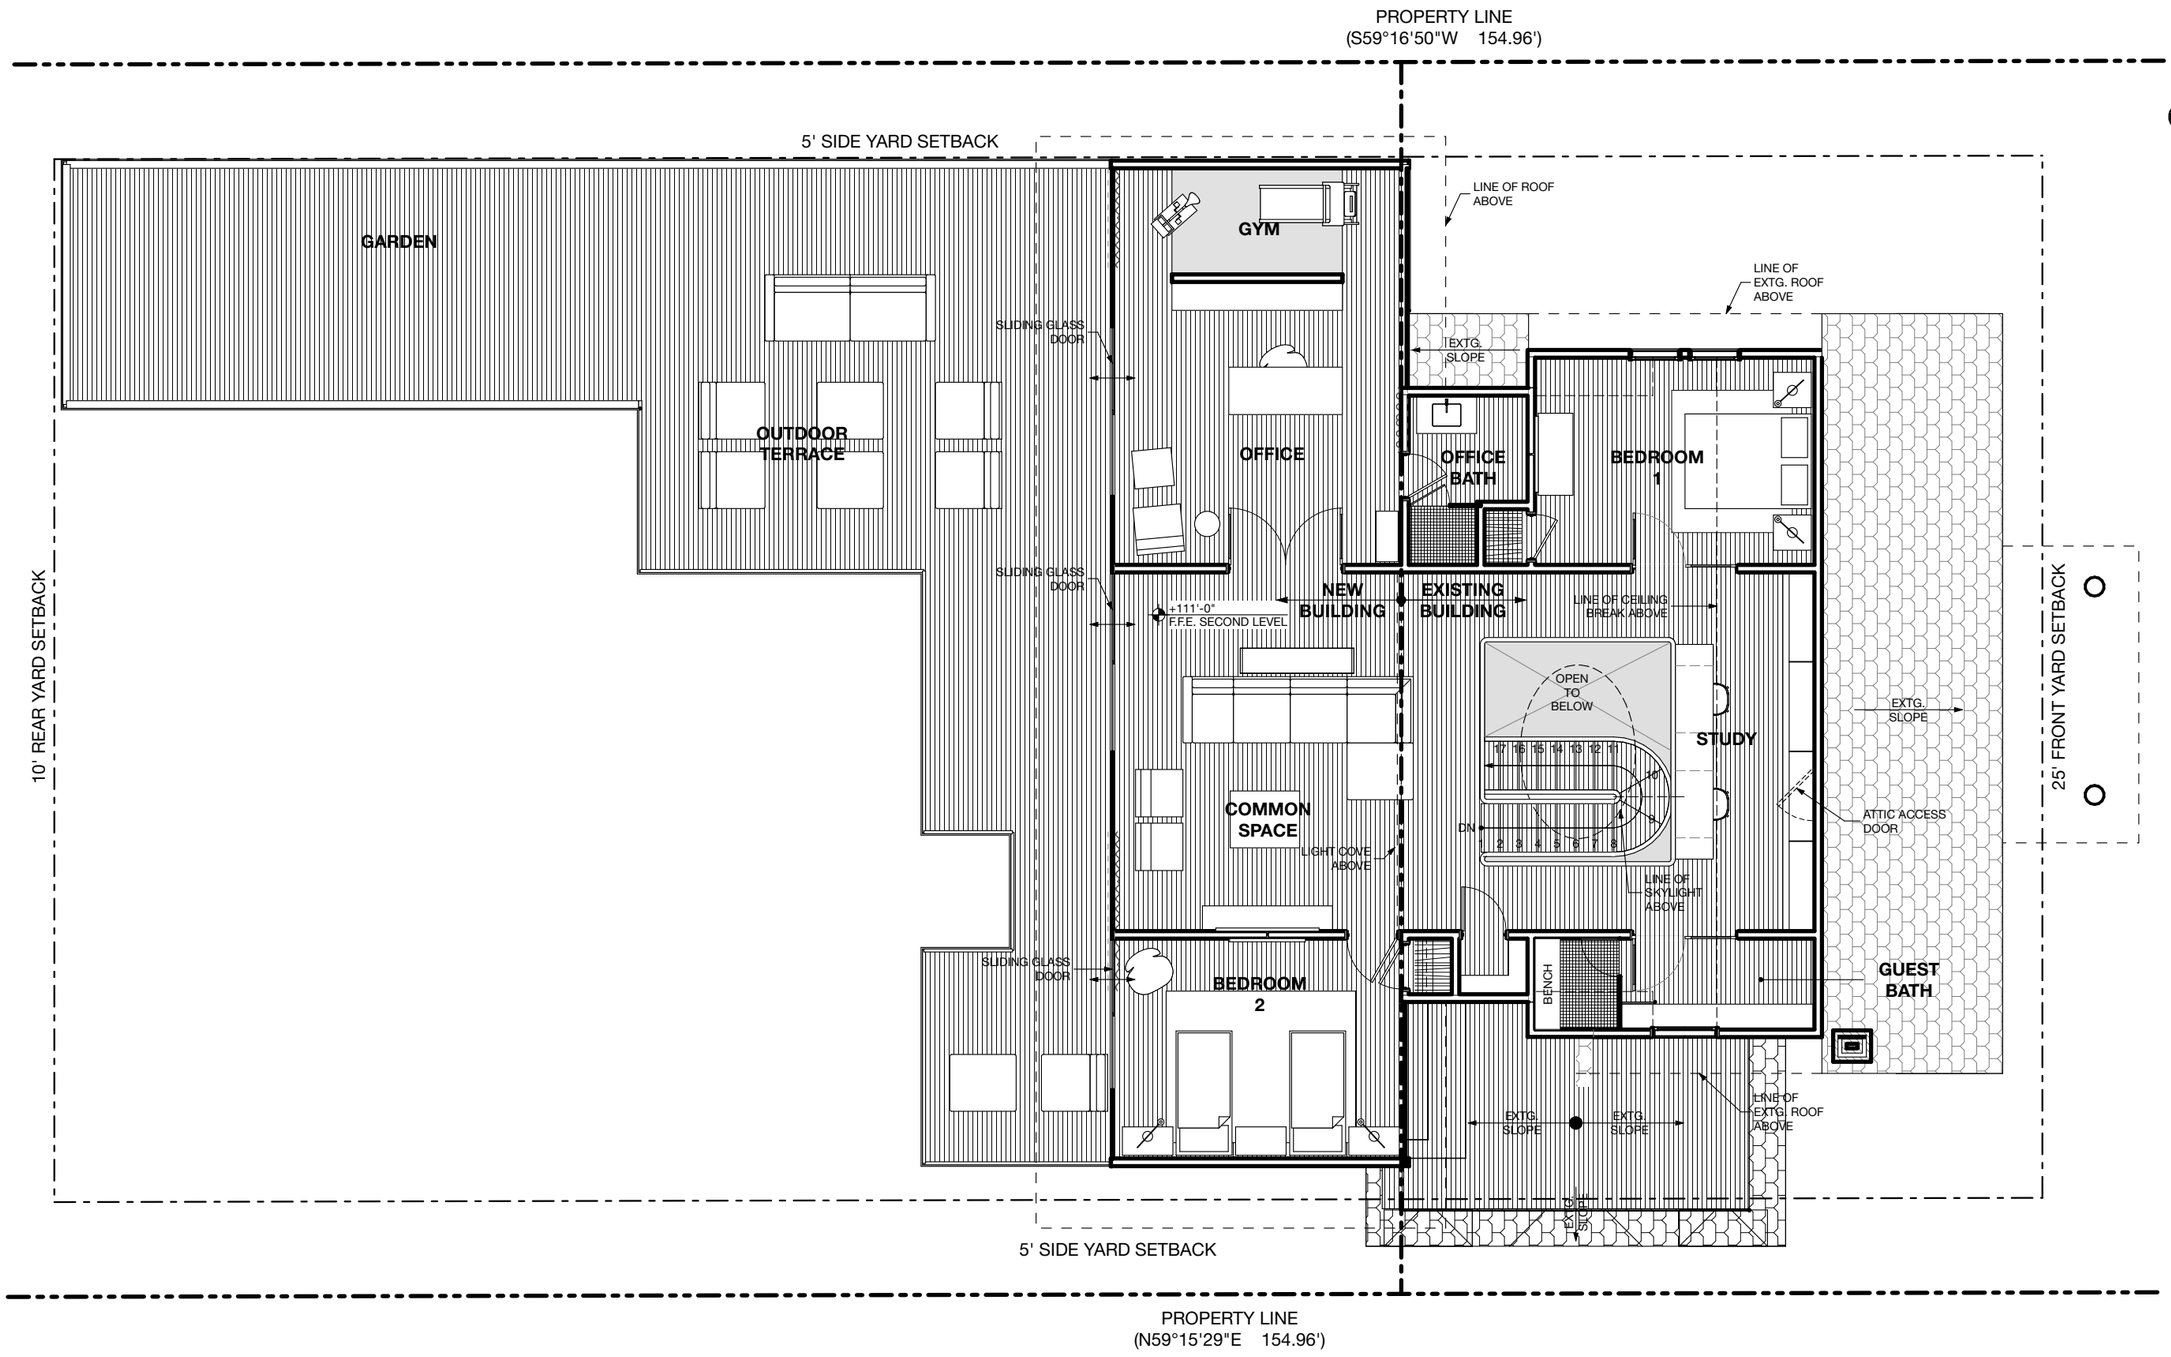

FLOOR PLAN : SECOND LEVEL

Scale: 1/8" = 1'-0"

1

REGISTERED ARCHITECT
DAVID EDWARD WEBBER
16441
STATE OF TEXAS

2/18/20

MURR

1517 MURRAY LANE
AUSTIN, TX 78703

ARCHITECTURE

Webber + Studio, Inc.

512.236.1032

1220 Lavaca Street
Austin, Texas 78701
Fax 512.236.1039

Tuesday, February 18, 2020
Historic Review

P106
FLOOR PLAN : SECOND LEVEL

FLOOR PLAN : SECOND LEVEL

BIM Server: bimserver.local - BIM Server 20/MURR_200124_OptA [Ver. 18.004] | Tuesday, February 18, 2020 | 3:01 PM

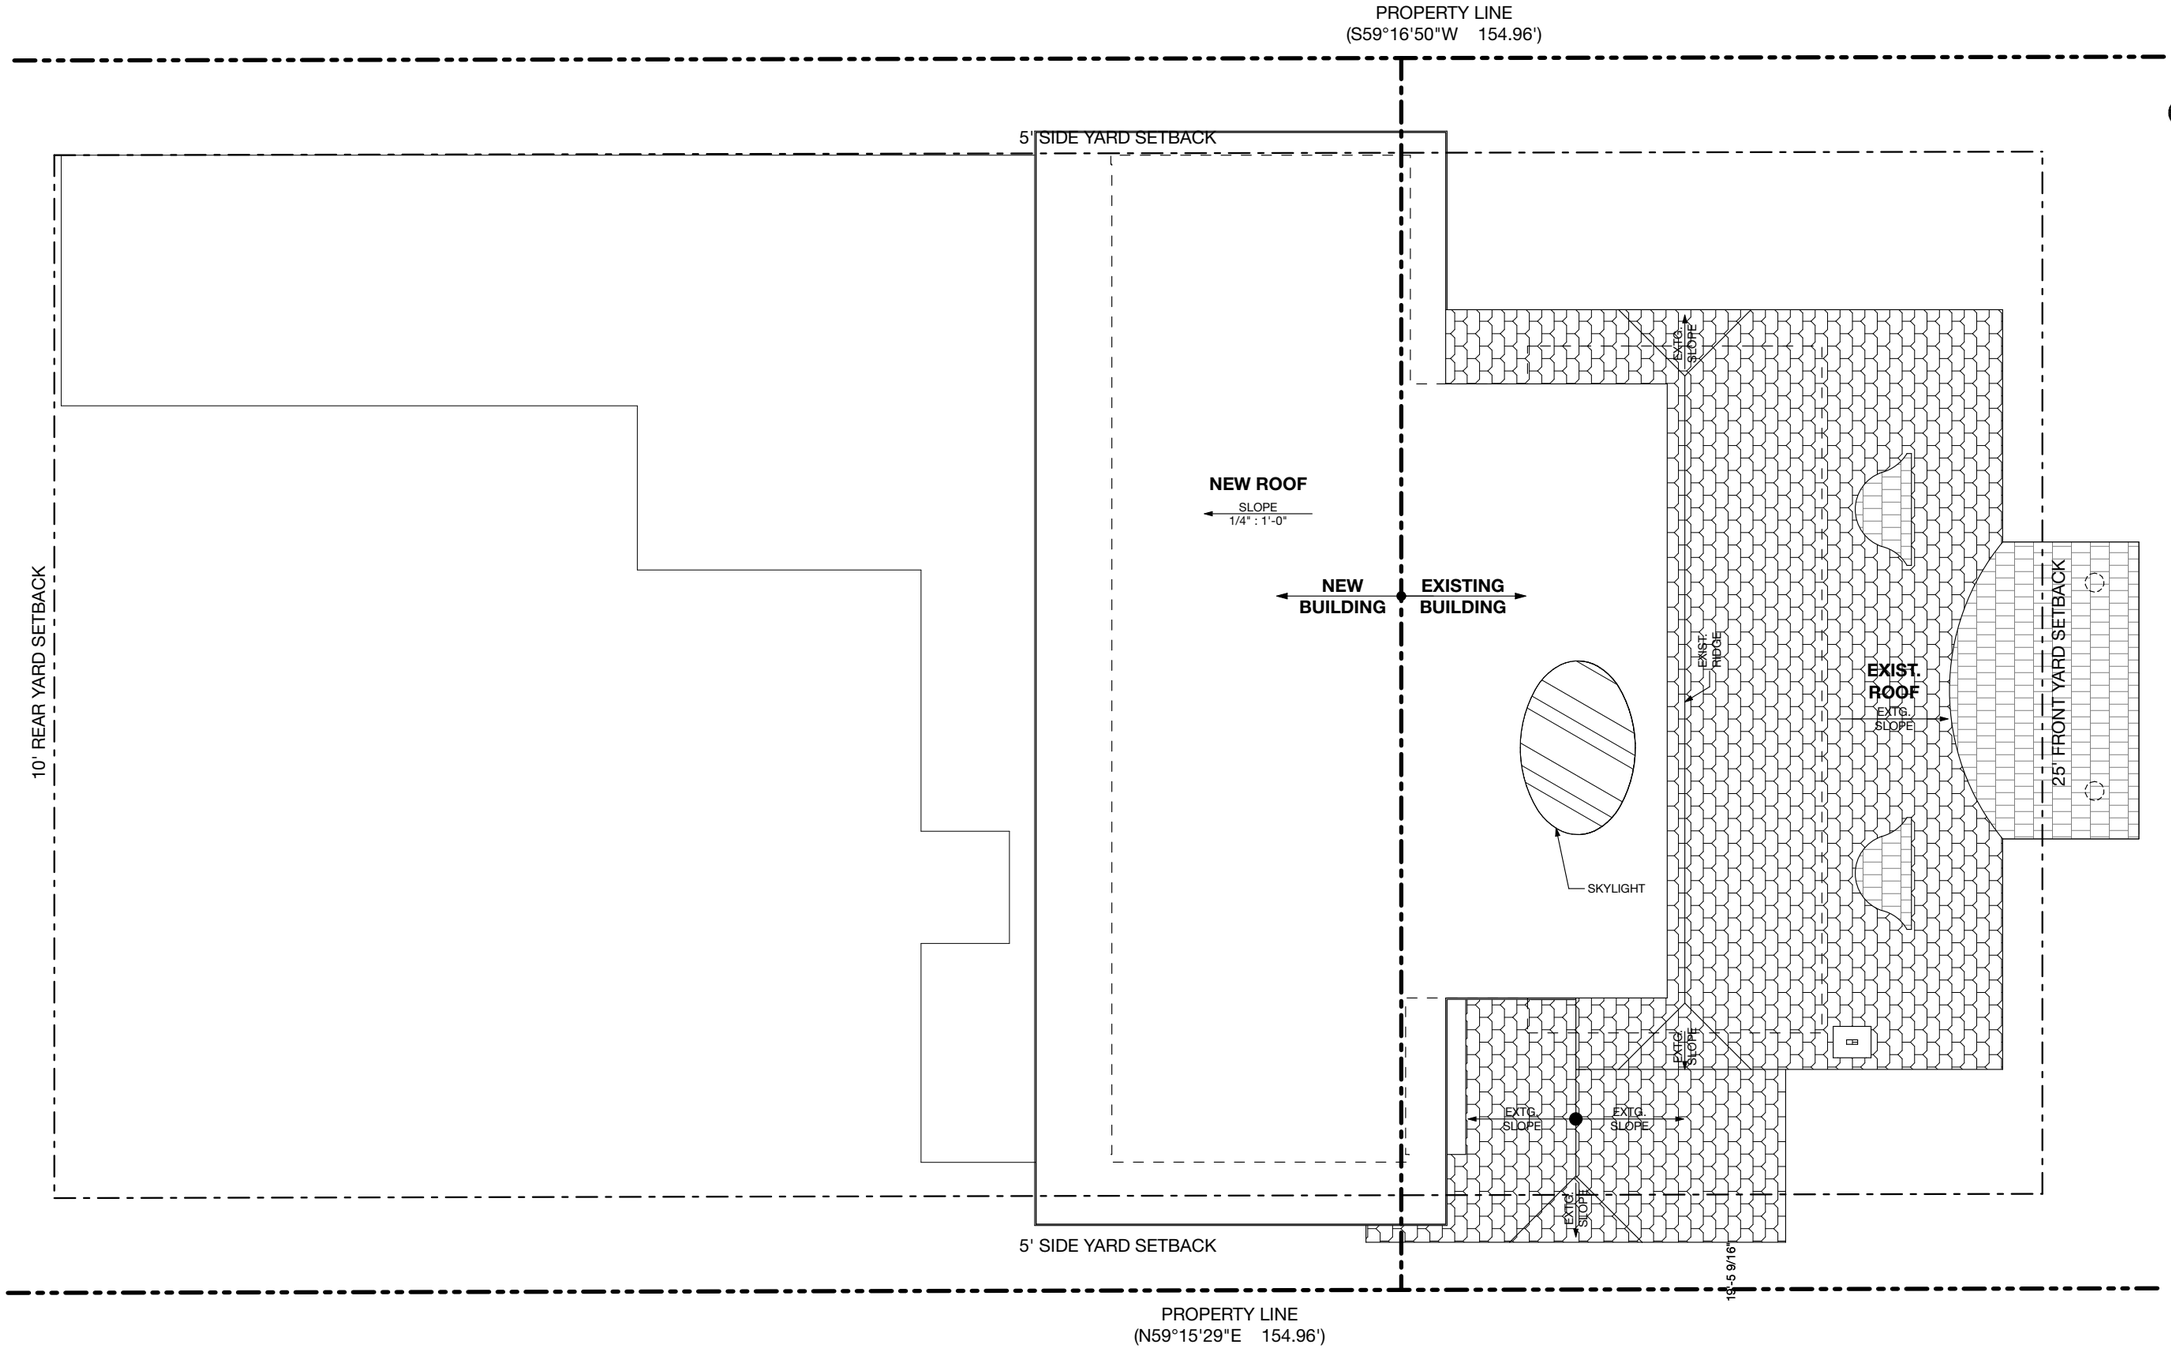

FLOOR PLAN : ROOF

Scale: 1/8" = 1'-0"

1

REGISTERED ARCHITECT
DAVID EDWARD WEBBER
16441
STATE OF TEXAS

2/18/20

MURR

1517 MURRAY LANE
AUSTIN, TX 78703

ARCHITECTURE
Webber + Studio, Inc.
512.236.1032
1220 Lavaca Street
Austin, Texas 78701
Fax 512.236.1039

Tuesday, February 18, 2020
Historic Review

P107
ROOF PLAN
ROOF PLAN

BIM Server: bimserver.local - BIM Server 20/MURR_200124_OptA \Ver. 18.004 | Tuesday, February 18, 2020 | 3:01 PM

BUILDING ELEVATION : SOUTH 2

Scale: 1/8" = 1'-0"

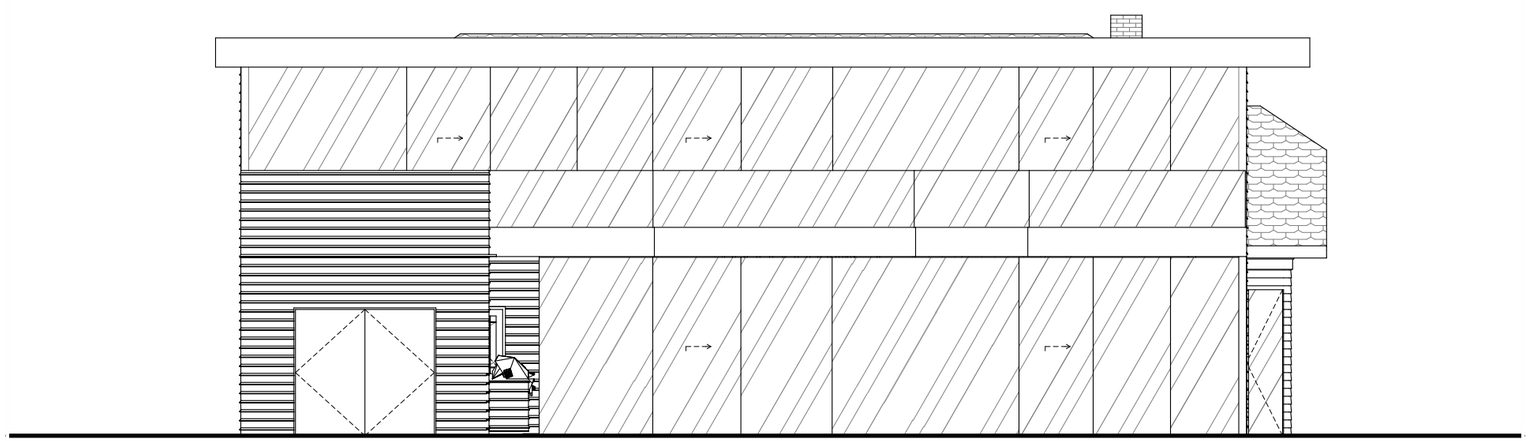

BUILDING ELEVATION : NORTH 1

Scale: 1/8" = 1'-0"

REGISTERED ARCHITECT
DAVID EDWARD WEBBER
16441
STATE OF TEXAS

2/18/20

MURR

1517 MURRAY LANE
AUSTIN, TX 78703

ARCHITECTURE

Webber + Studio, Inc.

512.236.1032

1220 Lavaca Street
Austin, Texas 78701
Fax 512.236.1039

Tuesday, February 18, 2020
Historic Review

P201
ELEVATIONS
ELEVATIONS

BIM Server: bimserver.local - BIM Server 20/MURR_200124_OptA |Ver. 18.004 | Tuesday, February 18, 2020 | 3:01 PM

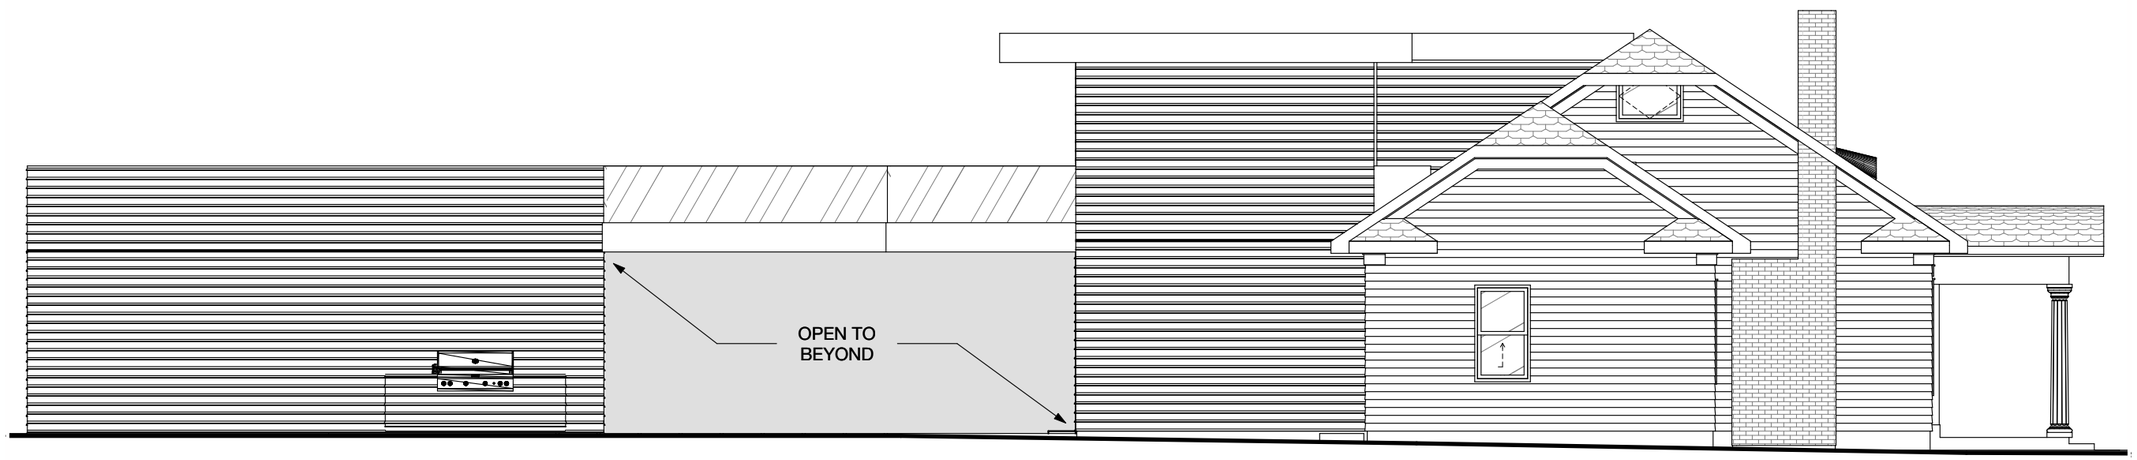

BUILDING ELEVATION : WEST 1

Scale: 1/8" = 1'-0"

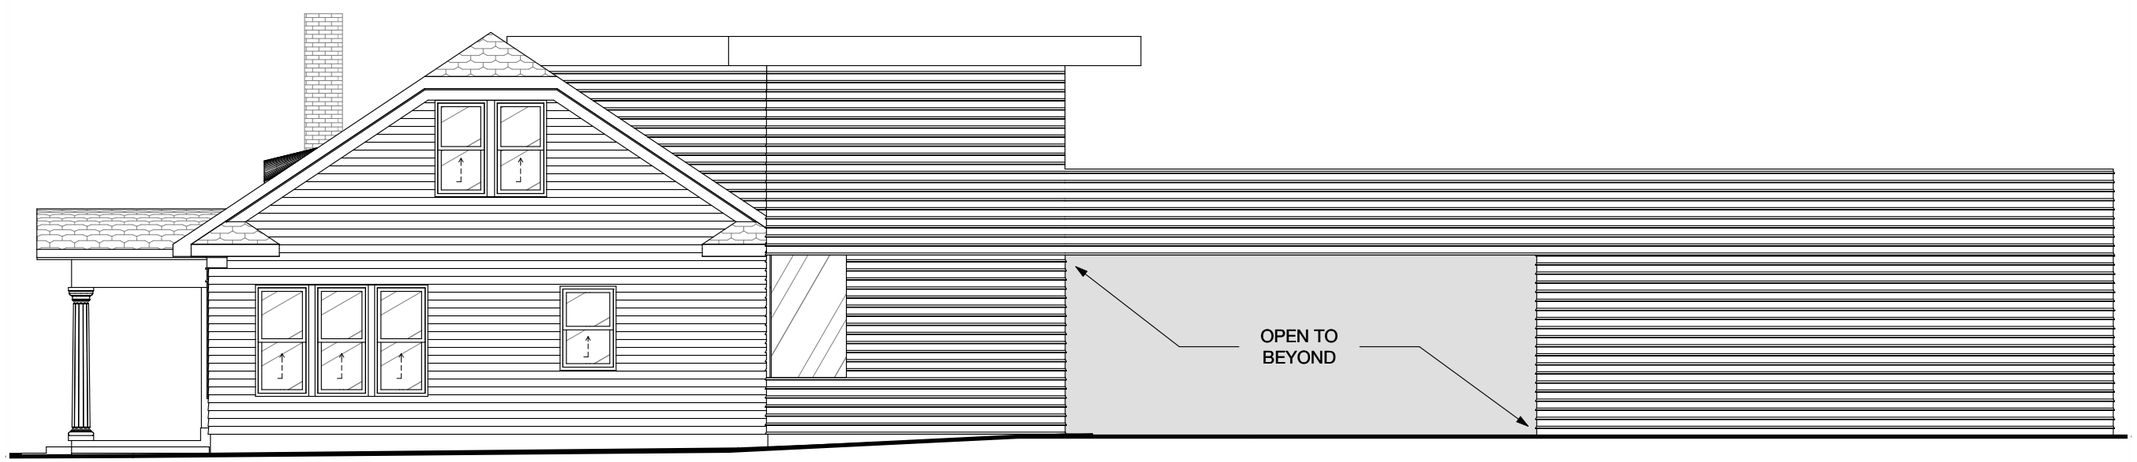

BUILDING ELEVATION : EAST 2

Scale: 1/8" = 1'-0"

REGISTERED ARCHITECT
DAVID EDWARD WEBBER
16441
STATE OF TEXAS

2/18/20

MURR

1517 MURRAY LANE
AUSTIN, TX 78703

ARCHITECTURE
Webber + Studio, Inc.
512.236.1032
1220 Lavaca Street
Austin, Texas 78701
Fax 512.236.1039

Tuesday, February 18, 2020
Historic Review

P202
ELEVATIONS
ELEVATIONS

BIM Server: bimserver.local - BIM Server 20/MURR_200124_OptA |Ver. 18.004 | Tuesday, February 18, 2020 | 3:01 PM