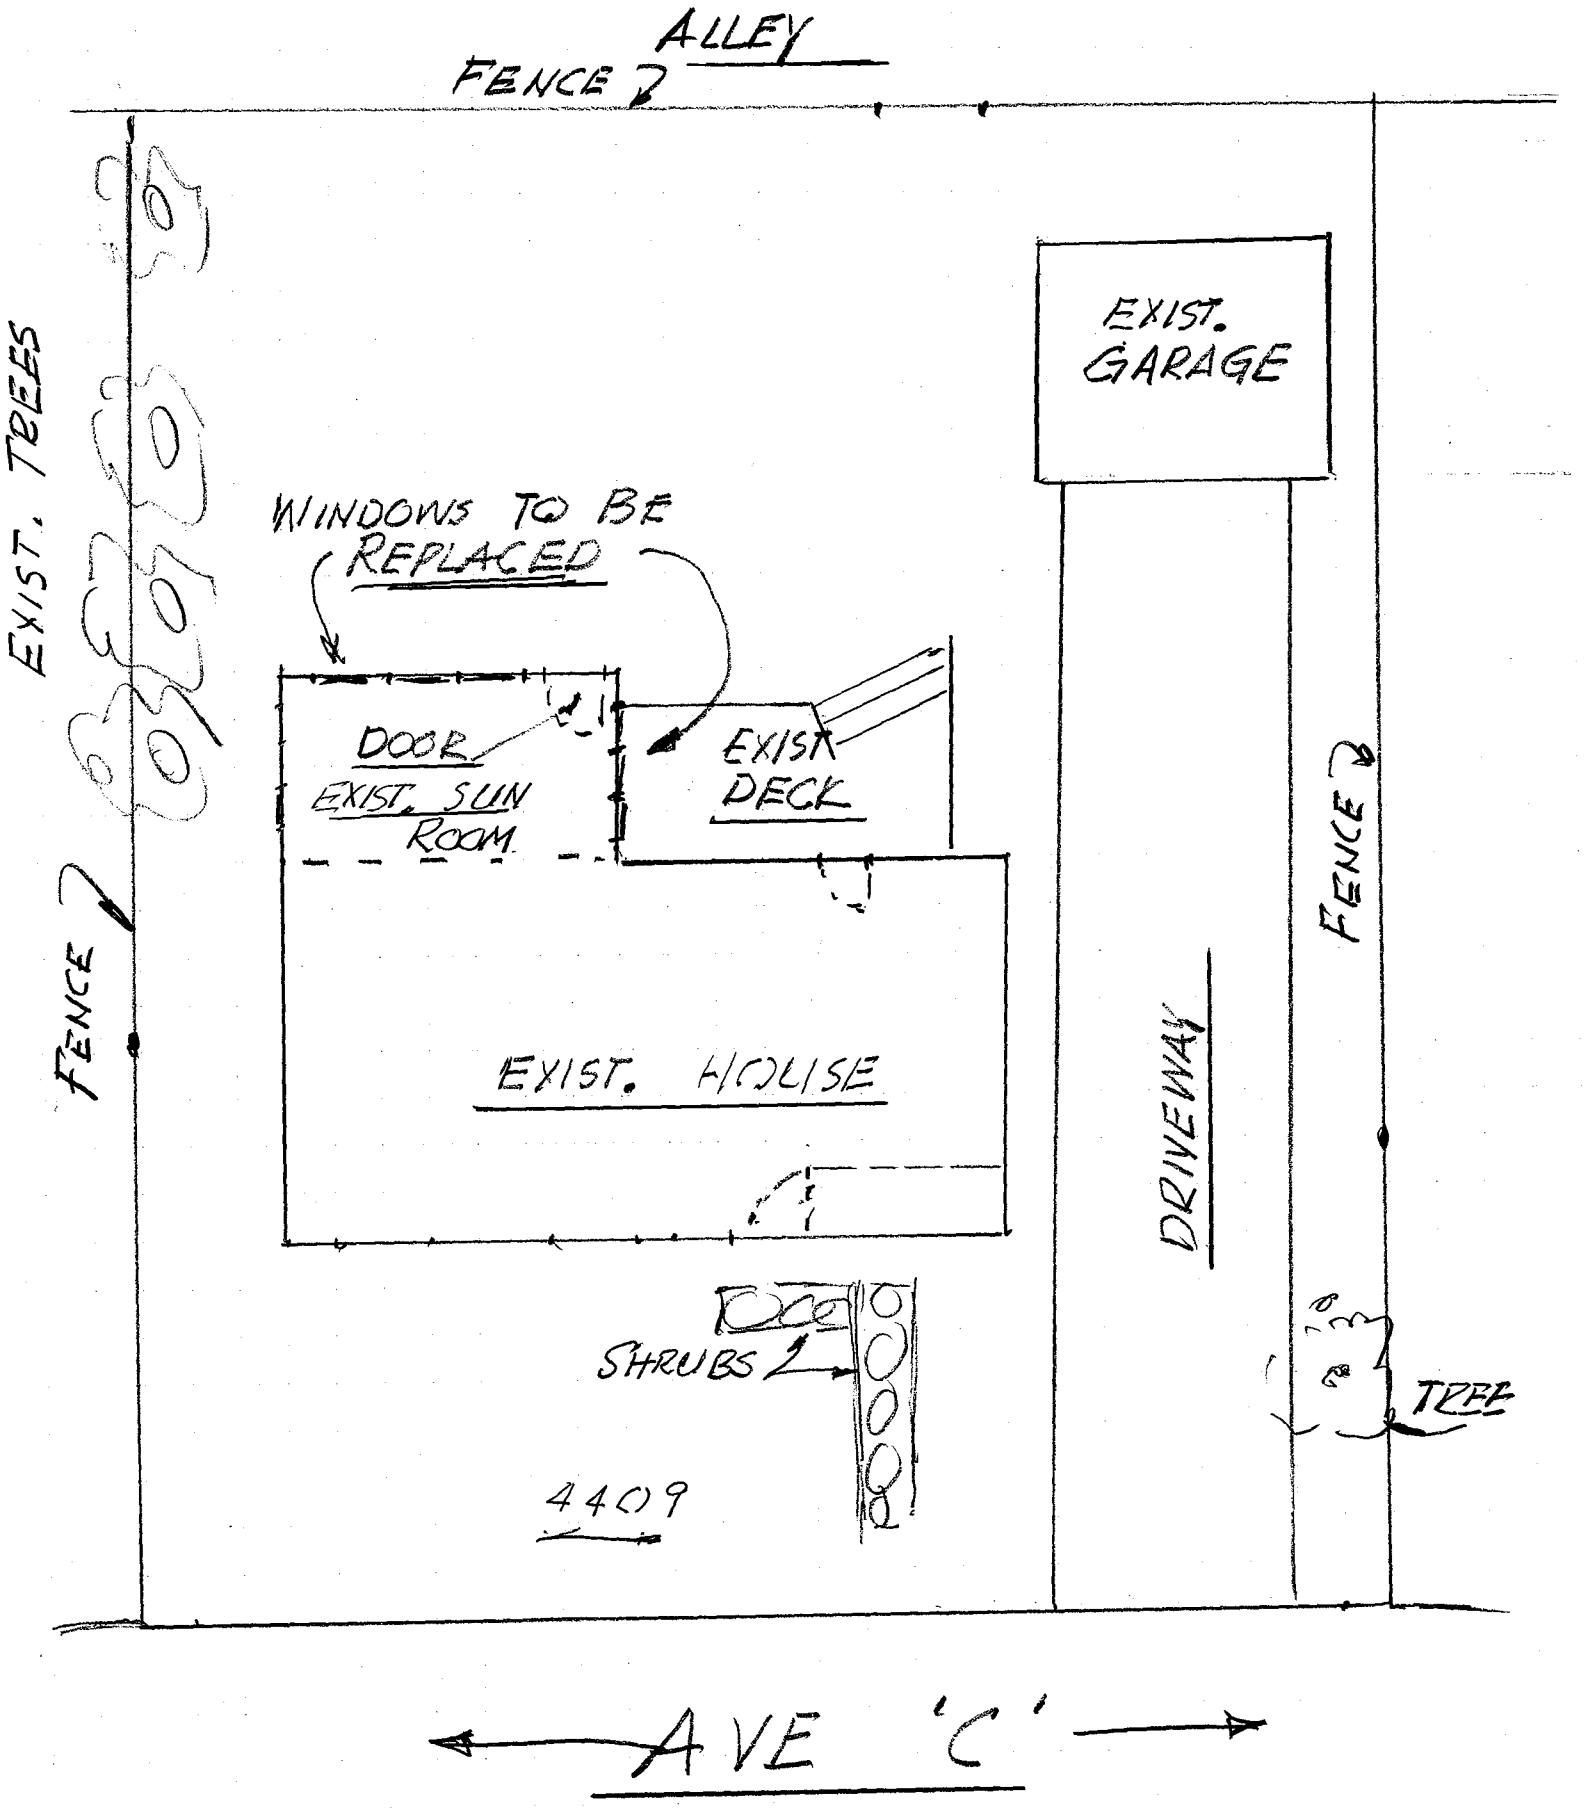
ALLEY
FENCE
EXIST. TREES
EXIST. GARAGE
WINDOWS TO BE REPLACED
DOOR
EXIST. SUN ROOM
EXIST DECK
FENCE
EXIST. HOUSE
DRIVEWAY
FENCE
SHRUBS
TREE
4409
AVE 'C'