

ORDINANCE NO. 20221027-051

AN ORDINANCE AMENDING ORDINANCE NO. 970410-I TO MODIFY THE LAND USE PLAN FOR THE PROJECT KNOWN AS THE PIONEER CROSSING PLANNED UNIT DEVELOPMENT LOCATED AT 3124 EAST PARMER LANE AND CHANGING THE ZONING MAP FROM PLANNED UNIT DEVELOPMENT (PUD) DISTRICT TO PLANNED UNIT DEVELOPMENT (PUD) TO CHANGE CONDITIONS OF ZONING.

BE IT ORDAINED BY THE CITY COUNCIL OF THE CITY OF AUSTIN:

PART 1. Pioneer Crossing Planned Unit Development (“Pioneer Crossing PUD”) is comprised of approximately 1,548 acres of land located generally in the vicinity of Parmer Lane south of Gregg Lane, east of Dessau Road, west and north of Cameron Road, and more particularly described in the metes and bounds in the land use plan incorporated into Ordinance No. 970410-I and Ordinance No. 20050512-058.

PART 2. Pioneer Crossing PUD was approved April 10, 1997 under Ordinance No. 970410-I (the “Original Ordinance”), and amended under Ordinance No. 20050512-058, Ordinance No. 20050728-077, Ordinance No. 20080925-103, Ordinance No. 20090115-096, Ordinance No. 20110609-050, Ordinance No. 20110825-105, Ordinance No. 20191017-064, Ordinance No. 20191031-045, and Ordinance No. 20200604-033 (collectively referred to as the “Amending Ordinances”). Six amendments were approved administratively by the Director of the Planning and Zoning Department. This ordinance affects a portion of the property identified in the Pioneer Crossing PUD as described in Part 3 below

PART 3. The zoning map established by Section 25-2-191 of the City Code is amended to change the base district from planned unit development (PUD) district on the property generally known as the Pioneer Crossing planned unit development described in Zoning Case No. C814-96-0003.18, on file at the Planning and Zoning Department, as follows:

A 373.37 acre tract of land, situated in the M. Castro Survey No. 50, Abstract No. 160 and the S. Cushing Survey No. 70, Abstract No. 164, Travis County, Texas, the tract of land being more particularly described by metes and bounds in **Exhibit “A-1”** incorporated into this ordinance, and

A 3.13 acre tract of land, situated in the M. Castro Survey No. 50, Abstract No. 160 Travis County, Texas, the tract of land being more particularly described by metes and bounds in **Exhibit “A-2”** incorporated into this ordinance,

(collectively referred to as the “Property”),

locally known as 3124 East Parmer Lane in the City of Austin, Travis County, Texas, generally identified in the map attached as **Exhibit “B”**.

PART 4. This ordinance and the attached exhibits amend the Original Ordinance and the Amending Ordinances for the Property. Development of and uses within the Property shall conform to the limitations and conditions set forth in this ordinance and in the amended land use plan attached as **Exhibit “C”** (the “Amended Land Use Plan”). If this ordinance and the attached exhibits conflict, this ordinance controls. Except as otherwise provided by this ordinance and the Amended Land Use Plan, all other rules, regulations and ordinances of the City apply to the Property.

PART 5. The attached exhibits are incorporated into this ordinance in their entirety as though set forth fully in the text of this ordinance. The exhibits are as follows:

- Exhibit A-1: Description of Property: Tract One
- Exhibit A-2: Description of Property: Tract Two
- Exhibit B: Zoning Map
- Exhibit C: Amended Land Use Plan
- Exhibit D: Parcel RA-10 Site Plan for East Village

PART 6. The development of and uses for the Property is modified and amended in this Part 6 and as shown in the Amended Land Use Plan as follows.

- A. The use designations for parcels RA-12 and RA-14 are changed as follows:
 - 1. Parcel RA-12 is changed from “MDR(b)” to “commercial”.
 - 2. Parcel RA-14 is changed from “MDR(b)” to “MDR(b)/Commercial.”
- B. The commercial tract entitlements for parcels RA-2, RA-3, RA-7, RA-12, and RA-14 are amended as follows:
 - 1. Decrease the maximum building square footage on RA-2 from 170,791 square feet to 61,740 square feet.

2. Decrease the maximum building square footage on RA-3 from 95,865 square feet to 35,384 square feet.
 3. Increase the maximum building square footage on RA-7/8 from 126,246 square feet to 284,131 square feet.
 4. Change the maximum units allowed for RA-12 from 162 units to a maximum of 487,000 square feet.
 5. Change the maximum units allowed for RA-14 from 190 units to a maximum of 33,200 square feet.
- C. The non-residential entitlement is changed from 392,902 square feet to 901,919 square feet.
- D. The Mixed Development Residential entitlements for parcels RA-4, RA-5, RA-6, RA-12, RA-13, RA-14, RA-15, RA-16, AND RA-17 are amended as follows.
1. Increase the maximum units on RA-4 from 69 units to 279 units.
 2. Increase the maximum units on RA-5 from 219 units to 384 units.
 3. Increase the maximum units on RA-6 from 157 units to 359 units.
 4. Decrease the maximum units on RA-12 from 162 units to 0 units.
 5. Increase the maximum units on RA-13 from 116 units to 222 units.
 6. Increase the maximum units on RA-14 from 190 units to 314 units.
 7. Decrease the maximum units on RA-15 (MDR(a)) from 224 units to 102 units.
 8. Decrease the maximum units on RA-15 (MDR(b)) from 343 units to 103 units.
 9. Decrease the maximum units on RA-16 (MDR(a)) from 246 units to 130 units.

10. Decrease the maximum units on RA-16 (MDR(b)) from 358 units to 131 units.
 11. Increase the maximum units on RA-17 from 107 units to 177 units.
- E. The maximum units allowed for Mixed Development Residential development is 2,989 units.
 - F. The maximum height of a building or structure for parcels RA-4, RA-5, RA-6, RA-12, RA-14, and RA-17 is 70 feet or 5 stories.
 - G. On parcel RA-6, a 100-foot setback shall be required adjacent to the floodplain and community recreation area as shown in the Amended Land Use Plan.

PART 7. Community Amenities.

- A. The owner of the Property, or the owner's successors and assigns (the "Landowner") prior to the issuance of the first certificate of occupancy on parcel RA-13, shall fund and construct the park amenities identified in **Exhibit "D"** subject to the approval of the Director of Parks and Recreation Department.
- B. The Landowner prior to the issuance of the first certificate of occupancy on parcel RA-12 shall pay a fee in-lieu to the City's Housing Trust Fund in the amount of \$1,000,000.00.

PART 8. The development of the Property shall be subject to the Pioneer Crossing PUD Trip Generation Memorandum dated August 3, 2022, or as amended, and on file with the Director of Austin Transportation Department.

PART 9. If this ordinance and the Original Ordinance or Amending Ordinances conflict, this ordinance controls.

PART 10. This ordinance takes effect on November 7, 2022.

PASSED AND APPROVED

October 27, 2022

§
§
§

Steve Adler
Mayor

APPROVED:

Anne L. Morgan
Anne L. Morgan
City Attorney

ATTEST:

Stephanie Hall for
Myrna Rios
City Clerk



Landesign Services, Inc.

1220 McNeil Road, Suite 200
Round Rock, Texas 78681
TBPLS Firm No. 10001800
512-238-7901 office
512-238-7902 fax

METES AND BOUNDS DESCRIPTION

BEING A 373.37 ACRE TRACT OF LAND, SURVEYED BY LANDESIGN SERVICES, INC., SITUATED IN THE M. CASTRO SURVEY NO. 50, ABSTRACT NO. 160 AND THE S. CUSHING SURVEY NO. 70, ABSTRACT NO. 164, TRAVIS COUNTY, TEXAS; BEING A PORTION OF A CALLED 367.425 ACRE TRACT OF LAND DESCRIBED AS "TRACT I" IN A SUBSTITUTE TRUSTEE'S DEED AND BILL OF SALE TO CATHAY BANK, RECORDED IN DOCUMENT NO. 2011048580 OF THE OFFICIAL PUBLIC RECORDS OF TRAVIS COUNTY, TEXAS; AND BEING ALL OF A CALLED 8.825 ACRE TRACT OF LAND DESCRIBED AS "TRACT II" IN SAID SUBSTITUTE TRUSTEE'S DEED AND BILL OF SALE TO CATHAY BANK. SAID 373.37 ACRE TRACT BEING MORE PARTICULARLY DESCRIBED BY METES AND BOUNDS AS FOLLOWS:

PARCEL 1 - 343.58 ACRES

BEGINNING at a 1/2-inch rebar found in the West line of said "TRACT I", also being an angle point in the Northerly right-of-way line of Yager Lane (R.O.W. Varies – recording unknown) and the Southeast corner of a called 151.503 acre tract of land described in a Deed to J.P. Morgan Bank, recorded in Document No. 2004113210 of said Official Public Records, from which a 1-inch iron pipe found in said Northerly right-of-way line of Yager Lane and the South line of said 151.503 acre tract, bears North 62°32'04" West a distance of 84.20 feet;

THENCE North 27°09'06" East departing said Northerly right-of-way line of Yager Lane, along said West line of "TRACT I" and the East line of said 151.503 acre tract, a distance of **1409.47** feet to a 1-inch iron pipe found for the Northeast corner of said 151.503 acre tract and the Southeast corner of Lot 3, Block B, RIVER RANCH SUBDIVISION, recorded in Document No. 199900313 of said Official Public Records;

THENCE North 27°02'38" East continuing along said West line of "TRACT I" and along the East line of said Lot 3, Block B, a distance of **2133.75** feet to a 60D Nail found for an exterior corner of said "TRACT I" and the Southwest corner of Lot 4, THE THOMISON SUBDIVISION 2, recorded in Book 3, Page 405 of the Plat Records of Travis County, Texas;

THENCE South 55°32'07" East along a North line of said "TRACT I" and the South line of said Lot 4, a distance of **410.52** feet to a 1/2-inch rebar found for the Southeast corner of said Lot 4 and the Southwest corner of a called 4.435 acre tract of land described in a Deed to Arthur J. Hopkins, recorded in Volume 8657, Page 837 of the Real Property Records of Travis County, Texas;

THENCE **South 55°59'01" East** continuing along said North line of "TRACT I" and along the South line of said 4.435 acre tract, a distance of **160.96** feet to a 1/2-inch rebar found for the Southeast corner of said 4.435 acre tract and the Southwest corner of a called 9.010 acre tract of land described in a Deed to Robert F. Kosler, Jr. Trust, recorded in Volume 9724, Page 581 of said Official Public Records;

THENCE **South 55°36'28" East** continuing along said North line of "TRACT I" and along the South line of said 9.010 acre tract, passing the Southeast corner of said 9.010 acre tract and an exterior corner of a called 8.39 acre tract of land described in a Deed to Austin IR Tacoma, LP, recorded in Document No. 2015023241 of said Official Public Records, and continue for a total distance of **271.26** feet to a 1-inch iron pipe found for an exterior corner of said "TRACT I" and an interior corner of said 8.39 acre tract;

THENCE continuing along said North line of "TRACT I" and along the South line of said 8.39 acre tract, the following two (2) courses and distances:

1. **South 35°18'47" West** a distance of **214.41** feet to a 3/4-inch iron pipe found for an interior corner of said "TRACT I" and the Southwest corner of said 8.39 acre tract; and
2. **South 58°36'31" East** a distance of **274.36** feet to a 1/2-inch rebar found for the Southeast corner of said 8.39 acre tract and the Southwest corner of Lot 1, Block A, REPLAT OF HOWARD SUBDIVISION, recorded in Document No. 201600119 of said Official Public Records;

THENCE **South 58°42'16" East** continuing along said North line of "TRACT I" and along the South line of said Lot 1, passing the Southeast corner of said Lot 1 and the Southwest corner of Lot 2, Block A, of said REPLAT OF HOWARD SUBDIVISION, and continue for a total distance of **294.82** feet to a 1-inch iron pipe found for the Southeast corner of said Lot 2, Block A and an interior corner of said "TRACT I";

THENCE **North 27°19'55" East** along a West line of said "TRACT I" and the East line of said Lot 2, Block A, a distance of **1064.58** feet to a Calculated Point for an exterior corner of said "TRACT I" and the Southwest corner of a called 3.553 acre tract of land described in a Deed to Art Collection, Inc., recorded in Document No. 2003229900 of said Official Public Records, from which a 1/2-inch iron pipe found for the Northwest corner of said 3.553 acre tract and being in the Southerly right-of-way line of Howard Lane (R.O.W. Varies – recording unknown), bears North 27°19'55" East a distance of 435.81 feet;

THENCE along the common line of said "TRACT I" and said 3.553 acre tract, the following two (2) courses and distances:

1. **South 62°56'09" East** a distance of **359.17** feet to a Calculated Point for an interior corner of said "TRACT I" and the Southeast corner of said 3.553 acre tract; and

2. **North 26°28'49" East** a distance of **433.70** feet to a Calculated Point for an exterior corner of said "TRACT I" and the Northeast corner of said 3.553 acre tract, also being in said Southerly right-of-way line of Howard Lane, from which a 1/2-inch iron pipe found for said Northwest corner of the 3.553 acre tract and being in said Southerly right-of-way line of Howard Lane, bears **North 62°35'25" West** a distance of **352.72** feet;

THENCE along the common line of said "TRACT I" and Southerly right-of-way line of Howard Lane, the following two (2) courses and distances:

1. **South 62°35'25" East** a distance of **402.36** feet to a 1/2-inch rebar found; and
2. **South 63°18'21" East** a distance of **536.83** feet to a Calculated Point for an exterior corner of said "TRACT I";

THENCE **South 27°41'01" West** continuing along the North line of said "TRACT I", passing the Northwest corner of JACK MARTIN SUBDIVISION, recorded in Book 56, Page 28 of said Plat Records, and continue for a total distance of **208.70** feet to a 1-inch iron pipe found for an interior corner of said "TRACT I" and the Southwest corner of said JACK MARTIN SUBDIVISION;

THENCE along the common line of said "TRACT I" and said JACK MARTIN SUBDIVISION, the following two (2) courses and distances:

1. **South 63°13'14" East** a distance of **208.68** feet to a 1-inch iron pipe found for an interior corner of said "TRACT I" and the Southeast corner of said JACK MARTIN SUBDIVISION; and
2. **North 27°43'11" East** a distance of **209.44** feet to a 1-inch iron pipe found for an exterior corner of said "TRACT I" and the Northeast corner of said JACK MARTIN SUBDIVISION, also being in said Southerly right-of-way line of Howard Lane;

THENCE continuing along the North line of said "TRACT I" and along said Southerly right-of-way line of Howard Lane, the following two (2) courses and distances:

1. **South 62°52'48" East** a distance of **822.82** feet to a 1/2-inch rebar with cap stamped "MWM" found for a Point of Curvature and being the Northwest corner of a called 0.037 of one acre tract of land described in a Deed to Travis County, recorded in Document No. 2007034522 of said Official Public Records; and

2. Southeasterly along a curve to the right having a radius of 900.48 feet, an arc length of 206.69 feet, a delta angle of 13°09'05", and a chord which bears South 56°21'29" East a distance of 206.24 feet to a Calculated Point for the Southeast corner of said 0.037 of one acre tract, being in the East line of said "TRACT I" and the West line of THE THOMISON SUBDIVISION, recorded in Book 73, Page 46 of said Plat Records, from which a 1/2-inch rebar with cap stamped "MWM" found in the East line of said THE THOMISON SUBDIVISION and said Southerly right-of-way line of Howard Lane, bears along a curve to the right having a radius of 900.48 feet, an arc length of 107.28 feet, a delta angle of 06°49'33", and a chord which bears South 46°22'10" East a distance of 107.21 feet;

THENCE departing said Southerly right-of-way line of Howard Lane, along the common line of said "TRACT I" and said THE THOMISON SUBDIVISION, the following two (2) courses and distances:

1. South 30°43'46" West a distance of 394.54 feet to a 1-inch iron pipe found for an interior corner of said "TRACT I" and the Southwest corner of said THE THOMISON SUBDIVISION; and
2. South 63°02'15" East a distance of 103.50 feet to a 1-inch iron pipe found for an exterior corner of said "TRACT I" and the Southeast corner of said THE THOMISON SUBDIVISION, also being in the West line of a called 7.88 acre tract of land described in a Deed to Jennifer Jo Bird, recorded in Document No. 2002068364 of said Official Public Records;

THENCE South 30°50'28" West along the East line of said "TRACT I" and the West line of said 7.88 acre tract, passing the Southwest corner of said 7.88 acre tract and the Northwest corner of a called 41.412 acre tract of land described in a Deed to John and Jennifer Jo Bird, recorded in Volume 9064, Page 270 of said Real Property Records, and continue for a total distance of 2356.33 feet to a 1-inch iron pipe found for an exterior corner of said "TRACT I" and the Southwest corner of said 41.412 acre tract, also being in the North line of a called 47.72 acre tract of land described in a Deed to Clifford M. and Karin C. Frank, recorded in Document No. 2002012241 of said Official Public Records, from which a 1-inch iron pipe found for an angle point in the South line of said 41.412 acre tract and the North line of said 47.72 acre tract, bears South 43°04'43" East a distance of 144.72 feet;

THENCE North 42°42'47" West along a South line of said "TRACT I" and the North line of said 47.72 acre tract, a distance of 233.86 feet to a 1-inch iron pipe found for the Northwest corner of said 47.72 acre tract and the Northeast corner of a called 40.00 acre tract of land described in a Deed to Everett R. and Frieda M. Ryden, recorded in Volume 2270, Page 378 of the Deed Records of Travis County, Texas;

THENCE along the common line of said "TRACT I" and said 40.00 acre tract, the following four (4) courses and distances:

1. North 42°46'53" West a distance of 164.60 feet to a Calculated Point;
2. North 48°59'53" West a distance of 148.07 feet to a Calculated Point;
3. North 63°36'07" West a distance of 384.13 feet to a Calculated Point; and

4. **South 29°27'58" West** passing a 1/2-inch rebar found at a distance of 26.48 feet, passing a 1-inch iron pipe found at a distance of 202.55 feet, and continue for a total distance of **2589.31** feet to a 1/2-inch rebar found for an exterior corner of said "TRACT I" and the Southwest corner of said 40.00 acre tract, also being in the Northerly right-of-way line of said Yager Lane;

THENCE **North 61°10'52" West** along the South line of said "TRACT I" and said Northerly right-of-way line of Yager Lane, a distance of **592.46** feet to a Cotton Spindle found, from which a 1-inch iron pipe found for the Northwest corner of a called 54.80 acre tract of land described in a Deed to Tim J. Brown, Trustee, recorded in Volume 12222, Page 1974 of said Real Property Records, also being in the Southerly right-of-way line of said Yager Lane, bears **South 77°11'10" West** a distance of 79.88 feet;

THENCE over and across said "TRACT I" and along said Northerly right-of-way line of Yager Lane, the following eight (8) courses and distances:

1. **North 18°31'02" West** a distance of **25.59** feet to a 60D Nail found;
2. **North 25°58'07" East** a distance of **122.83** feet to a 1/2-inch rebar found;
3. **North 07°04'21" East** a distance of **136.13** feet to a 1-inch iron pipe found;
4. **North 26°58'11" East** a distance of **9.31** feet to a 1-inch iron pipe found;
5. **North 62°39'57" West** a distance of **1953.49** feet to a 1-inch iron pipe found;
6. **North 56°19'11" West** a distance of **53.80** feet to a 1/2-inch rebar found;
7. **North 44°27'08" West** a distance of **33.81** feet to a 1/2-inch rebar found; and
8. **North 21°19'09" West** a distance of **164.52** feet to a 1/2-inch rebar found for an angle point in the West line of said "TRACT I", from which a 1/2-inch rebar found in the Southerly right-of-way line of said Yager Lane and the West line of said "TRACT I", also being the Northeast corner of a called 20.79 acre tract of land described in a Deed to Dynamic Finance Corporation, recorded in Document No. 2013122753 of said Official Public Records, bears **South 74°25'09" West** a distance of 58.08 feet;

THENCE **North 26°16'00" East** along the West line of said "TRACT I" and continuing along said Northerly right-of-way line of Yager Lane, a distance of **73.32** feet to the **POINT OF BEGINNING** and containing 343.58 acres of land more or less.

PARCEL 2 – 29.79 ACRES

BEGINNING at a Texas Department of Transportation (TxDOT) Type III Monument found for the Southeast corner of said "TRACT 1", being in the West line of a called 54.80 acre tract of land described in a Deed to Tim J. Brown, Trustee, recorded in Volume 12222, Page 1974 of said Real Property Records and the Northerly right-of-way line of Parmer Lane (200' R.O.W. – recording unknown), from which a TxDOT Type II Concrete Monument found in said Northerly right-of-way line of Parmer Lane, bears South 60°00'04" East a distance of 1197.06 feet;

THENCE North 60°00'04" West along the South line of said "TRACT 1" and said Northerly right-of-way line of Parmer Lane, passing a TxDOT Type II Concrete Monument found at a distance of 106.84 feet, passing a TxDOT Type II Concrete Monument found at a distance of 1106.87 feet, passing a 1/2-inch rebar found at a distance of 1243.15 feet, passing a TxDOT Type II Concrete Monument found at a distance of 2106.76 feet, and continue for a total distance of **2395.29** feet to a Calculated Point for the Southwest corner of said "TRACT 1" and the Southeast corner of a called 20.79 acre tract of land described in a Deed to Dynamic Finance Corporation, recorded in Document No. 2013122753 of said Official Public Records;

THENCE departing said Northerly right-of-way line of Parmer Lane, along the West line of said "TRACT 1" and the East line of said 20.79 acre tract, the following two (2) courses and distances:

1. **North 29°59'56" East** a distance of **178.32** feet to a Calculated Point; and
2. **North 48°07'28" East** a distance of **484.64** feet to a 1/2-inch rebar found for the Northeast corner of said 20.79 acre tract and being in the Southerly right-of-way line of Yager Lane (R.O.W. Varies – recording unknown), from which a 1/2-inch rebar found in the North line of said 20.79 acre tract and said Southerly right-of-way line of Yager Lane, bears North 21°50'01" West a distance of 101.00 feet;

THENCE over and across said "TRACT 1" and along said Southerly right-of-way line of Yager Lane, the following eight (8) courses and distances:

1. **South 21°34'31" East** a distance of **214.20** feet to a 1/2-inch rebar found;
2. **South 49°50'42" East** a distance of **22.42** feet to a 1/2-inch rebar found;
3. **South 62°57'32" East** passing a 1/2-inch rebar found at a distance of 837.75 feet, passing another 1/2-inch rebar found at a distance of 937.73 feet, and continue for a total distance of **1918.43** feet to a 1/2-inch rebar found;
4. **South 56°51'35" East** a distance of **28.96** feet to a 1/2-inch rebar found;
5. **South 36°52'08" East** a distance of **36.11** feet to a 1/2-inch rebar found;
6. **South 19°34'44" East** a distance of **45.34** feet to a 1/2-inch rebar found;


7. **South 08°46'02" West** a distance of **51.35** feet to a 1/2-inch rebar found; and
8. **South 27°14'24" West** a distance of **180.52** feet to a 1-inch iron pipe found for the Northwest corner of said 54.80 acre tract, also being in the South line of said "TRACT I", from which a Cotton Spindle found in said South line of "TRACT I" and the Northerly right-of-way line of said Yager Lane, bears North 77°11'10" East a distance of 79.88 feet;

THENCE **South 27°24'09" West** departing said Southerly right-of-way line of Yager Lane, along the East line of said "TRACT I" and the West line of said 54.80 acre tract, a distance of **327.80** feet to the **POINT OF BEGINNING** and containing 29.79 acres of land more or less.

PARCEL 1 = 343.58 Acres
PARCEL 2 = 29.79 Acres
Total Acreage = 373.37 Acres

All bearings shown hereon are based on the Texas State Plane Coordinate System, North American Datum of 1983 (NAD83 - 2011 Adjustment), Central Zone (4203). Distances shown hereon are surface values represented in U.S. Survey Feet, based on a grid-to-surface combined adjustment factor of 1.00008978.

This property description is accompanied by a separate plat of even date and was prepared by an on the ground survey made under my supervision during the month of April, 2017.

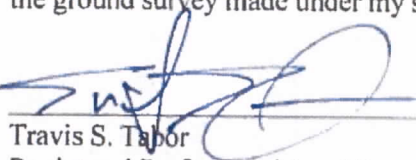
Travis S. Tabor
Registered Professional Land Surveyor
State of Texas No. 6428

06/30/2017
Date



Job Number: 17-030_Pioneer Crossing
Attachments: Survey Drawing: L:\LJA\17-030 Pioneer Crossing\DWGS\17030_Title Survey.dwg



**LANDMUR
SERVICES, INC.**
1000 West Loop
Suite 1000, Dallas, TX
75201
214-766-1000



**LANDESIGN
SERVICES, INC.**

1220 McNeil Road, Suite 200
Round Rock, Texas 78681
TBPLS Firm No. 10001800
512-238-7901 office

EXHIBIT " "

METES AND BOUNDS DESCRIPTION

BEING 3.13 ACRES OF LAND, SURVEYED BY LANDESIGN SERVICES, INC., SITUATED IN THE M. CASTRO SURVEY NO. 50, ABSTRACT NO. 160 IN TRAVIS COUNTY, TEXAS AND BEING ALL OF A CALLED 3.12 ACRE TRACT OF LAND DESCRIBED AS A SAVE AND EXCEPT TRACT IN DOCUMENT NO. 2017178604 OF THE OFFICIAL PUBLIC RECORDS OF TRAVIS COUNTY, TEXAS (O.P.R.T.C.T.), ALSO BEING A PORTION OF YAGER LANE (R.O.W. VARIES) AND BEING MORE PARTICULARLY DESCRIBED BY METES AND BOUNDS AS FOLLOWS:

BEGINNING at a Cotton Spindle found in the Northerly right-of-way line of said Yager Lane and the South line of a called 367.425 acre tract of land described in said Document No. 2017178604, from which a 1/2-inch rebar found for the Southwest corner of a called 38.73 acre tract of land described in Document No. 2018034315 of the O.P.R.T.C.T. and a Southeast corner of said 367.425 acre tract, also being in said Northerly right-of-way line of Yager Lane, bears South 61°10'52" East a distance of 592.46 feet;

THENCE South 77°04'44" West along the Southeast line of said 3.12 acre tract, over and across said Yager Lane, a distance of 79.70 feet to a 1-inch iron pipe found in the Southerly right-of-way line of said Yager Lane;

THENCE along the South line of said 3.12 acre tract and the Southerly right-of-way line of said Yager Lane, the following eight (8) courses and distances:

1. **North 27°14'25" East** a distance of 180.54 feet to a 1/2-inch rebar found;
2. **North 08°46'02" East** a distance of 51.35 feet to a 1/2-inch rebar found;
3. **North 19°34'44" West** a distance of 45.34 feet to a 1/2-inch rebar found;
4. **North 36°52'08" West** a distance of 36.11 feet to a 1/2-inch rebar found;
5. **North 56°51'35" West** a distance of 28.96 feet to a 1/2-inch rebar found;

6. **North 62°57'32" West** passing a 1/2-inch rebar found at a distance of 980.80 feet, passing another 1/2-inch rebar found at a distance of 1081.11 feet, and continue for a total distance of 1918.43 feet to a 1/2-inch rebar found;
7. **North 49°50'42" West** a distance of 22.42 feet to a 1/2-inch rebar found; and
8. **North 21°34'31" West** a distance of 214.20 feet to a 1/2-inch rebar found for the Southwest corner of said 3.12 acre tract and the Northeast corner of a called 20.79 acre tract described in Document No. 2013122753 of the O.P.R.T.C.T., from which a 1/2-inch rebar found in the North line of said 20.79 acre tract and said Southerly right-of-way line of Yager Lane, bears North 21°50'01" West a distance of 101.00 feet;

THENCE **North 74°25'09" East** along the **West line of said 3.12 acre tract**, over and across said Yager Lane, a distance of 58.08 feet to a 1/2-inch rebar found for the Northwest corner of said 3.12 acre tract and being in the Northerly right-of-way line of said Yager Lane, from which a 1/2-inch rebar found in the West line of said 367.425 acre tract and said Northerly right-of-way of Yager Lane, also being the Southeast corner of a called 151.503 acre tract of land described in Document No. 2017203040 of the O.P.R.T.C.T., bears North 26°16'00" East a distance of 73.32 feet;

THENCE along the Northerly line of said 3.12 acre tract and said Northerly right-of-way line of Yager Lane, the following eight (8) courses and distances:

1. **South 21°19'09" East** a distance of 164.52 feet to a 1/2-inch rebar found;
2. **South 44°27'08" East** a distance of 33.81 feet to a 1/2-inch rebar found;
3. **South 56°19'11" East** a distance of 53.80 feet to a 1/2-inch rebar found;
4. **South 62°39'57" East** a distance of 1953.49 feet to a 1-inch iron pipe found;
5. **South 26°58'11" West** a distance of 9.31 feet to a 1-inch iron pipe found;
6. **South 07°04'21" West** a distance of 136.13 feet to 1/2-inch rebar found;
7. **South 25°58'07" West** a distance of 122.83 feet to 60D Nail found; and

8. South $18^{\circ}31'02''$ East a distance of 25.59 feet to the to the **POINT OF BEGINNING** and containing 3.13 acres of land more or less.

All bearings shown hereon are based on the Texas State Plane Coordinate System, North American Datum of 1983 (NAD83 - 2011 Adjustment), Central Zone (4203). Distances shown hereon are surface values represented in U.S. Survey Feet, based on a grid-to-surface combined adjustment factor of 1.00008978.

This property description was prepared by an on the ground survey made under my supervision and is accompanied by a separate plat of even date. The field work was completed during the month of April 2017.



Travis S. Tabor
Registered Professional Land Surveyor
State of Texas No. 6428


08/03/2018



Job Number: 17-030

Attachments: CAD Drawing: : L:\LJA\17-030 Pioneer Crossing\DWGS\Yager Vac.dwg

FRED C. MORSE SR. ESTATE
DOC. NO. 2017203040
O.P.R.T.C.T.
(151.503 AC.)

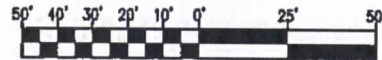

GRAPHIC SCALE

Line Table		
Line #	Direction	Length
L4	N49° 50' 42"W	22.42'
L5	S44° 27' 08"E	33.81'

YAGER LANE
(R.O.W. VARIES)

N21°50'01"W
101.00'

DYNAMIC FINANCE
CORPORATION
DOC. NO. 2013122753
O.P.R.T.C.T.
(20.79 AC.)

N26°16'00"E
73.32'

58.08'
N74°25'09"E

RH PIONEER NORTH LLC
DOC. NO. 2017178604
O.P.R.T.C.T.
(367.425)

S21°19'09"E 164.52'
YAGER LANE
(R.O.W. VARIES)
N21°34'31"W 214.20'

3.13 ACRES
YAGER LANE
ROW VACATION

3.12 ACRES
SAVE AND EXCEPT TRACT
DOC. NO. 2011048580
O.P.R.T.C.T.

L5


53.80'
S56°19'11"E

1953.49'
S62°39'57"E

L4

N62°57'32"W
1918.43'

08/03/2018

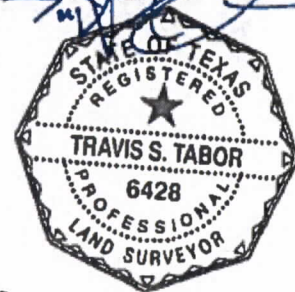

S. CUSHING SURVEY NO. 70
ABSTRACT NO. 164
M. CASTRO SURVEY NO. 50
ABSTRACT NO. 160

THIS PROJECT IS REFERENCED FOR ALL BEARING AND COORDINATE BASIS TO THE TEXAS STATE PLANE COORDINATE SYSTEM, NORTH AMERICAN DATUM OF 1983 (NAD83 - 2011 ADJUSTMENT), CENTRAL ZONE (4203).

DISTANCES SHOWN HEREON ARE SURFACE VALUES REPRESENTED IN U.S. SURVEY FEET BASED ON A GRID-TO-SURFACE COMBINED ADJUSTMENT FACTOR OF 1.00008978.

EXHIBIT A-2

JOB NUMBER: 17-030	DATE: 08/01/2018
PROJECT NAME: PIONEER CROSSING	
DRAWING NAME: YAGER VAC.DWG	
DRAWING FILE PATH: L:\LJA\17-030 PIONEER CROSSING\DWGS\	
METES AND BOUNDS FILE PATH: L:\LJA\17-030 PIONEER CROSSING\M&B\YAGER VAC.DOC	
RPLS: TST	TECH: HAS
PARTY CHIEF: JE	CHK BY: TST
SHEET 04 of 05	FIELDBOOKS N/A
	SCALE: 1" = 50'



LANDESIGN
SERVICES, INC.

1220 MCNEIL ROAD, SUITE 200
ROUND ROCK, TX 78681
TBPLS FIRM NO. 10001800
512-238-7901

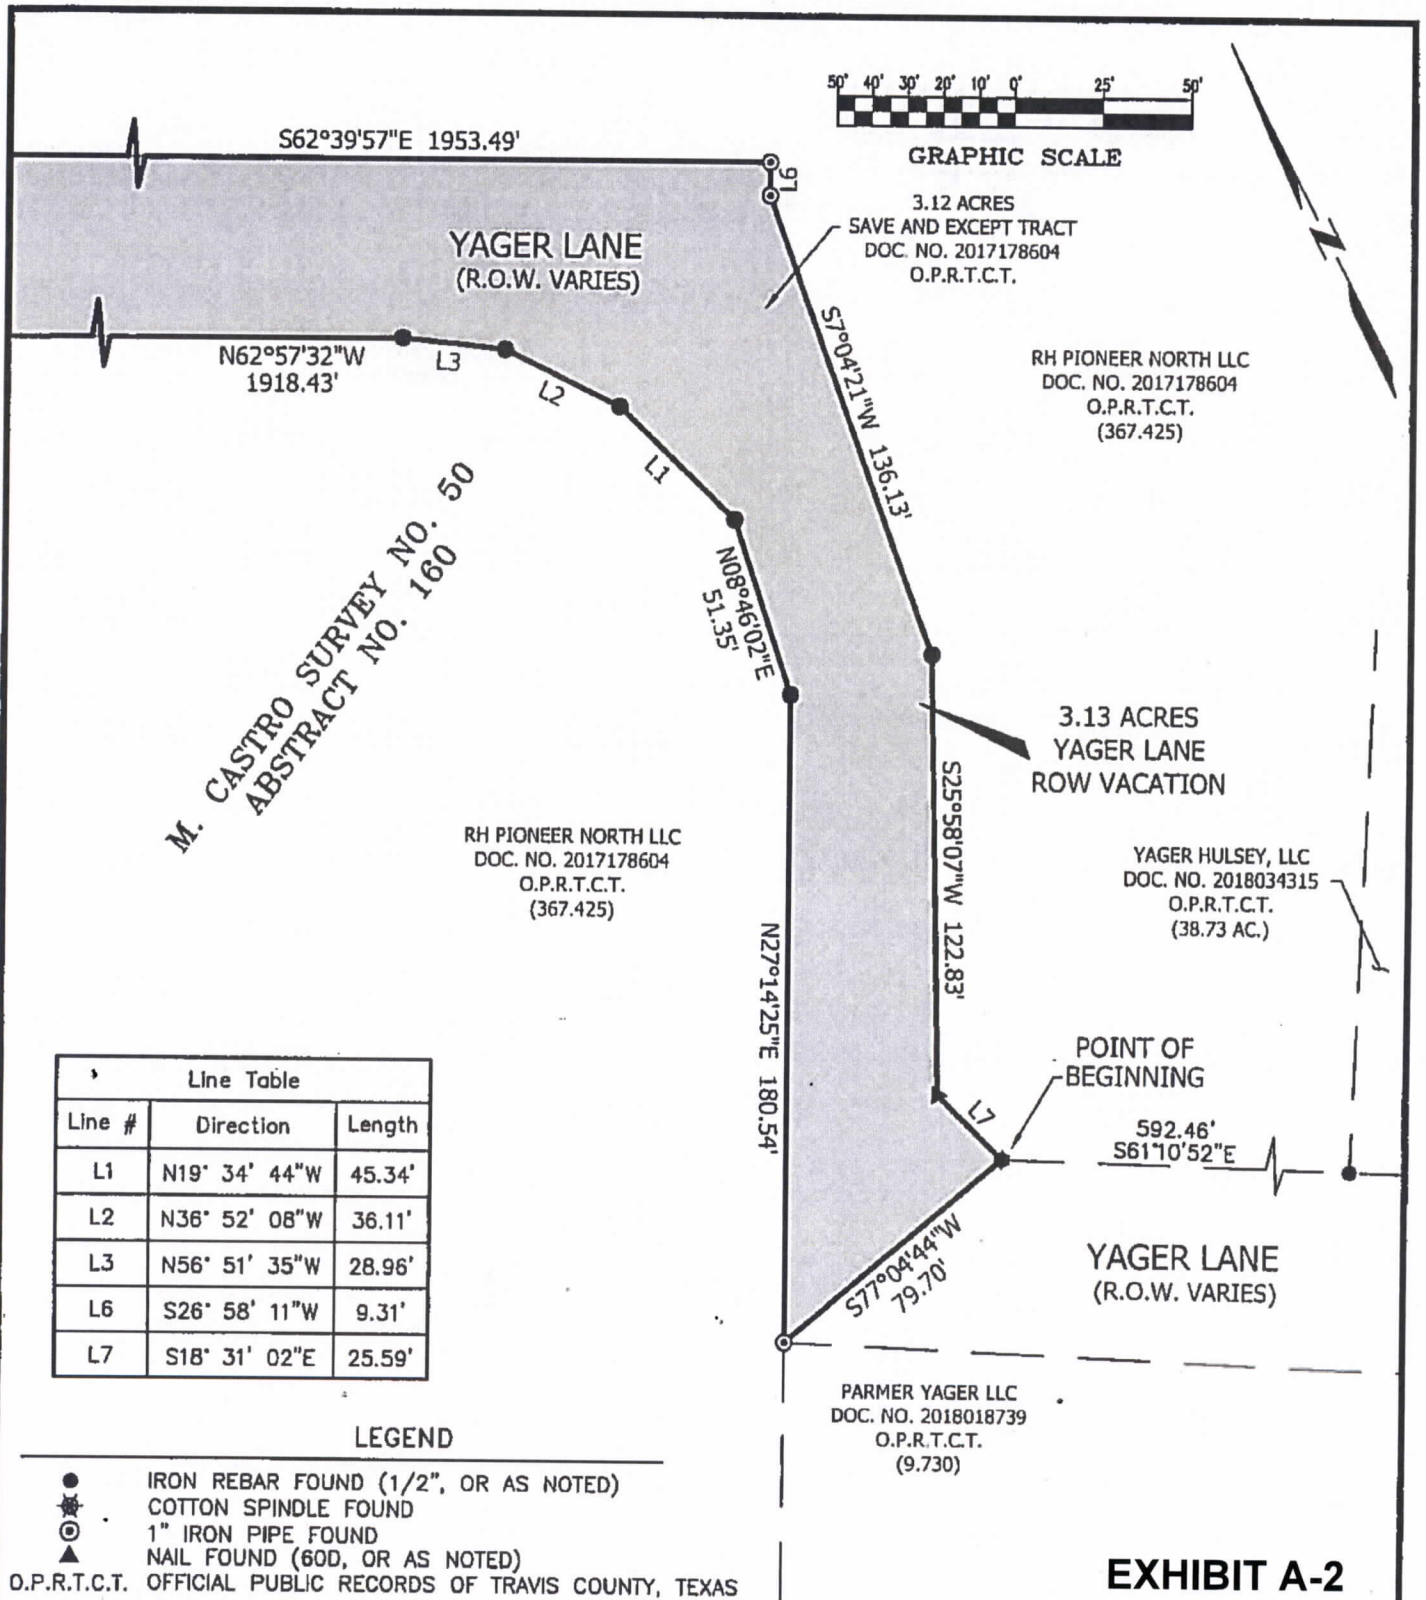



EXHIBIT A-2





JOB NUMBER: 17-030 DATE: 08/01/2018
 PROJECT NAME: PIONEER CROSSING
 DRAWING NAME: YAGER VAC.DWG
 DRAWING FILE PATH:
 L:\LJA\17-030 PIONEER CROSSING\DWGS\
 METES AND BOUNDS FILE PATH:
 L:\LJA\17-030 PIONEER CROSSING\M&B\YAGER VAC.DOC
 RPLS: TST TECH: HAS PARTY CHIEF: JE CHK BY: TST
 SHEET 05 of 05 FIELDBOOKS N/A SCALE: 1" = 50'



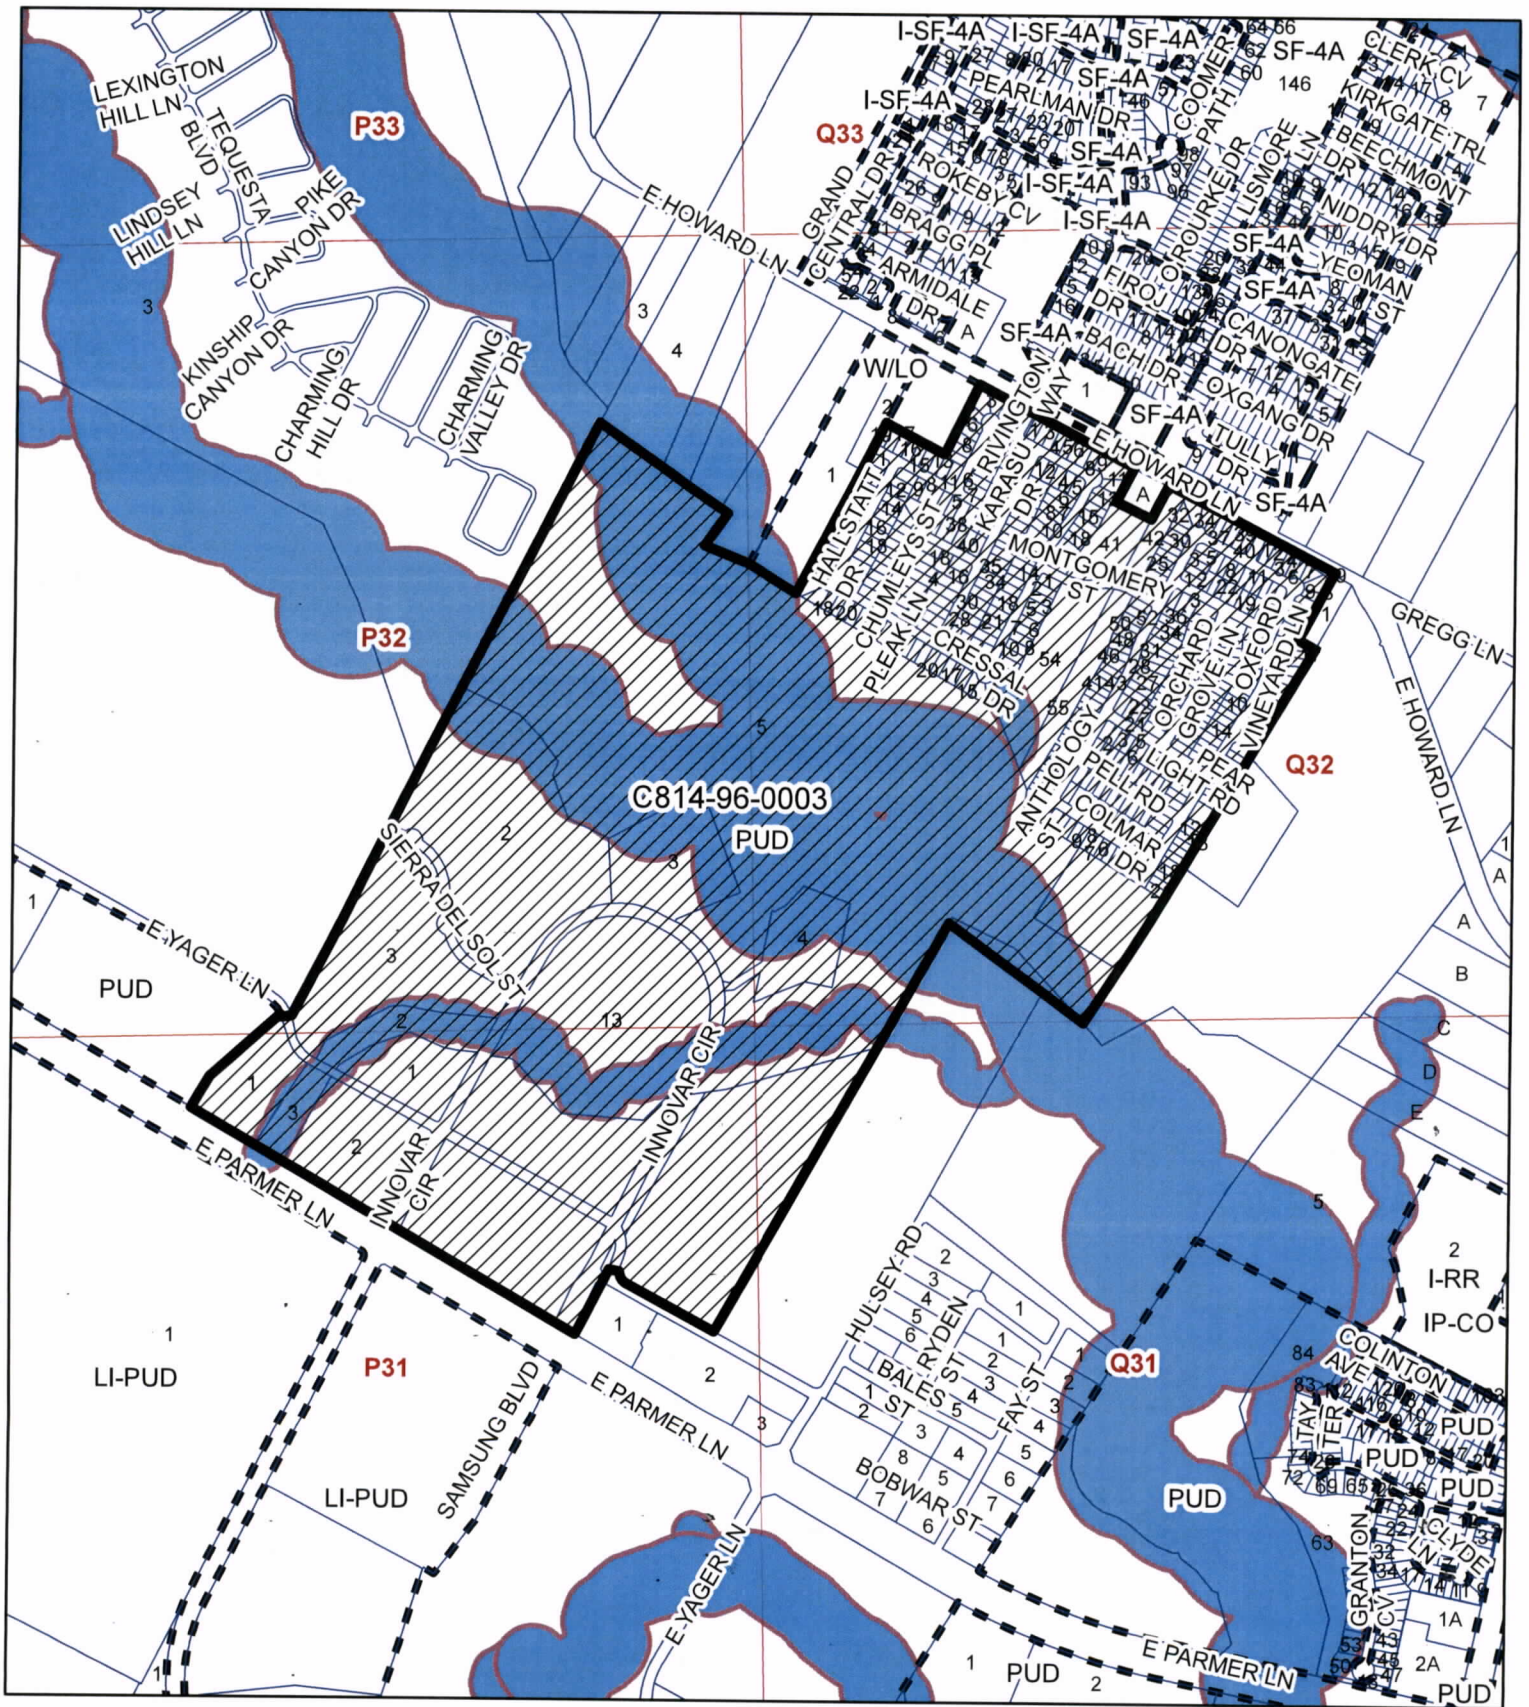**LANDESIGN
SERVICES, INC.**

1220 MCNEIL ROAD, SUITE 200
 ROUND ROCK, TX 78681
 TBPLS FIRM NO. 10001800
 512-238-7901



-  SUBJECT TRACT
-  ZONING BOUNDARY
-  PENDING CASE
-  CREEK BUFFER

Pioneer Crossing PUD Amendment #18

ZONING CASE#: C814-96-0003.18
 LOCATION: 3124 East Parmer Lane
 SUBJECT AREA: 376.43 Acres
 GRID: P21, P22, Q21, & Q22
 MANAGER: SHERRI SIRWAITIS


EXHIBIT B



1" = 1,000


This map has been produced by the Communications Technology Management Dept. on behalf of the Planning Development Review Dept. for the sole purpose of geographic reference. No warranty is made by the City of Austin regarding specific accuracy or completeness.

EXHIBIT D

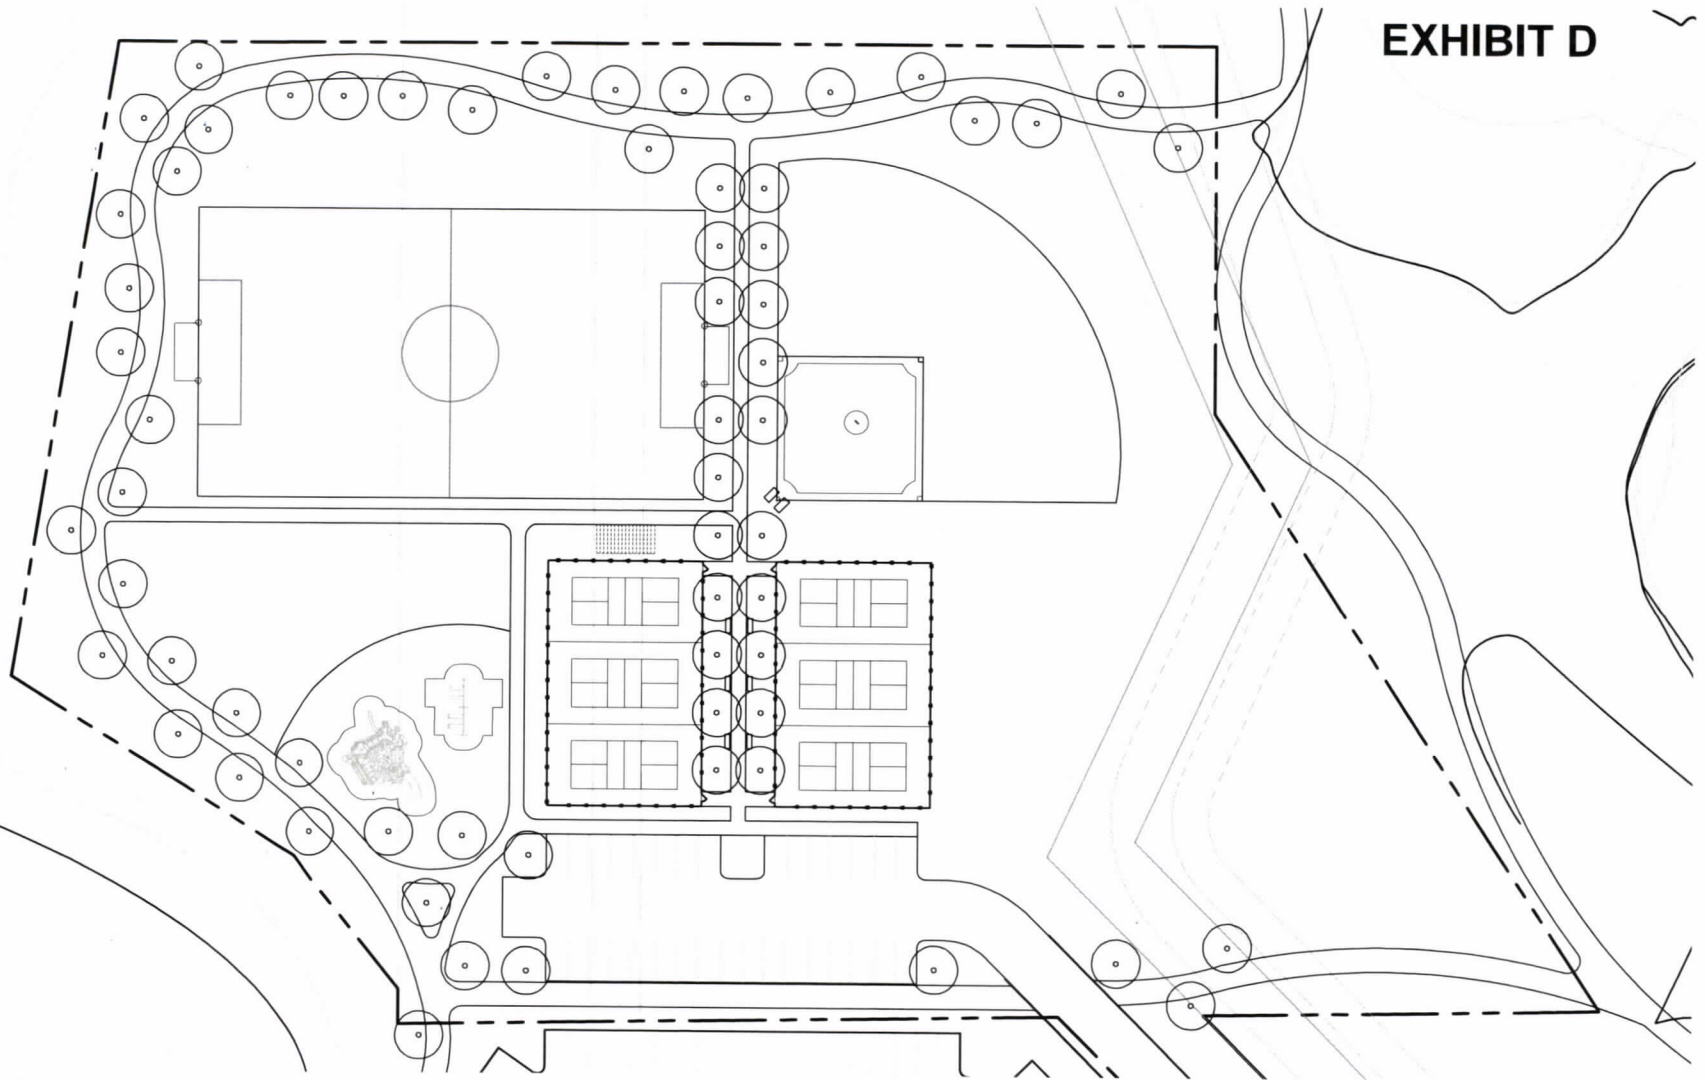

RA 10 Site Plan East Village Austin, Texas

ISSUE DATE: October 26, 2021
All drawings are preliminary and subject to change.
© 2021 Hitchcock Design Group

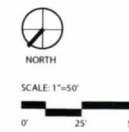



Schematic Cost Opinion

Date: October 27, 2021

Eastvillage RA-10

Client: Reger Holdings

Description	Qty.	Unit	Unit Cost	Extended Cost
Paving				
6' Concrete Walks	9,466	SF	\$8	\$75,728
10' Concrete Walks	13,200	SF	\$8	\$105,600
Parking lot	6,290	SF	\$8	\$50,320
Playground	1	ALLOW	\$150,000	\$150,000
Playground Surface	7,342	SF	\$15	\$110,130
				Subtotal: \$491,778
Site Elements				
Shade Structure	1	EA	\$25,000	\$25,000
Wood Benches	6	EA	\$2,000	\$12,000
San Volleyball	1	EA	\$35,000	\$35,000
Pickleball Courts	6	EA	\$50,000	\$300,000
Drinking Fountail	1	EA	\$6,335	\$6,335
Restroom Facility	1	ALLOW	\$150,000	\$150,000
Trash / Recycling	8	EA	\$2,600	\$20,800
Bike Rack	4	EA	\$323	\$1,292
BBQ Grills	4	EA	\$350	\$1,400
Picnic Tables	4	EA	\$1,216	\$4,864
ID Sign	1	EA	\$2,500	\$2,500
Mutt Mitt Sign	2	EA	\$250	\$500
Site Lighting	8	EA	\$4,420	\$35,360
Parking Lighting	4	EA	\$5,650	\$22,600
Court Lighting	12	EA	\$5,650	\$67,800
				Subtotal: \$685,451
Landscape				
Large Shade Trees	64	EA	\$650	\$41,600
Solid Sod	108,940	SF	\$0.5	\$54,470
Soccer Field	24,000	SF	\$5	\$120,000
Baseball Court	16,877	SF	\$5	\$84,385
Turf Irrigation	108,940	SF	\$1.50	\$163,410
Sports Field Lawn	40,877	SF	\$1.50	\$61,316
				Subtotal: \$525,181
Site Survey				\$8,000
Design Fees				\$255,361
Project Management (PARD/Public Works)				\$510,723
				Total: \$2,476,494


LEGEND

1. Dumpster
2. Playground Equipment
3. Bench & Trash Can
4. Pickleball Courts
5. Restroom
6. Picnic Table
7. Soccer Field
8. Baseball
9. Shade Structure
10. Bike Rack
11. 10 ft Concrete Walks
12. 6 ft Concrete Walks



RA 10 Site Plan East Village Austin, Texas

ISSUE DATE: November 16, 2021
All drawings are preliminary and subject to change.
© 2021 Hitchcock Design Group

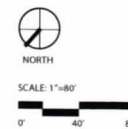

PREPARED FOR
**EA
ST**
VILLAGE