

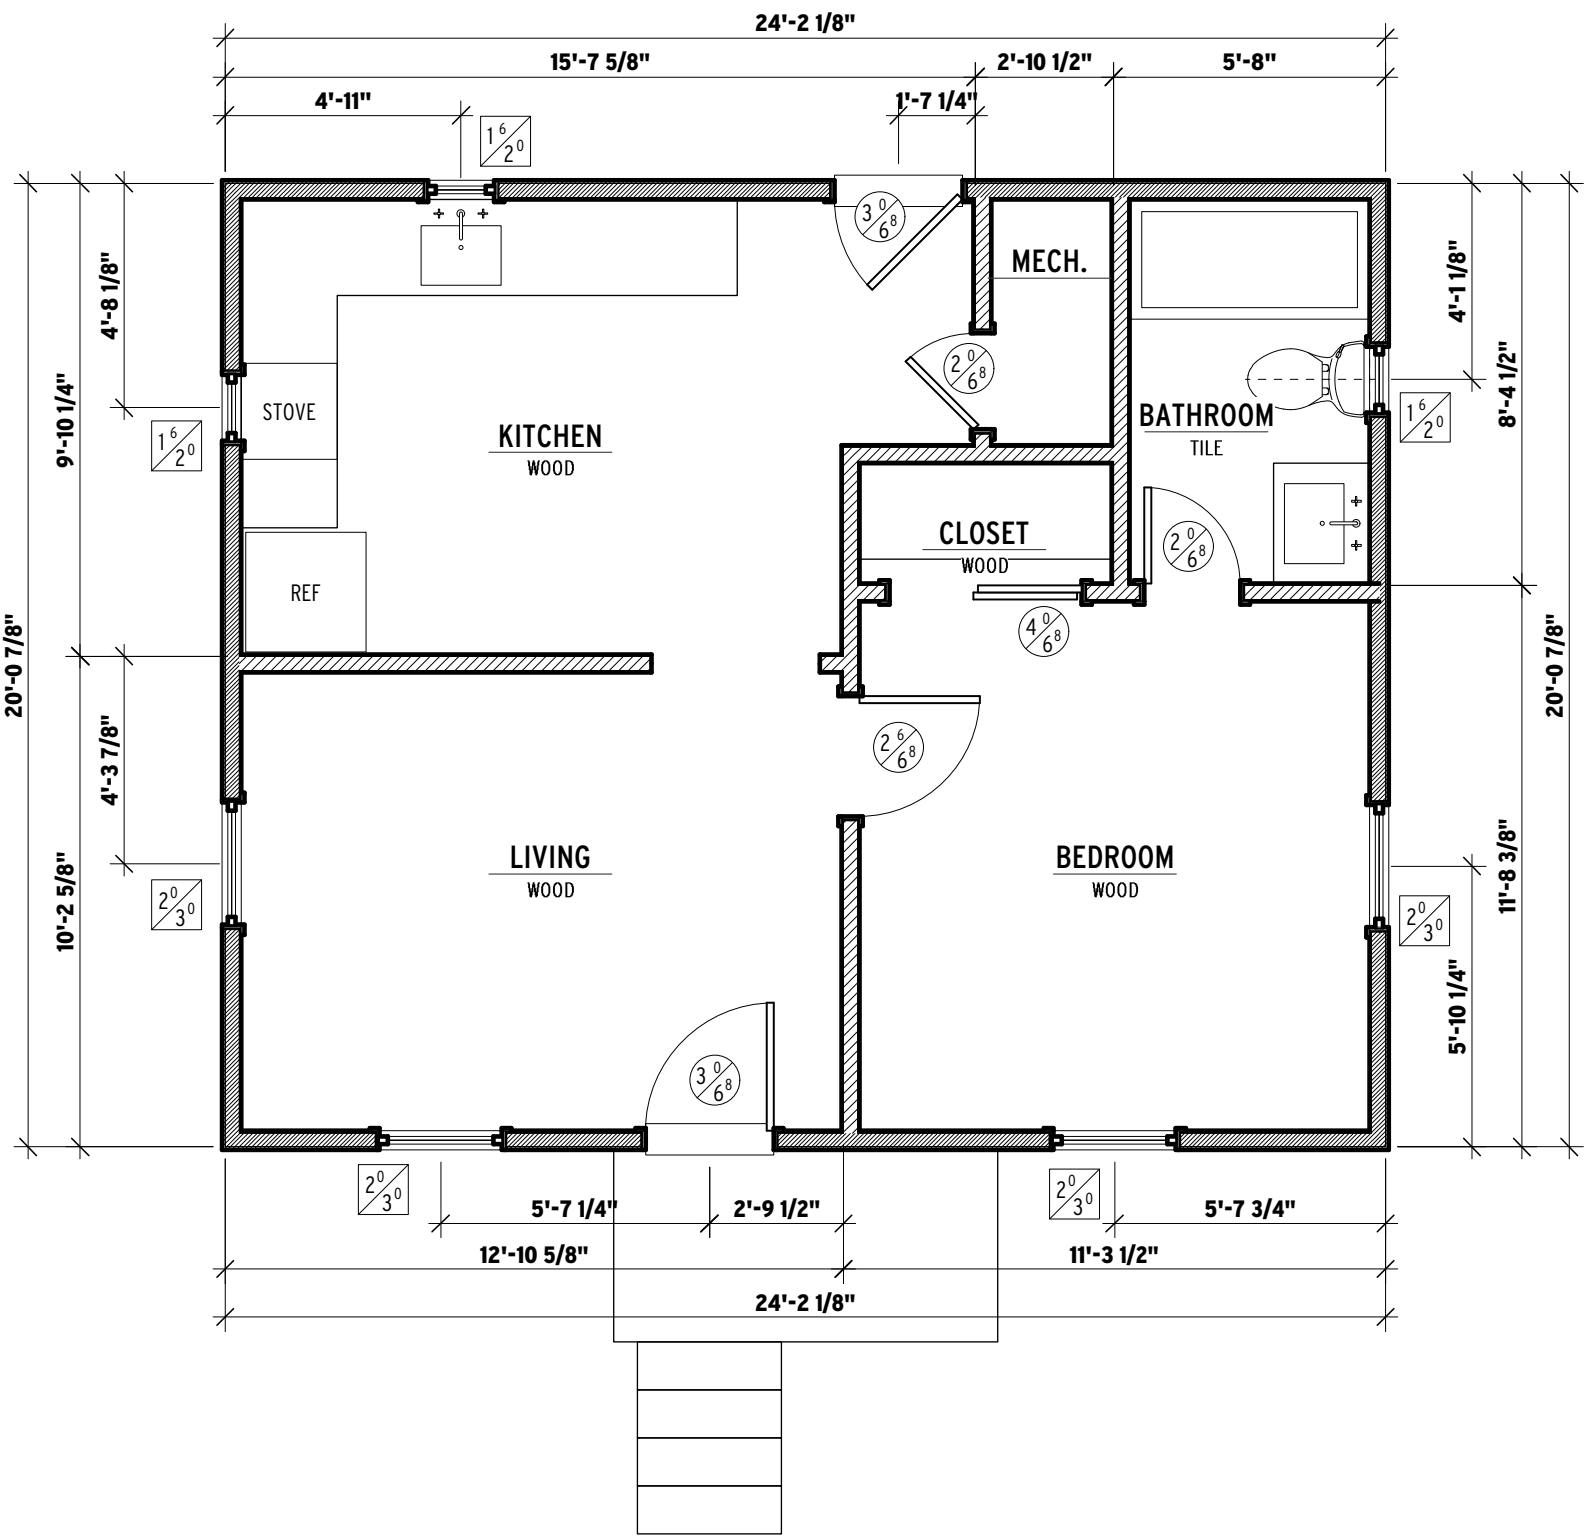


NO PROTECTED TREES ON PROPERTY		
TAG NO.	TREE DESCRIPTION	
1	8" HACKBERRY	
2	6" HACKBERRY	
3	14" HACKBERRY	
4	REMOVED	
5	25" PECAN	
6	13" PECAN	
7	13" PECAN	
8	18" PECAN	
9	11" PECAN	
10	11" PECAN	

1 PLAN SITE PLAN
1/32" = 1'-0"

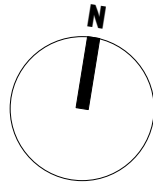

2 PLAN DIMENSIONED FLOOR PLAN - EXISTING
1/4" = 1'-0"

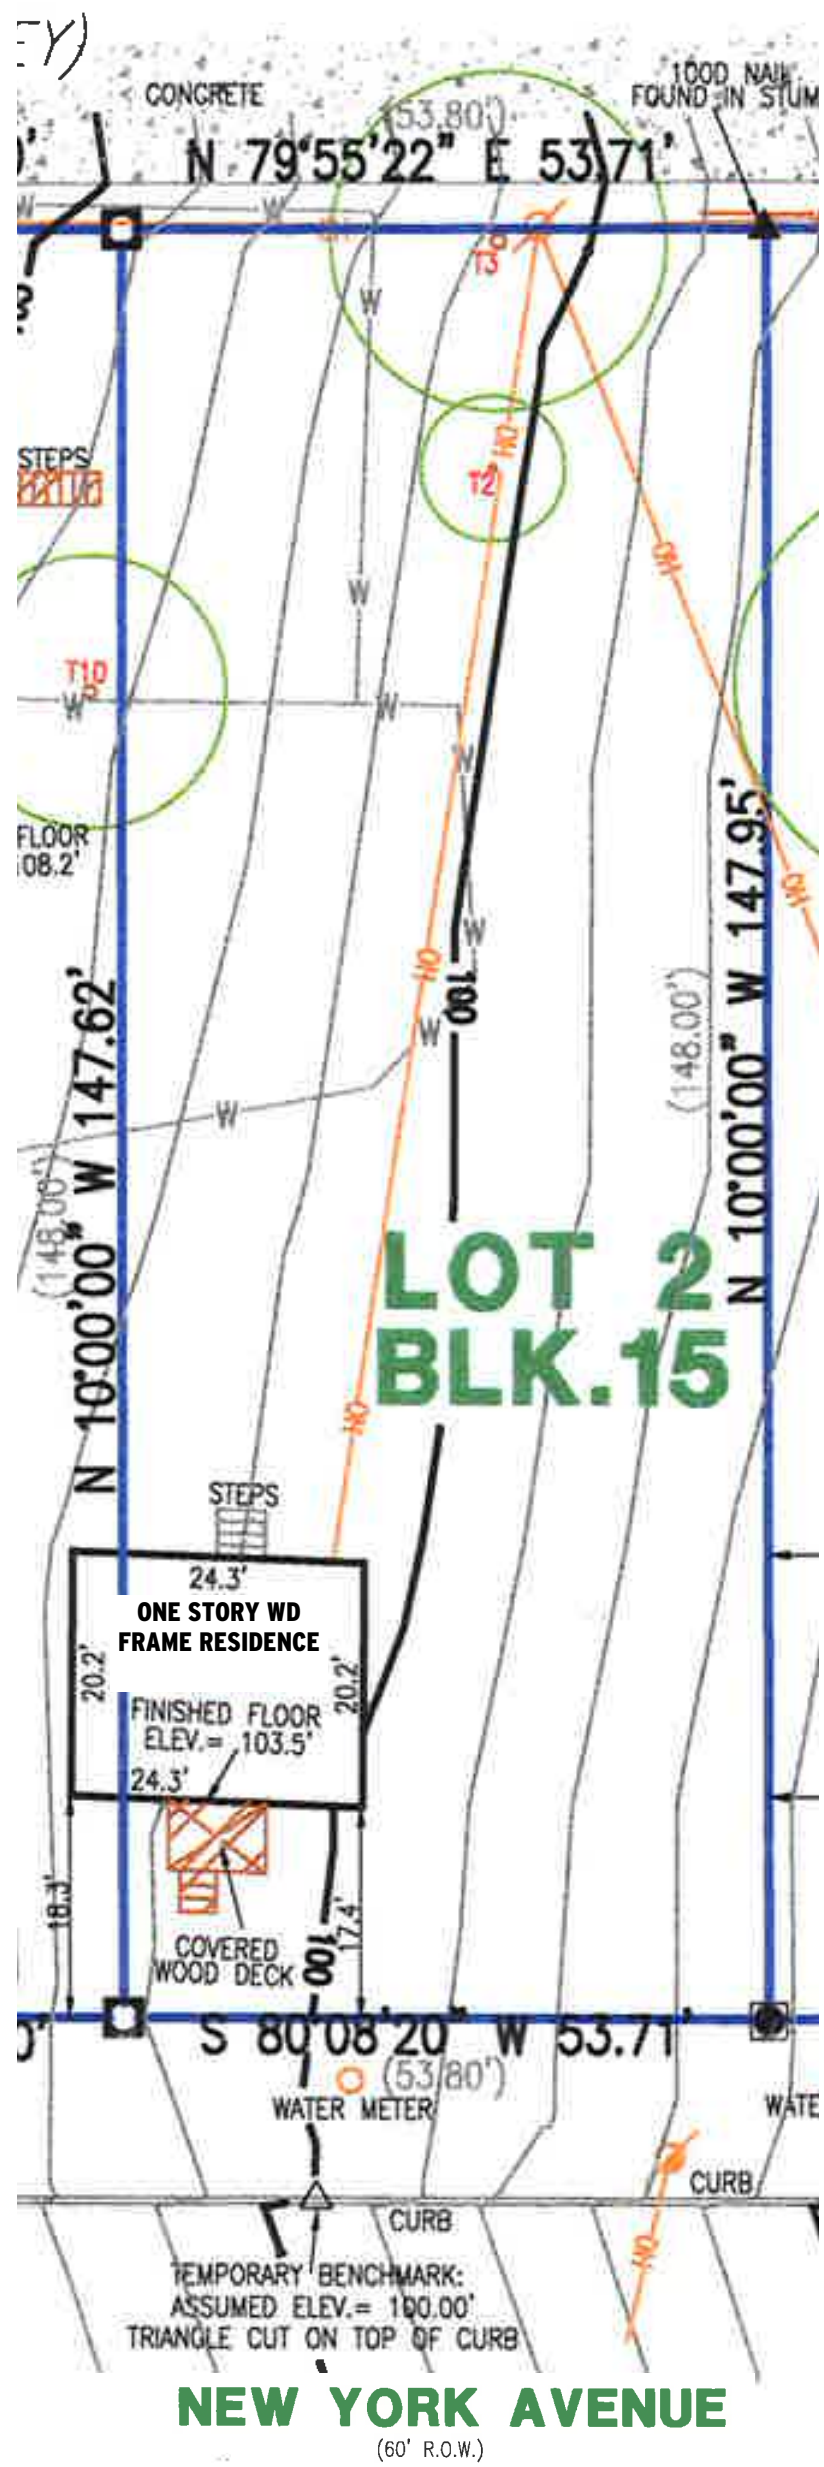

SOUTH (FRONT)



WEST (EAST SIM. & OBSCURED BY PLANTS)



NORTH

3 IMAGE EXHIBIT



FOR A BETTER
ARCHITECTURE
& INTERIORS
512 • 469 • 0775
405 Cumberland Rd
Austin, TX 78704
fabarchitecture.com



NEW YORK MOVE
HOUSE MOVE
2002 NEW YORK AVE • AUSTIN, TX • 78702

DATE: PERMIT SET 2025-09-08

REVISIONS:

THESE DRAWINGS ARE PROPERTY OF THE ARCHITECT AND MAY ONLY BE USED IN CONJUNCTION WITH THIS PROJECT

CAUTION:
DO NOT SCALE DRAWINGS

FIRST FLOOR PLAN

A1.1







