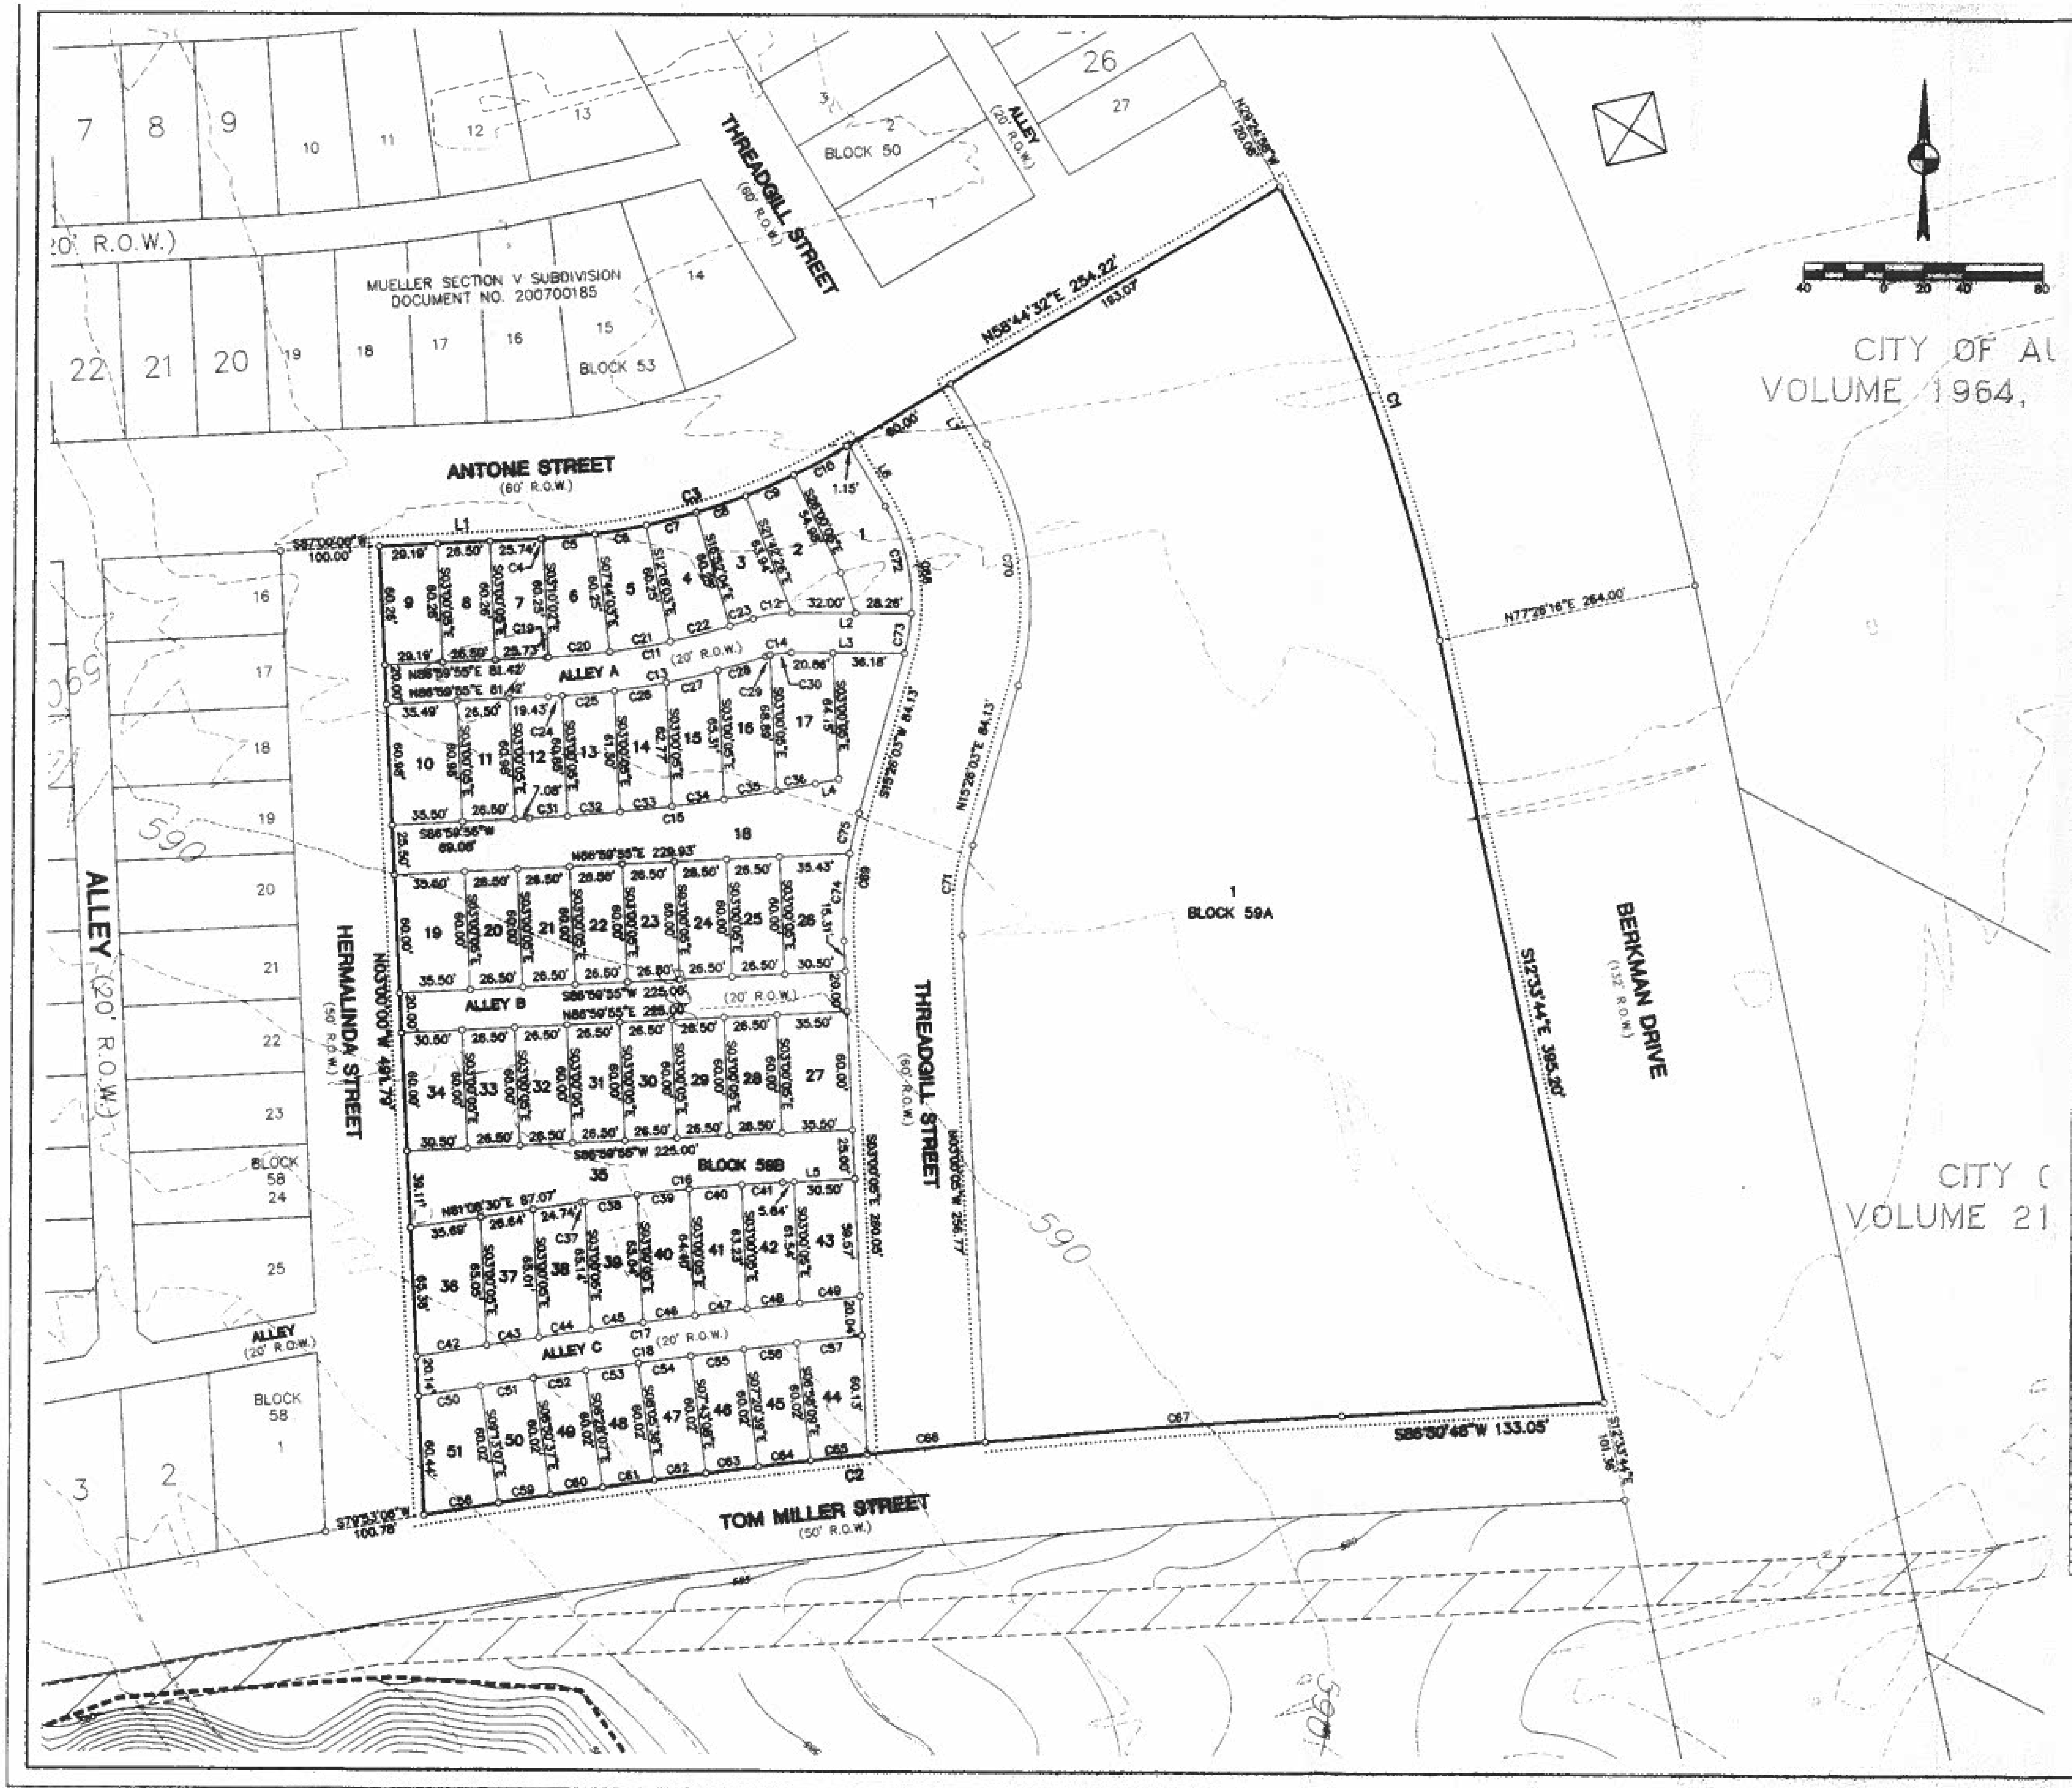

C9

KEY MAP

LEGEND

━━━━	PLAN BOUNDARY
(00)	BLOCK NUMBER
┈┈┈┈	SIDEWALK

LAND USE	LOTS	AREA (AC)
SINGLE FAMILY-YARD HOUSE	49	1.976
OPEN SPACE	2	0.345
RIGHT-OF-WAY	–	0.739
ALLEY	–	0.329
TOTAL		3.389

1. ALL LOTS SINGLE FAMILY UNLESS OTHERWISE SPECIFIED
2. LAND USE TABLE SUBJECT TO CHANGE AT FINAL PLAT.

CURVE TABLE

No.	DELTA	RADIUS	ARC LENGTH	CHORD LENGTH	CHORD BEARING
C1	15°00'44"	934.00	244.72	244.02	S20°04'08"E
C2	6°36'30"	4050.00	466.91	466.65	S83°32'38"W
C3	28°16'28"	330.00	162.75	161.11	N72°52'14"E
C4	0°09'50"	330.00	0.94	0.94	N86°55'05"E
C5	4°34'01"	330.00	26.30	26.30	N84°33'10"E
C6	4°34'01"	330.00	26.30	26.30	N79°59'09"E
C7	4°34'01"	330.00	26.30	26.30	N75°25'08"E
C8	4°34'01"	330.00	26.30	26.30	N70°51'08"E
C9	4°34'01"	330.00	26.30	26.30	N66°17'07"E
C10	5°15'34"	330.00	30.29	30.28	N61°22'19"E
C11	15°56'28"	390.27	108.45	108.32	N79°01'11"E
C12	18°50'28"	60.00	19.73	19.64	S80°46'40"W
C13	15°39'28"	410.27	112.12	111.77	N79°01'11"E
C14	18°50'28"	40.00	13.15	13.09	S80°45'36"W
C15	8°20'44"	1000.00	145.68	145.53	N82°49'33"E
C16	5°52'25"	1000.00	102.47	102.16	S84°04'13"W
C17	3°08'03"	4130.02	225.92	225.89	S81°35'24"W
C18	3°08'56"	4110.02	225.92	225.89	S81°34'34"W
C19	0°09'57"	390.27	1.13	1.13	N86°54'57"E
C20	4°34'00"	390.27	31.11	31.10	N84°32'28"E
C21	4°34'00"	390.27	31.11	31.10	N79°58'58"E
C22	4°34'00"	390.27	31.11	31.10	N75°24'58"E
C23	1°47'30"	390.27	12.20	12.20	N72°14'13"E
C24	0°59'17"	410.27	7.08	7.08	N86°30'17"E
C25	3°42'22"	410.27	26.54	26.53	N84°09'27"E
C26	3°43'11"	410.27	26.68	26.67	N80°26'30"E
C27	3°58'44"	410.27	26.94	26.93	N76°41'51"E
C28	3°28'33"	410.27	24.89	24.88	N73°04'44"E
C29	3°27'57"	40.00	2.42	2.42	S73°04'25"W
C30	15°22'08"	40.00	10.73	10.70	S82°29'38"W
C31	1°06'47"	1000.00	19.42	19.42	N86°26'32"E
C32	1°31'09"	1000.00	26.51	26.51	N85°07'34"E
C33	1°31'18"	1000.00	26.55	26.55	N83°36'22"E
C34	1°31'36"	1000.00	26.60	26.60	N82°05'01"E
C35	1°31'41"	1000.00	26.67	26.67	N80°33'27"E
C36	1°08'25"	1000.00	19.90	19.90	N79°13'24"E
C37	0°06'31"	1000.00	1.90	1.90	S81°11'46"W
C38	1°31'27"	1000.00	26.60	26.60	S82°00'45"W
C39	1°31'18"	1000.00	26.55	26.55	S83°32'06"W
C40	1°31'09"	1000.00	26.52	26.52	S85°03'19"W
C41	1°11'02"	1000.00	20.66	20.66	S86°24'24"W
C42	0°29'44"	4130.02	35.72	35.72	S80°27'14"W
C43	0°22'11"	4130.02	26.64	26.64	S81°03'11"W
C44	0°22'10"	4130.02	26.63	26.63	S81°25'22"W
C45	0°22'09"	4130.02	26.61	26.61	S81°47'31"W
C46	0°22'08"	4130.02	26.59	26.59	S82°09'40"W
C47	0°22'06"	4130.02	26.58	26.58	S82°31'48"W
C48	0°22'07"	4130.02	26.57	26.57	S82°53'55"W
C49	0°25'27"	4130.02	30.58	30.58	S83°17'42"W
C50	0°26'28"	4110.02	31.64	31.64	S80°33'39"W
C51	0°22'30"	4110.02	26.89	26.89	S80°58'08"W
C52	0°22'30"	4110.02	26.89	26.89	S81°20'38"W
C53	0°22'30"	4110.02	26.89	26.89	S81°43'07"W
C54	0°22'30"	4110.02	26.89	26.89	S82°05'37"W
C55	0°22'30"	4110.02	26.89	26.89	S82°28'07"W
C56	0°22'30"	4110.02	26.89	26.89	S82°50'36"W
C57	0°27'32"	4110.02	32.92	32.92	S83°15'37"W
C58	0°32'23"	4050.00	38.16	38.16	S80°30'41"W
C59	0°22'30"	4050.00	26.50	26.50	S80°58'08"W
C60	0°22'30"	4050.00	26.50	26.50	S81°20'38"W
C61	0°22'30"	4050.00	26.50	26.50	S81°43'07"W
C62	0°22'30"	4050.00	26.50	26.50	S82°05'37"W
C63	0°22'30"	4050.00	26.50	26.50	S82°28'07"W
C64	0°22'30"	4050.00	26.50	26.50	S82°50'36"W
C65	0°24'25"	4050.00	28.76	28.76	S83°14'04"W
C66	0°51'00"	4050.00	60.09	60.09	S83°51'46"W
C67	2°33'32"	4050.00	180.88	180.86	S85°34'02"W
C68	46°43'31"	95.00	77.47	75.29	N07°51'42"W
C69	18°26'00"	205.00	65.96	65.68	S06°12'59"W
C70	48°21'21"	155.00	128.31	122.85	N07°39'42"W
C71	18°26'00"	145.00	46.48	46.45	S06°12'59"W
C72	34°23'38"	95.00	57.17	56.27	N14°08'55"W
C73	12°14'34"	95.00	20.29	20.26	N09°16'51"E
C74	12°38'58"	205.00	45.25	44.98	S03°17'36"W
C75	5°50'41"	205.00	20.91	20.90	S12°30'42"W

LINE TABLE

LINE	BEARING	LENGTH
L1	N87°00'00"E	81.43
L2	S89°49'07"E	60.26
L3	S89°49'08"E	57.05
L4	S78°39'11"W	11.91
L5	S86°59'56"W	35.34
L6	S31°18'28"E	35.90
L7	S31°18'28"E	35.90
L8	S03°00'00"E	220.00
L9	N87°00'00"E	20.00
L10	N87°00'00"E	20.00
L11	S87°00'00"W	80.00