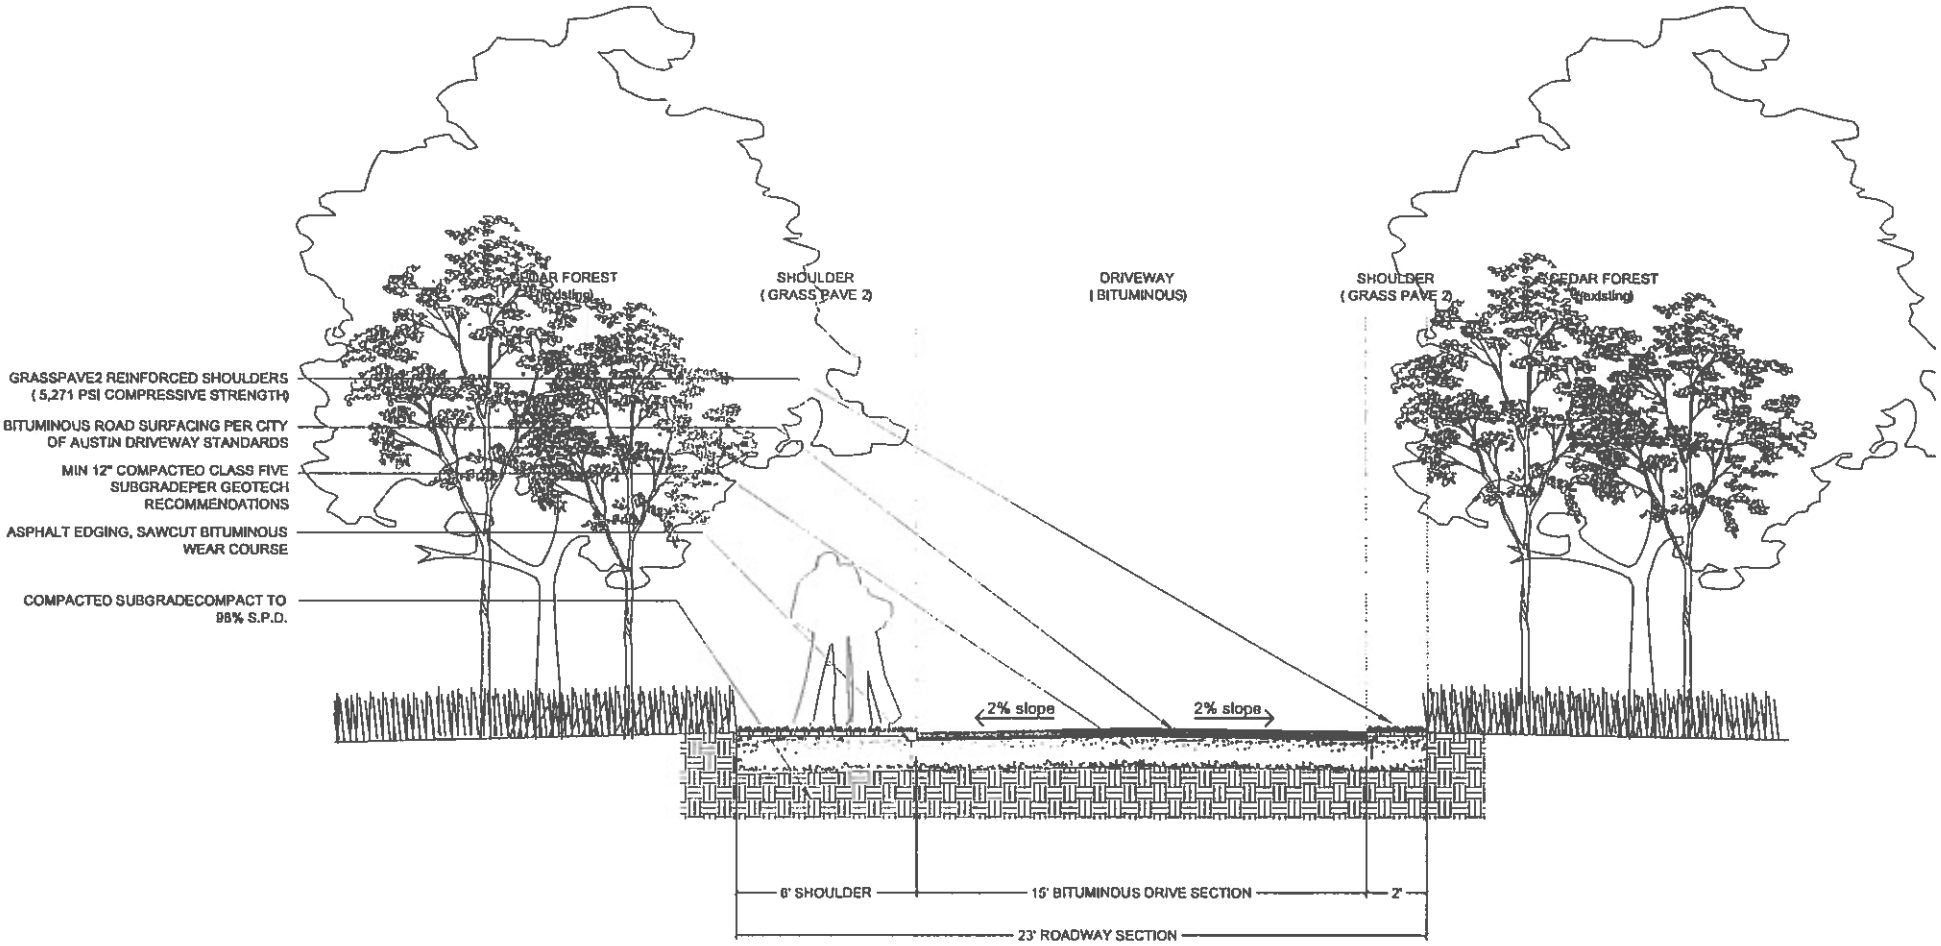

1 BITUMINOUS DRIVEWAY SECTION - TYP.

SCALE: 1/4"=1'-0"

EXHIBIT M DRIVEWAY DETAILS | 1/4" = 1'-0" 03-31-2010