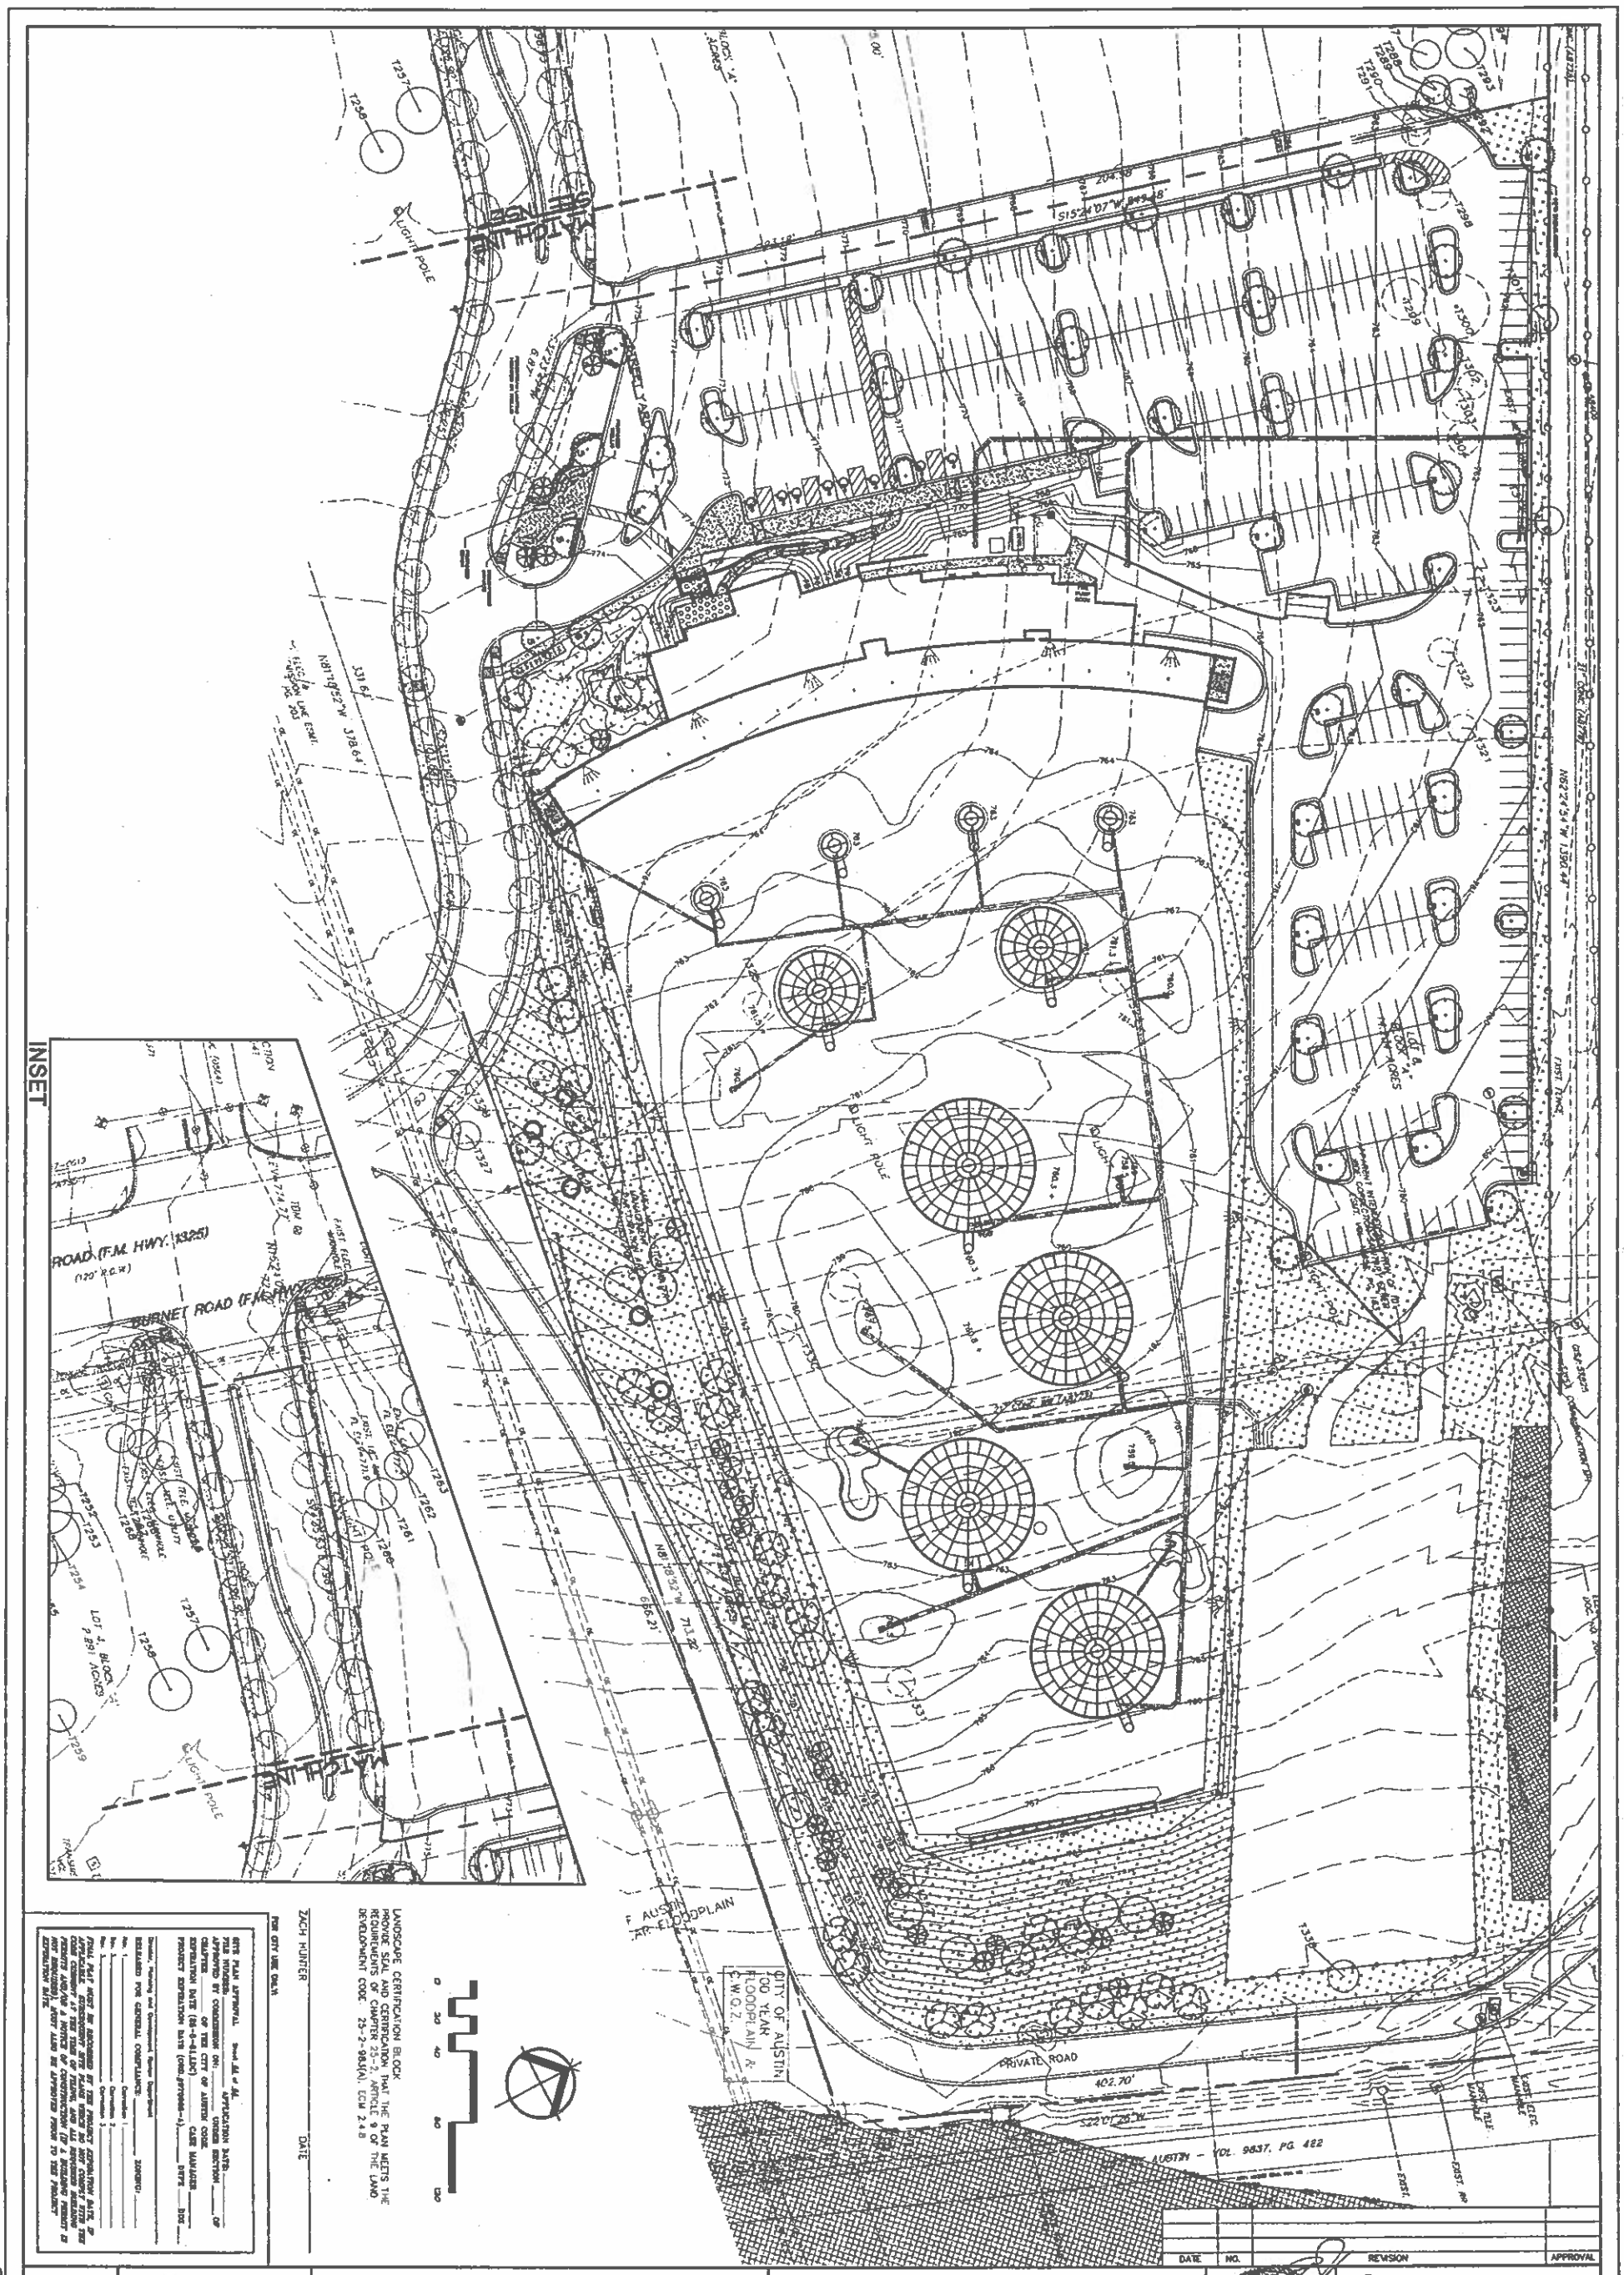

L:\0109777\10001\City Submittal\L01.dwg modified by rclprisco on Apr 30, 12 4:22 PM