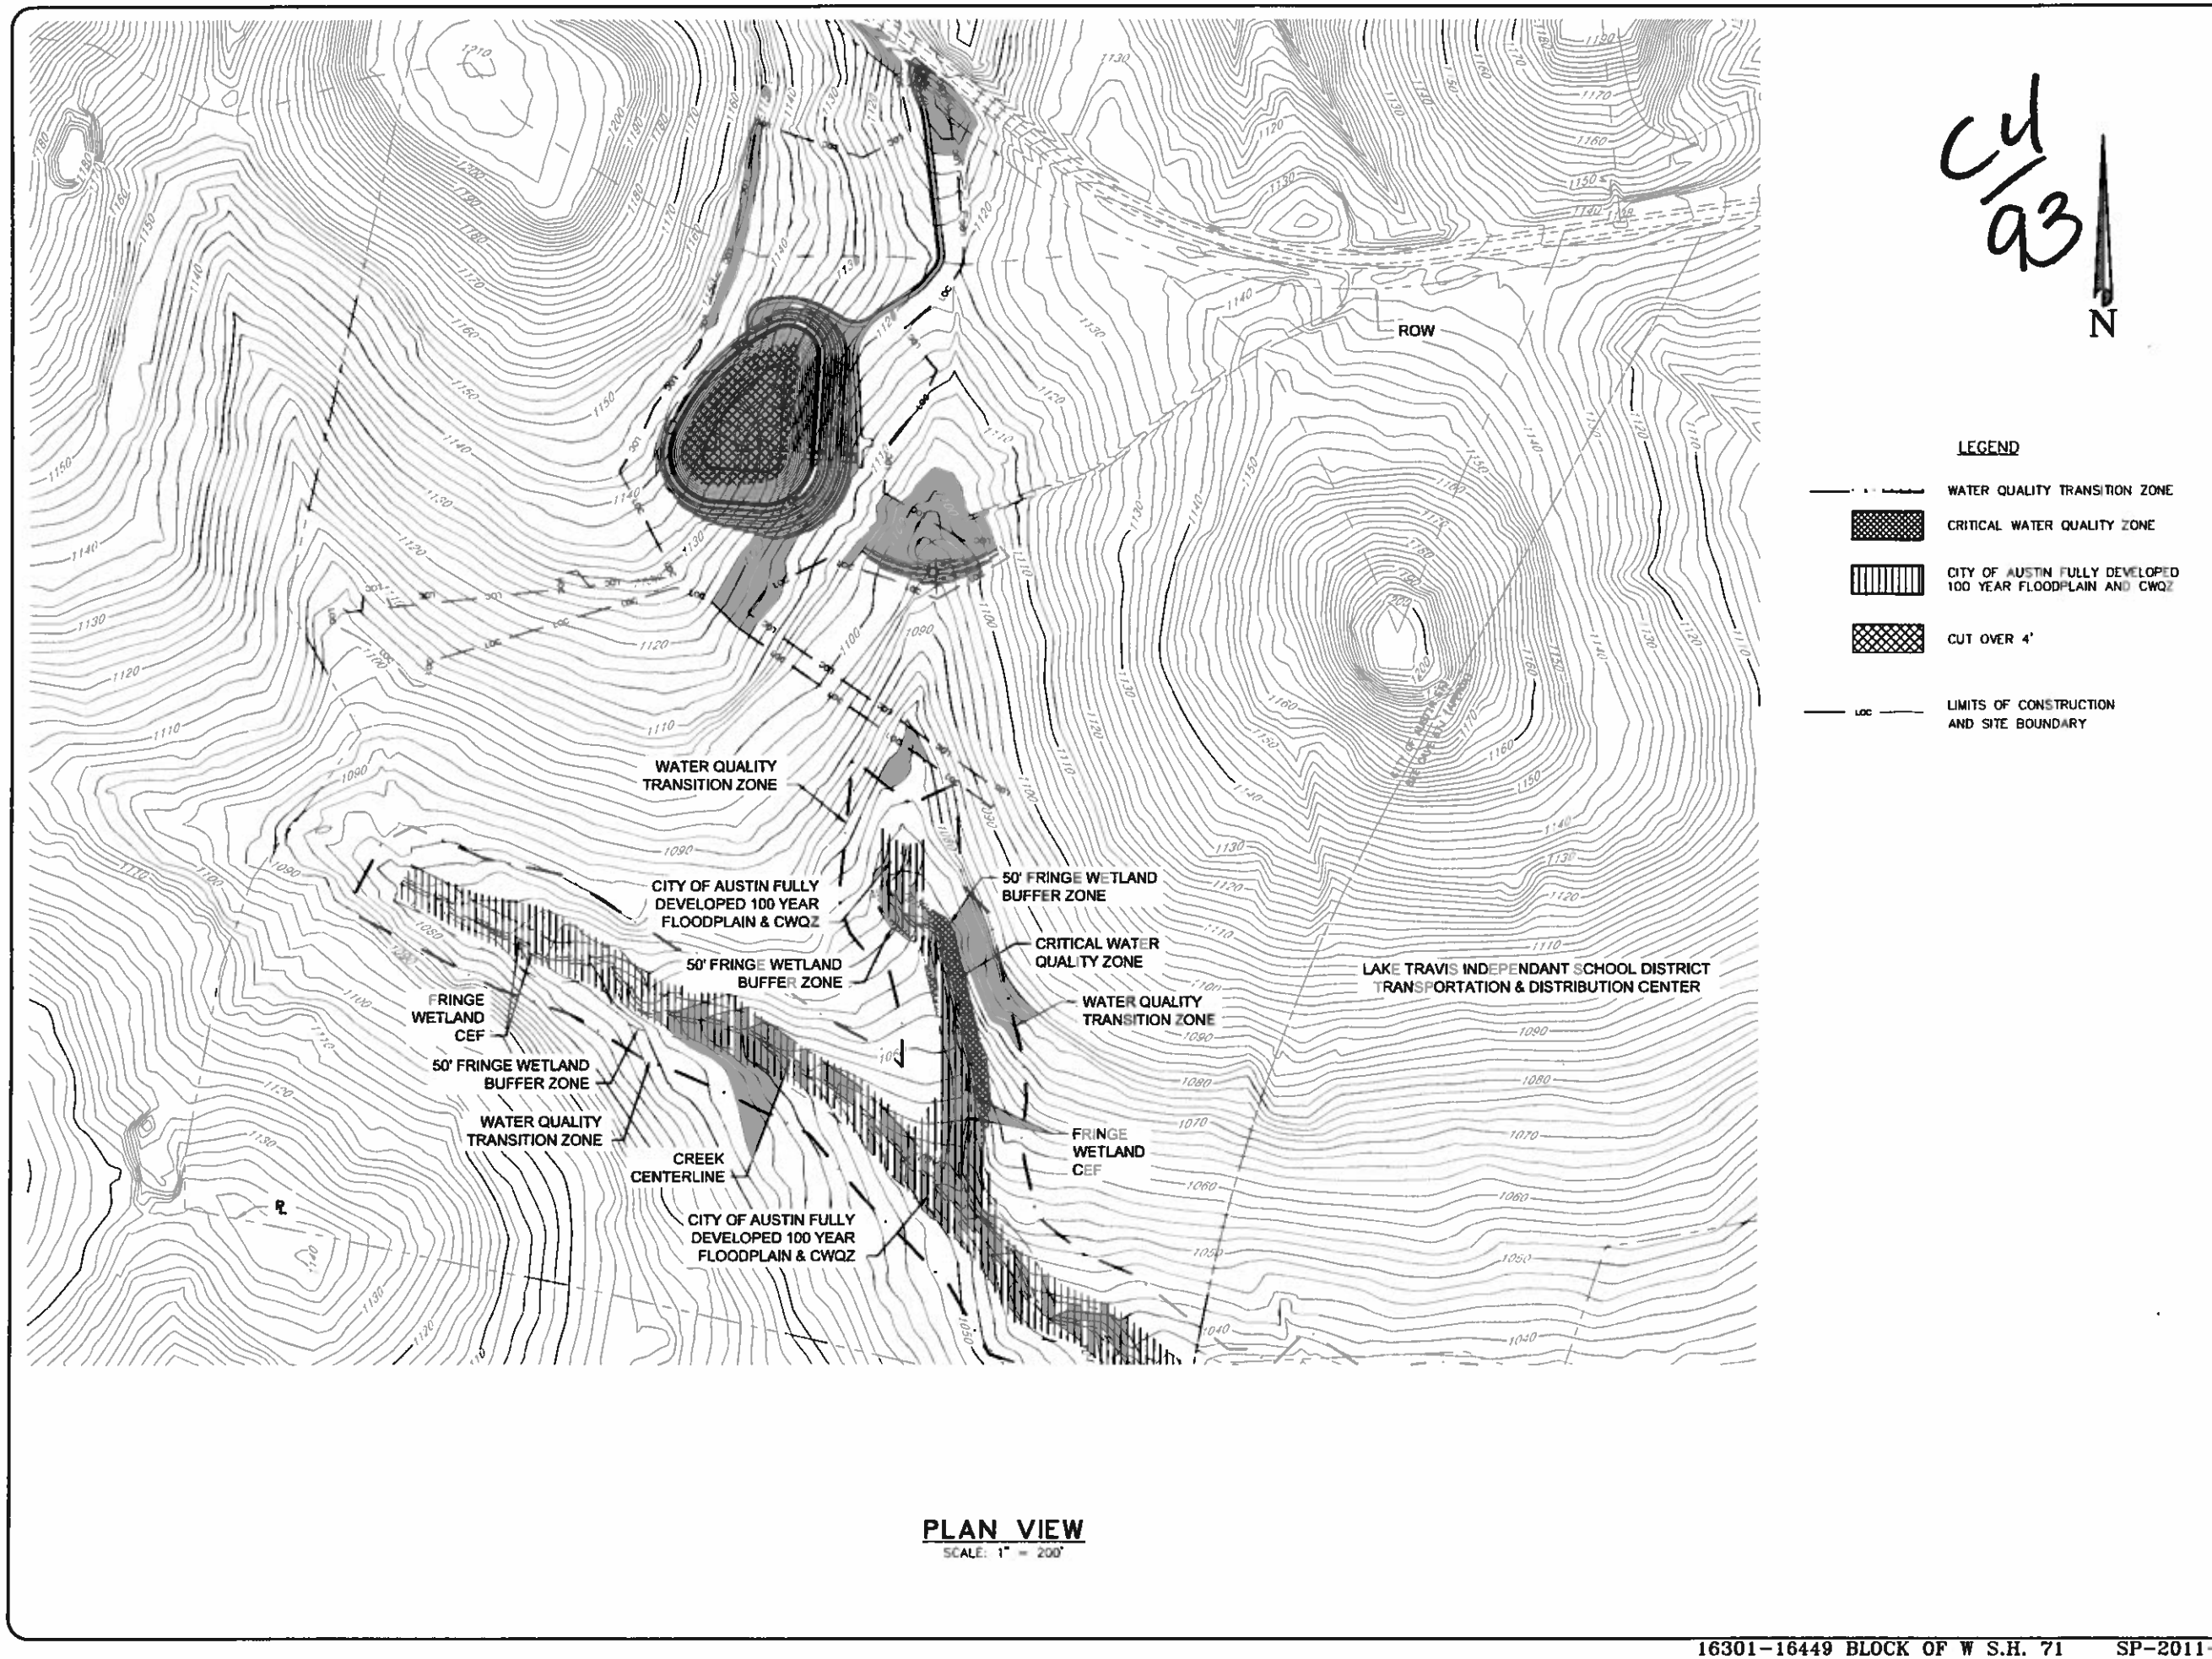

C4/93

PLAN VIEW
SCALE: 1" = 200'

LAZY NINE M.U.D. 1A
TREATED EFFLUENT HOLDING POND

OVERALL PLAN VIEW

Malone/Wheeler, Inc.
Engineering & Development Consultants
7500 Rialto Blvd. Bldg 1, Suite 240
Austin, Texas 78735
Phone: (512) 899-0601 Fax: (512) 899-0655
Firm Registration No. F-786

DESIGN BY: SAM
CHECKED BY: RAM
APPROVED BY: RAM
DATE: 10/25/07

SHEET 1 OF 1

16301-16449 BLOCK OF W S.H. 71 SP-2011-0282D