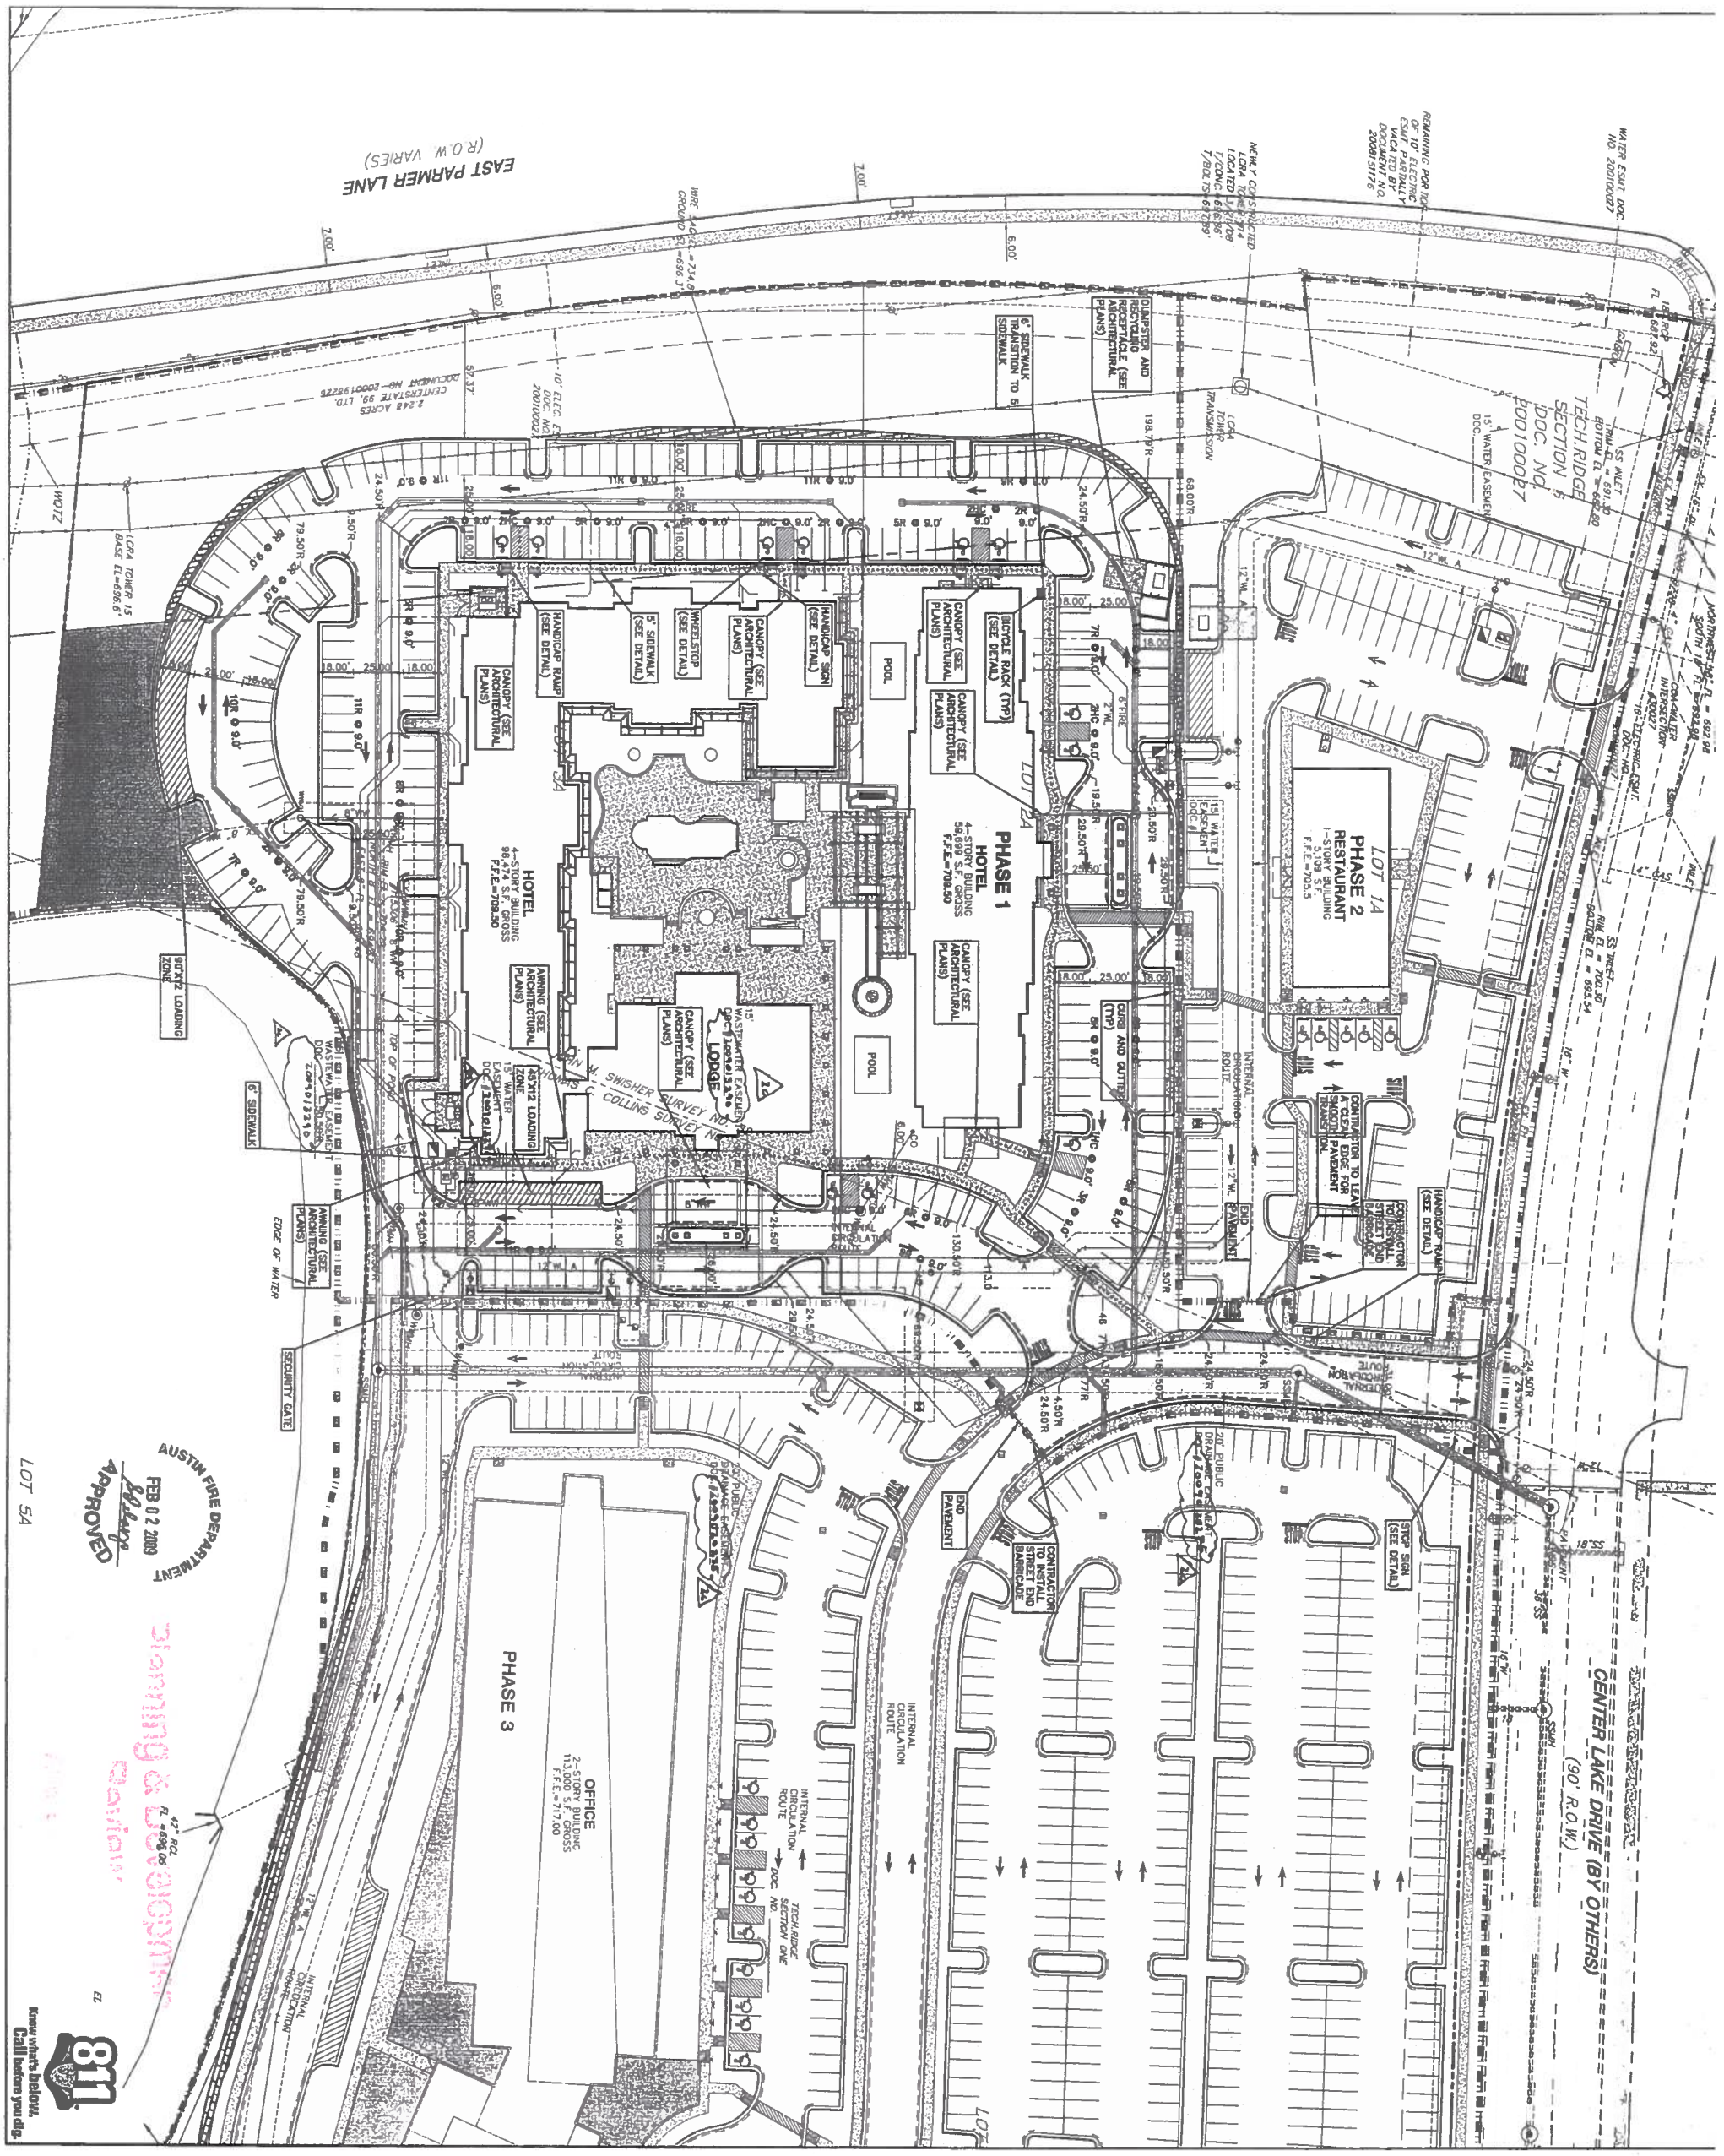
EAST PARMER LANE
(R.O.W. VARIES)
CENTER LAKE DRIVE (BY OTHERS)
(90' R.O.W.)
TECH.RIDGE SECTION 5 DOC. NO. 200100027
PHASE 1
HOTEL
4-STORY BUILDING
59,699 S.F. GROSS
F.F.E.=708.50
PHASE 2
RESTAURANT
1-STORY BUILDING
5,109 S.F.
F.F.E.=705.5
PHASE 3
OFFICE
2-STORY BUILDING
F.F.E.=717.00
LODGE
POOL
LOT 1A
LOT 54
LOT 55
LCRA TOWER 15
BASE EL=696.6'
LCRA TOWER TRANSMISSION
INTERNAL CIRCULATION ROUTE
SECURITY GATE
EDGE OF WATER
TOP OF POOL
6' SIDEWALK
45'X12' LOADING ZONE
HANDICAP RAMP (SEE DETAIL)
5' SIDEWALK (SEE DETAIL)
WHEELSTOP (SEE DETAIL)
CANOPY (SEE ARCHITECTURAL PLANS)
HANDICAP SIGN (SEE DETAIL)
BICYCLE RACK (TYP)
AWNING (SEE ARCHITECTURAL PLANS)
DUMPSTER AND RECYCLING RECEPTACLE (SEE ARCHITECTURAL PLANS)
6' SIDEWALK TRANSITION TO 5' SIDEWALK
CURB AND GUTTER (TYP)
CONTRACTOR TO INSTALL STREET END BARRICADE
STOP SIGN (SEE DETAIL)
END PAVEMENT
CONTRACTOR TO LEAVE A CLEAN EDGE FOR PAVEMENT TRANSITION
SWISHER SURVEY NO. 57
COLLINS SURVEY NO. 58
2.248 ACRES CENTERSTATE 99, LTD. DOCUMENT NO. 2000019226
10' ELEC. ESMT. DOC. NO. 200100027
15' WATER EASEMENT DOC. NO. 200100027
20' PUBLIC DRAINAGE ESMT. DOC. NO. 200100027
REMAINING PORTION OF 10' ELECTRIC ESMT. PARTIALLY RELEASED BY DOCUMENT NO. 200801131176
WATER ESMT. DOC. NO. 200100027
SS MH EL. = 691.62
RIM EL. = 700.30
BOTTOM EL. = 695.54
