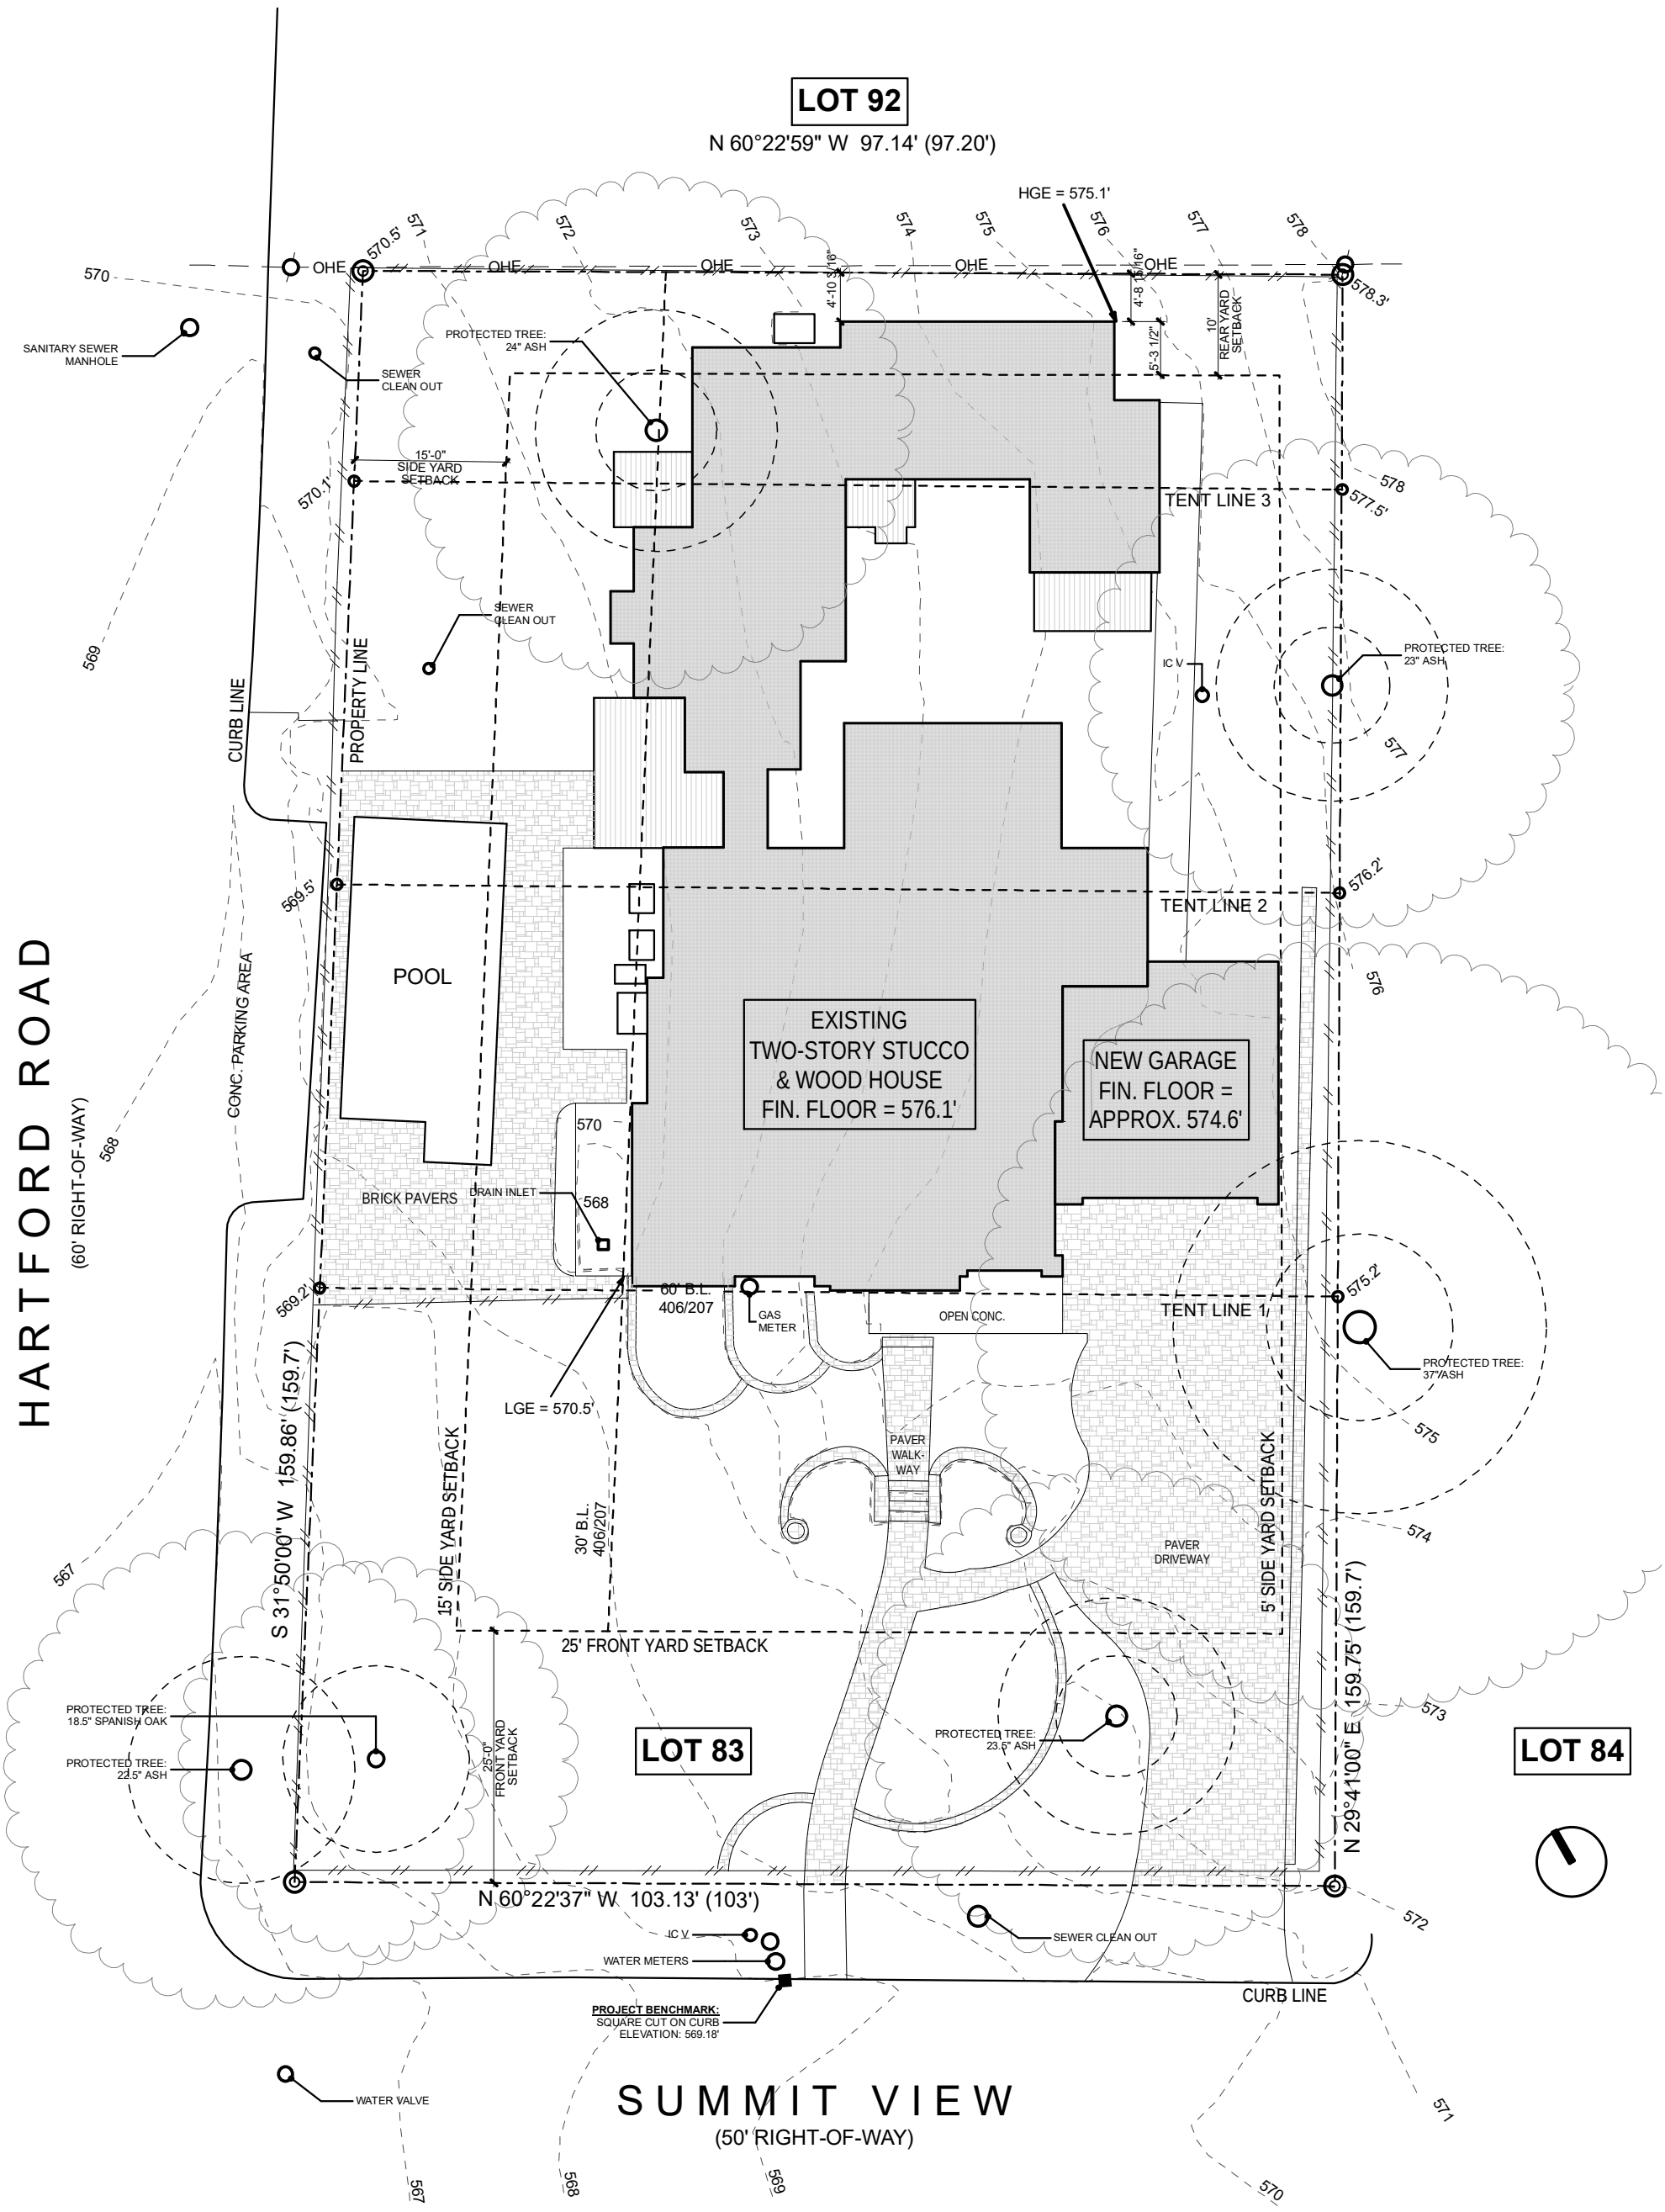

ARBIB HUGHEY DESIGN

PROJECT: 1718 SUMMIT VIEW
VERSION: OPT 2: PARAPHET
SCALE: 1/16" = 1'-0"
MEETING: HLC ADV. BOARD
DATE: Jan 9th, 2017