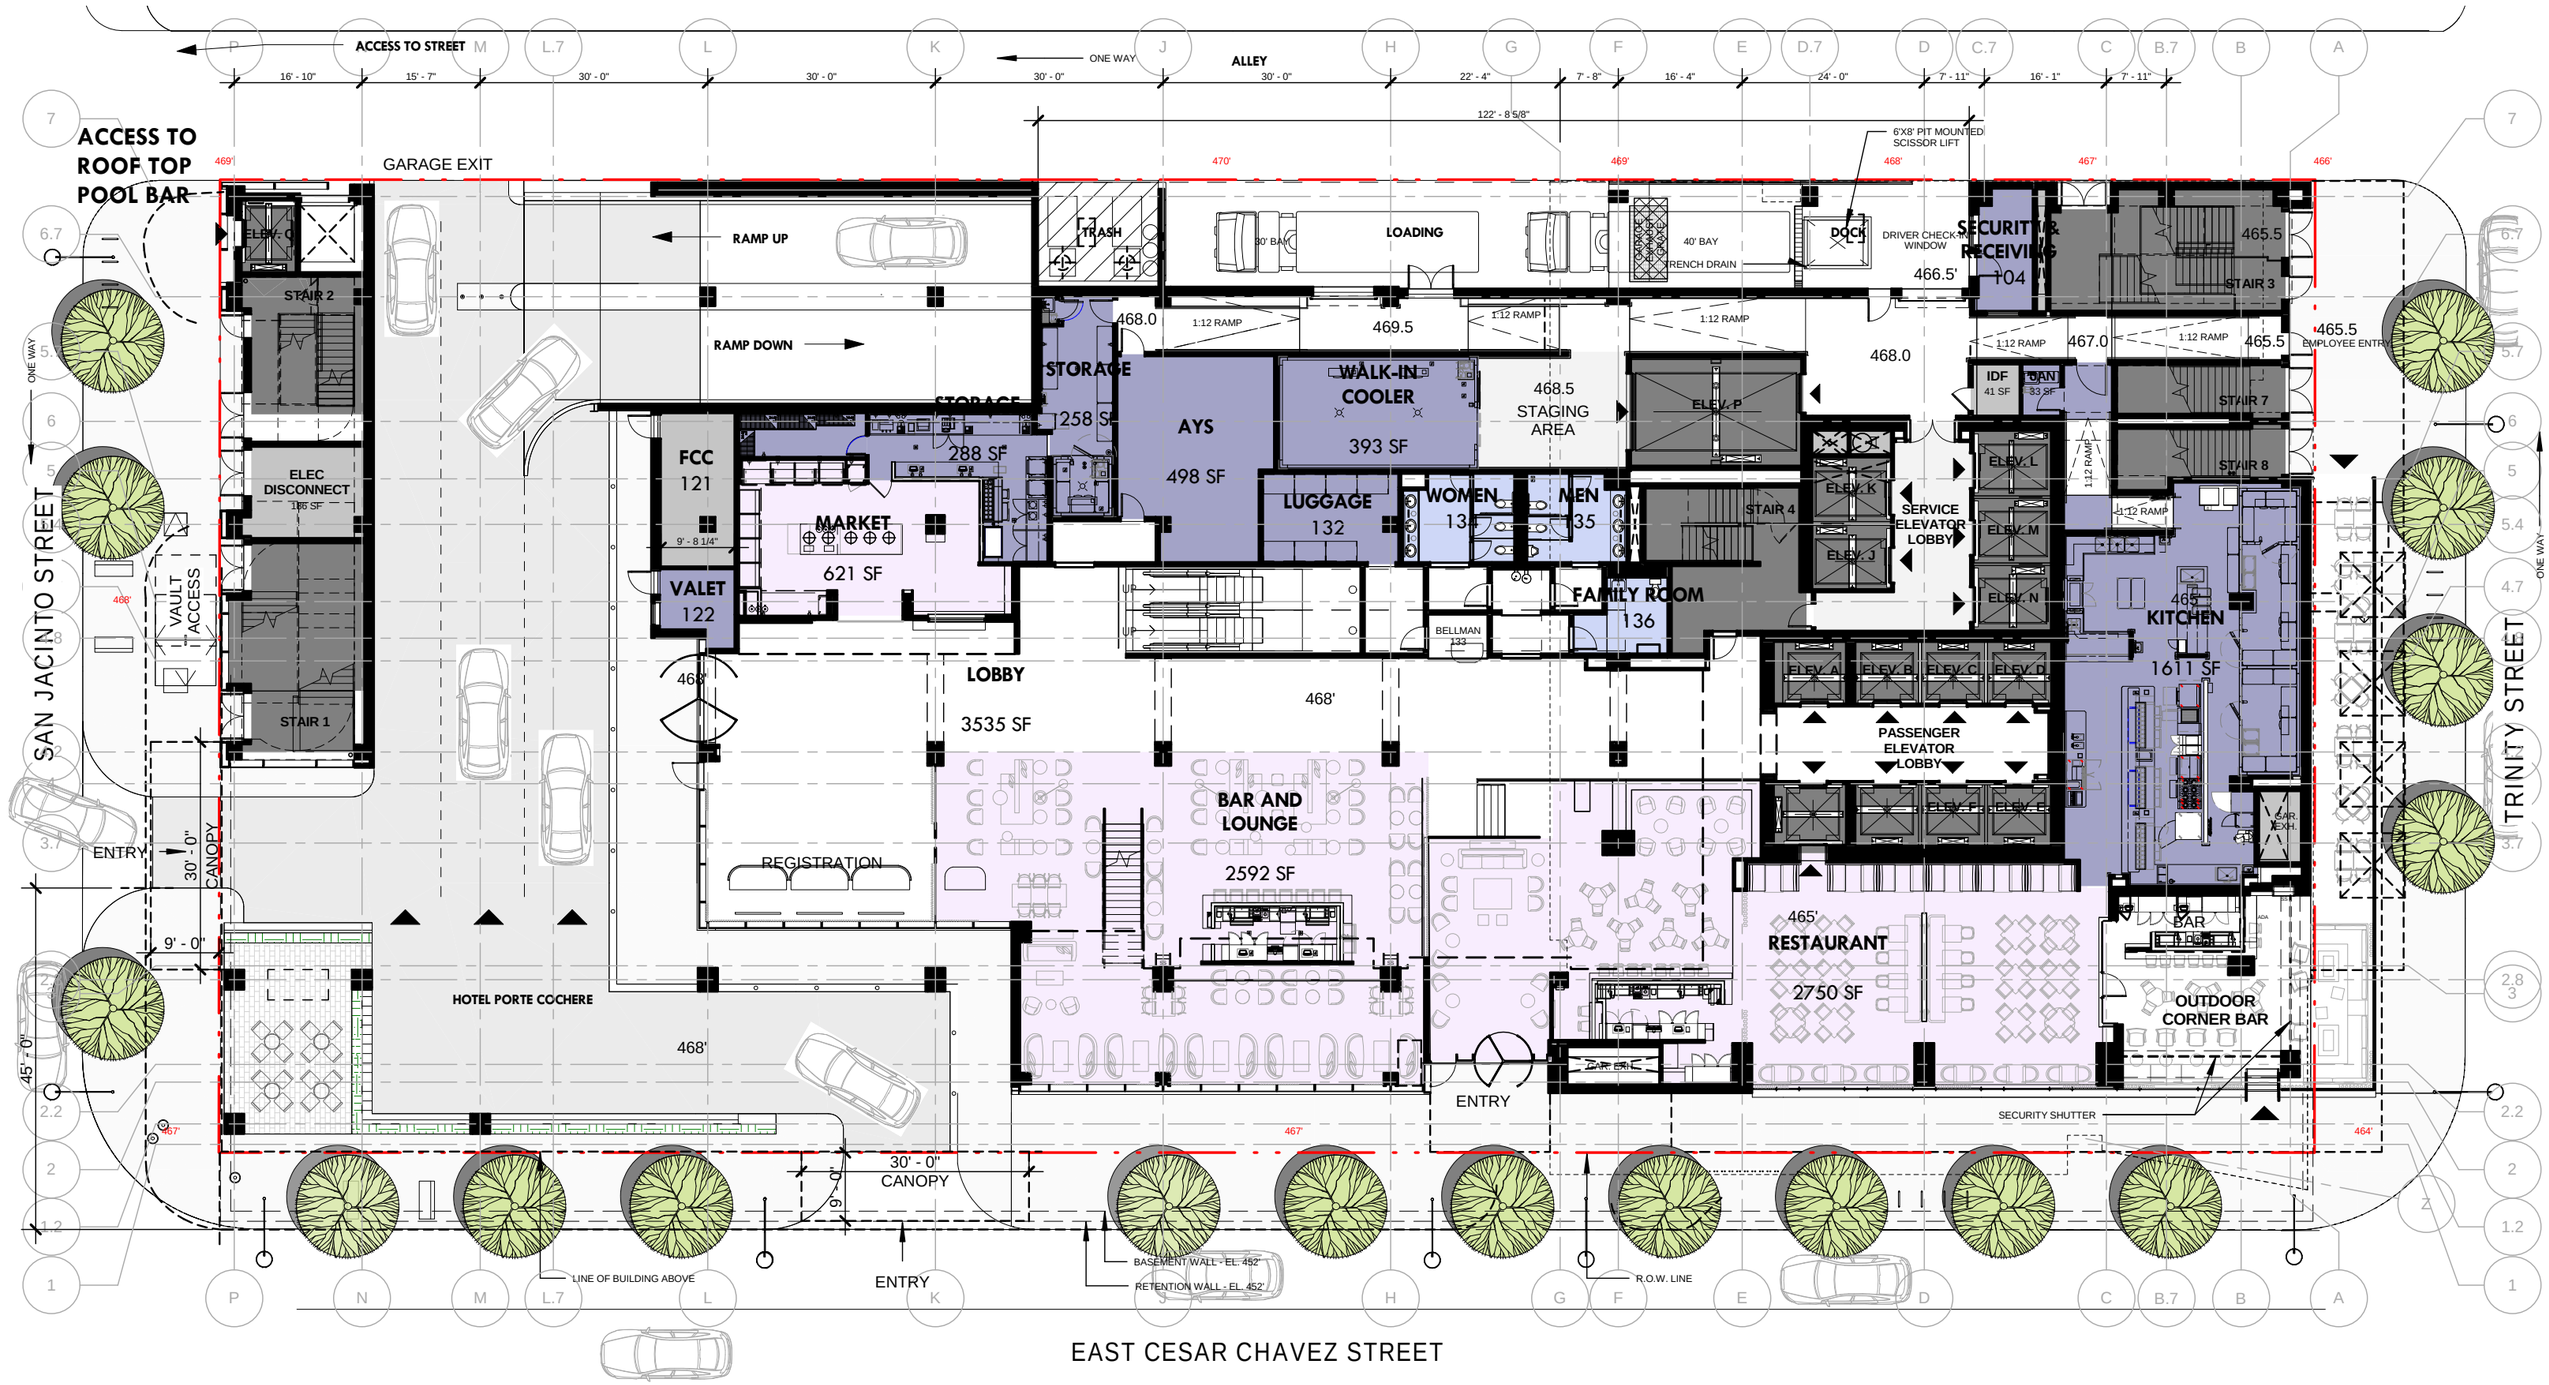

LEVEL 1

GROUND FLOOR PLAN

0 10 20 FT

HKS HOSPITALITY GROUP

05.23.2017
19363.000

MARRIOTT HOTEL
AUSTIN, TEXAS