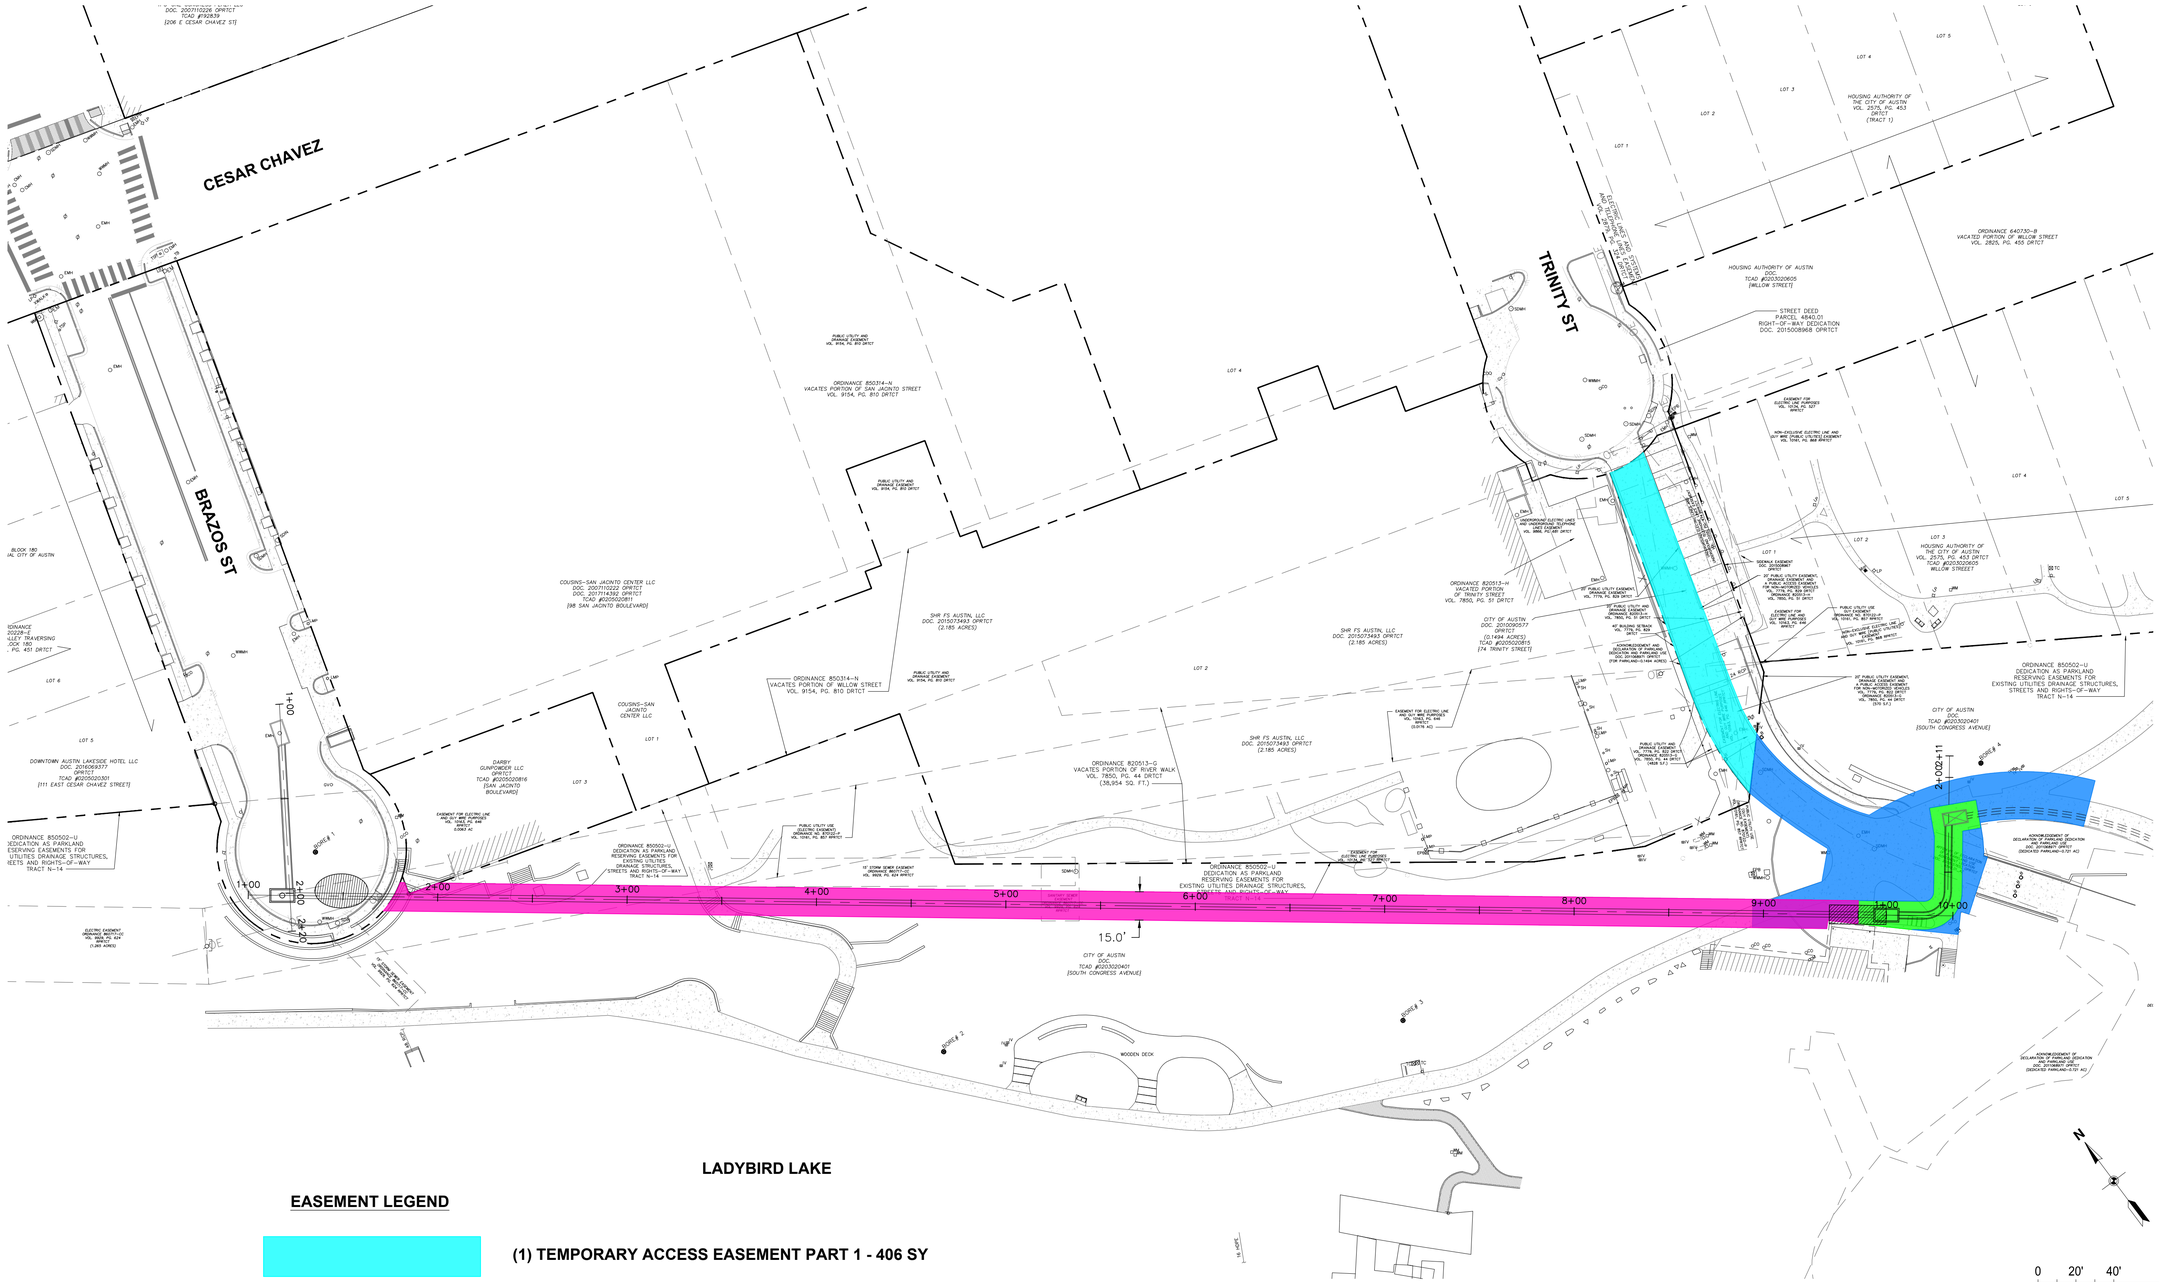

EASEMENT LEGEND

- (1) TEMPORARY ACCESS EASEMENT PART 1 - 406 SY
- (1) TEMPORARY ACCESS EASEMENT PART 2 - 810 SY
- (3) PERMANENT ELECTRIC EASEMENT - 179 SY
- (4) PERMANENT SUBTERRANEAN ELECTRIC EASEMENT - 1277 SY

MAP EXHIBIT B

Jacobs
TBPE Registration #F-2966
2705 Bee Cave Road, Suite 300
Austin, Texas 78746
(512) 314-3100 Fax (512) 314-3135

PARD EASEMENTS	EXHIBIT
BRAZOS ST DUCT BANK CIVIL WORK AUSTIN ENERGY CITY OF AUSTIN	EX-1 (REVISION #2) 03-1-23

PATH: K:\WSA02804 PARD Duct Bank Civil Work\700 CADD\702 Civil\702.4 Exhibits