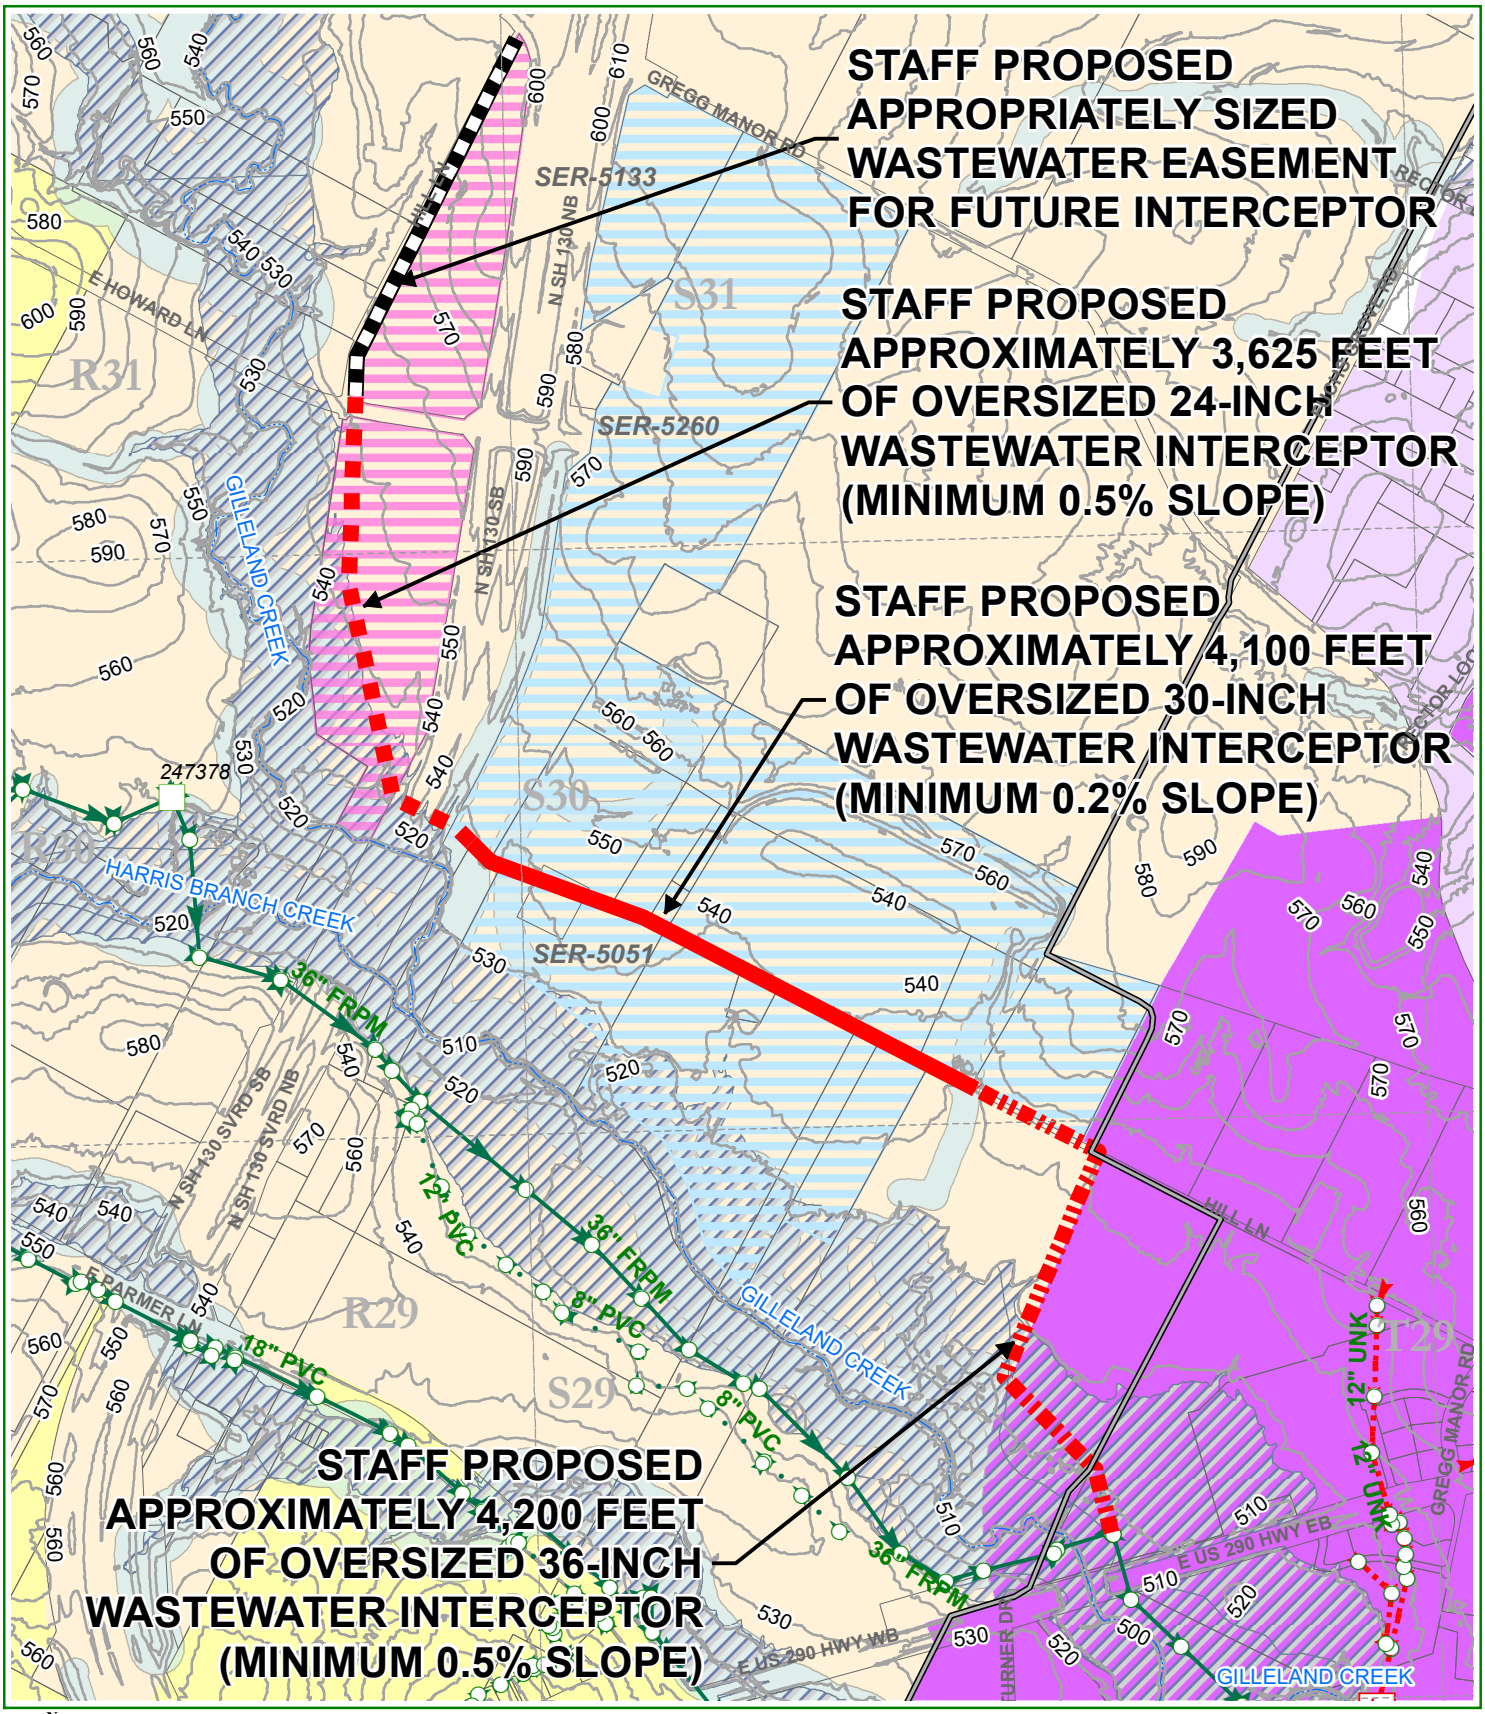

0 700 1,400 2,800 Feet

Subject Tract
Adjacent Projects
100-yr FEMA Floodplain
Critical Water Quality Zone
Full Purpose City Limits
2-Mile ETJ
City of Manor City Limits
City of Manor ETJ

W.W. S.E.R. Name: Howard Lane Industrial West (Revised)

Wastewater SER-5132R Oversized Improvements Map

This product is for informational purposes and may not have been prepared for or be suitable for legal, engineering, or surveying purposes. It does not represent an on-the-ground survey and represents only the approximate relative location of the property boundaries. This product has been produced by the City of Austin for the sole purpose of geographic reference. No warranty is made by the City of Austin regarding specific accuracy or completeness.

Utility Development Services Plotted 2/29/2024