



Plotted By: Corvado, Darlene Date: November 25, 2024 01:35:09pm File Path: K:\SAU_Civil\069275323_Elimination - Loyola Lane WF_Cad\PlanSheets\VC - CEF Mitigation Plan.dwg
This document, together with the concepts and designs presented herein, is an instrument of service, as an instrument of service, is intended only for the specific purpose and client for which it was prepared. Reuse of and improper reliance on this document without written authorization and adaptation by Kimley-Horn and Associates, Inc. shall be without liability to Kimley-Horn and Associates, Inc.

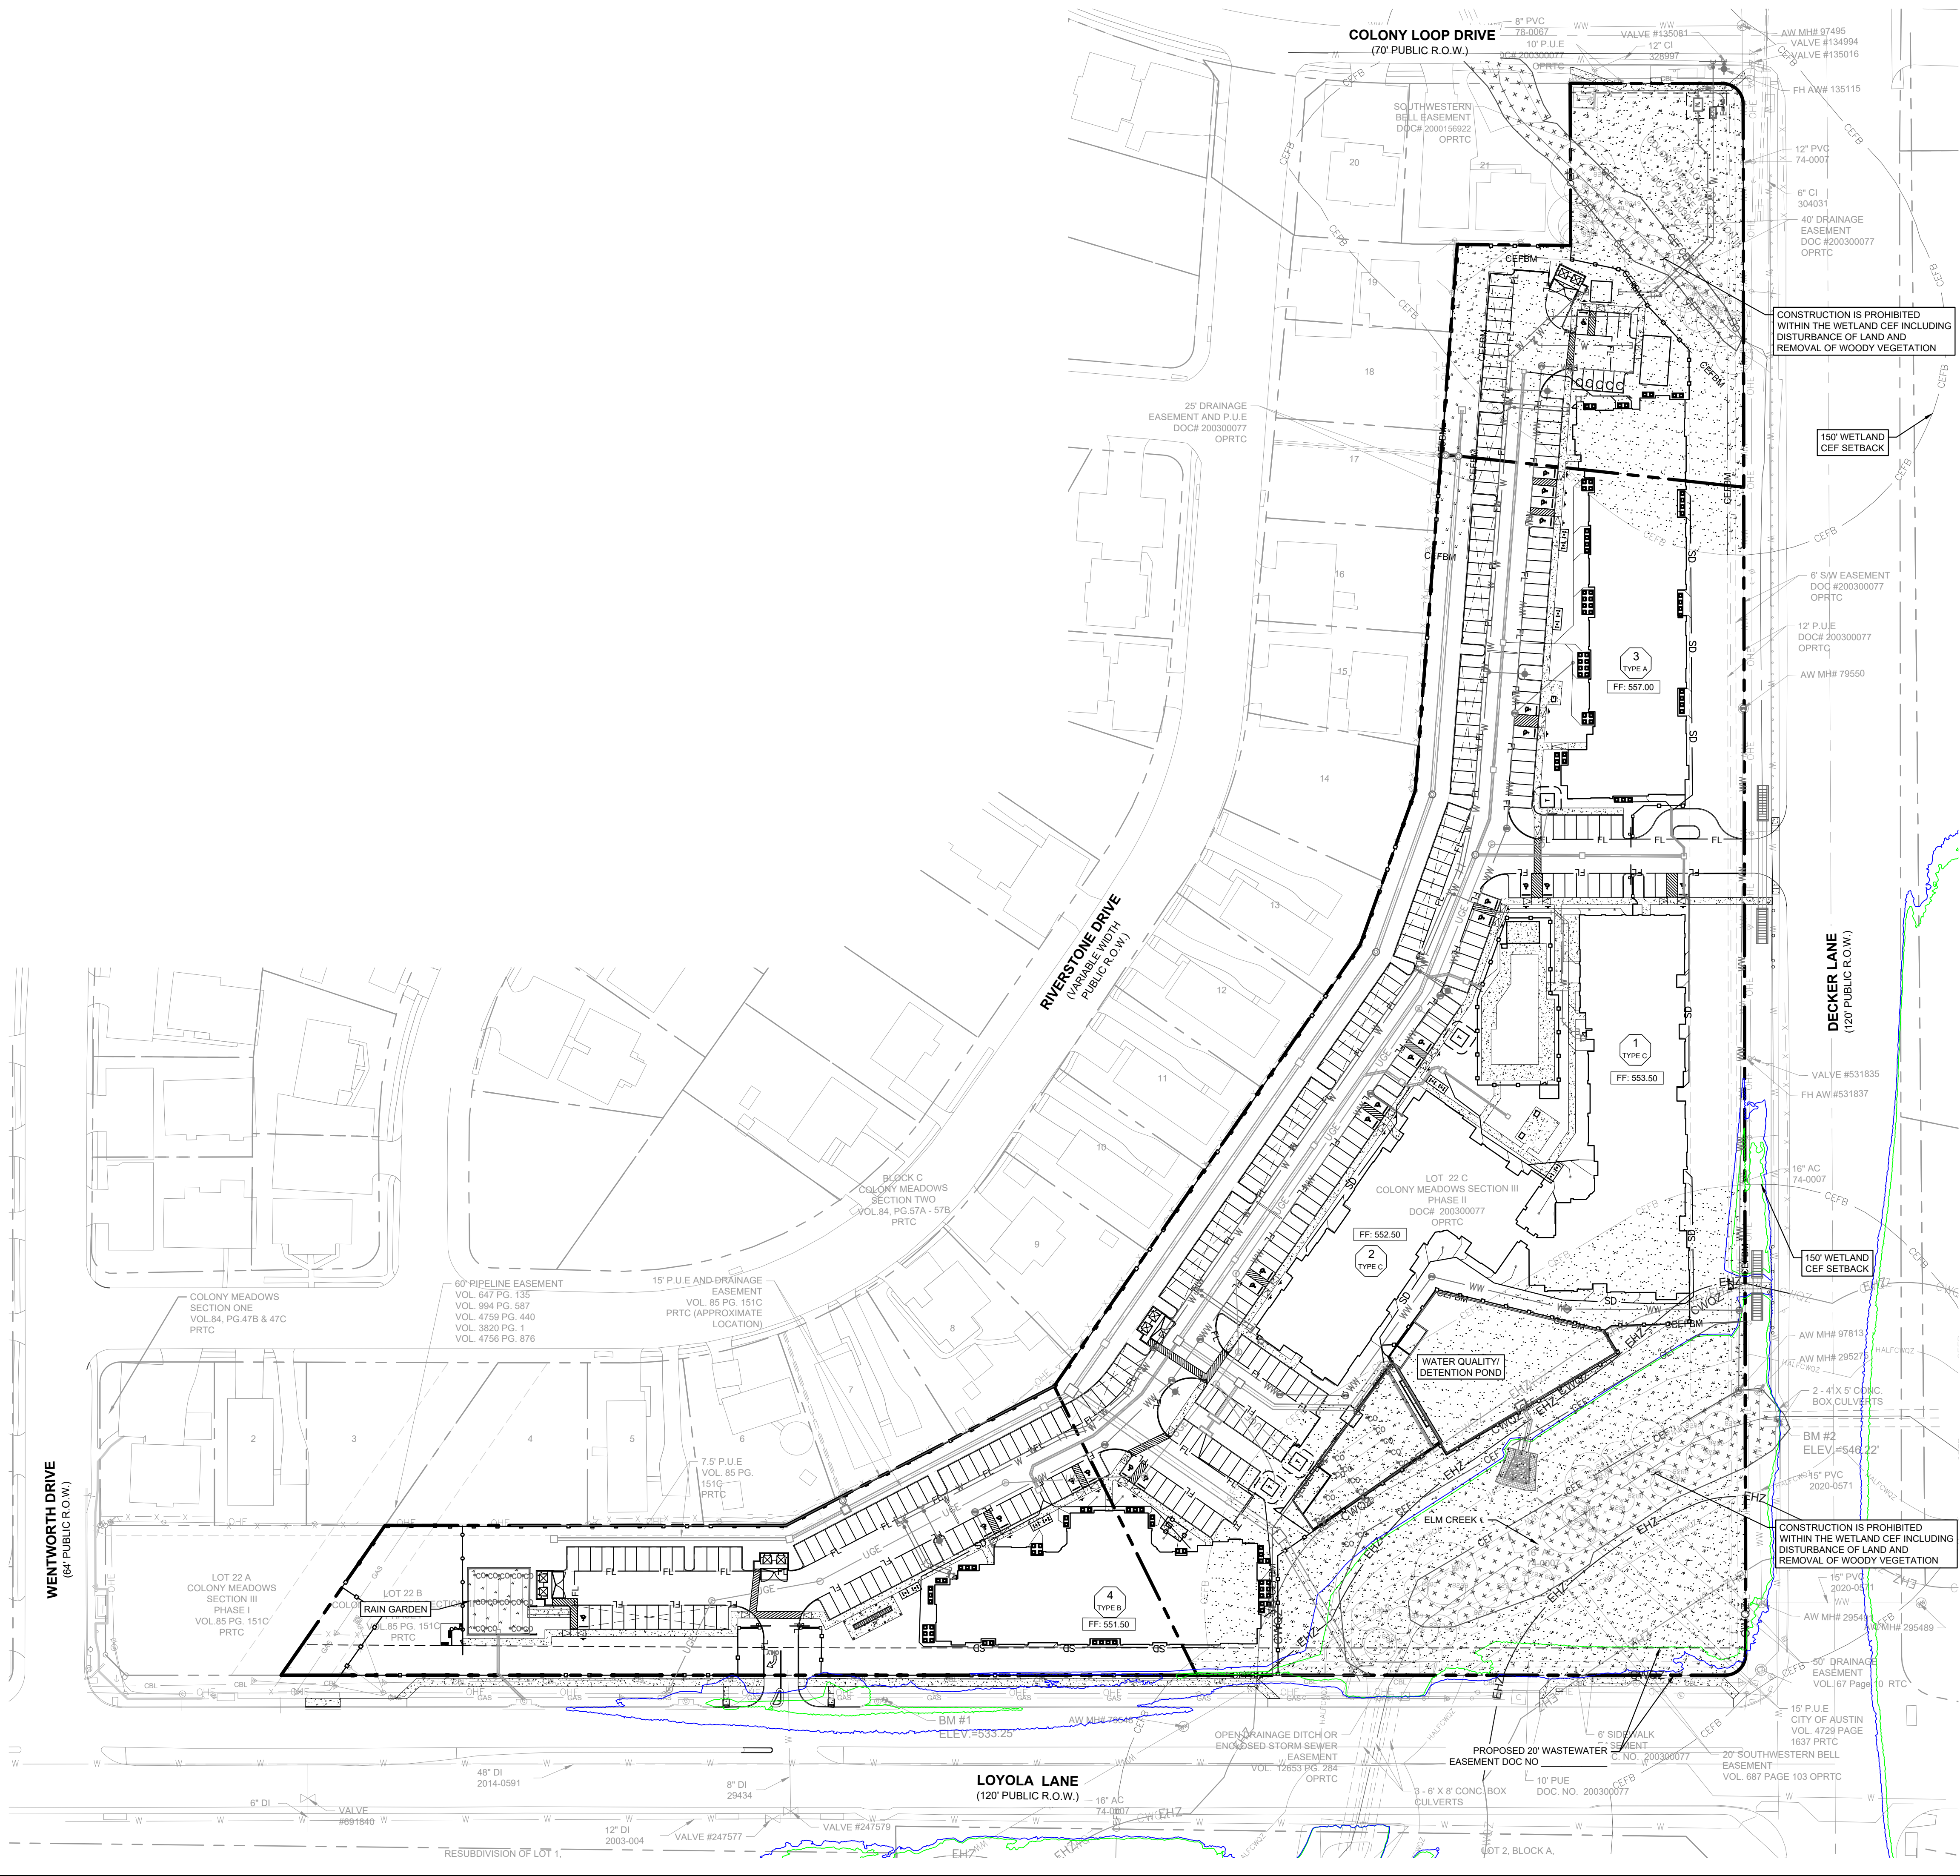



Know what's below.
Call before you dig.

WARNING: CONTRACTOR IS TO
VERIFY PRESENCE AND EXACT
LOCATION OF ALL UTILITIES
PRIOR TO CONSTRUCTION.

 

REFERENCE LANDSCAPE SHEET
NUMBER 73 (LP 1.01) FOR
WETLAND MITIGATION TABLE



PROPERTY LINE



CRITICAL ENVIRONMENTAL FEATURE



CREEK CENTERLINE



EXISTING 150' CEF SETBACK BOUNDARY




MODIFIED CEF SETBACK BOUNDARY



PROPOSED 100 YR COA FULLY DEVELOPED FLOODPLAIN



PROPOSED 25 YR COA FULLY DEVELOPED FLOODPLAIN

 


EXISTING CEF BUFFER AREA



PROPOSED CEF BUFFER REDUCTION AREA



PROPOSED MITIGATION AREA

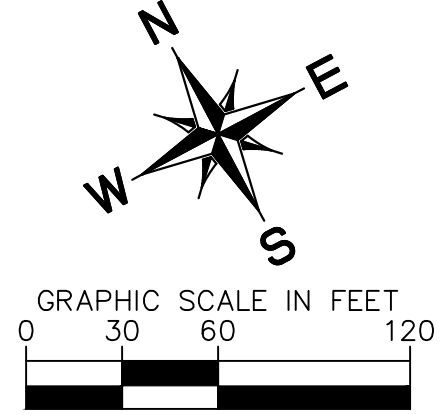

- NOTES:
- TREES AND TOPOGRAPHY BASED UPON SURVEY BY KIMLEY-HORN & ASSOCIATES, ON OCTOBER 10, 2022.
  - ALL ACTIVITIES WITHIN THE CRITICAL ENVIRONMENTAL FEATURES (CEFS) AND ASSOCIATED SETBACKS MUST COMPLY WITH THE CITY OF AUSTIN LAND DEVELOPMENT CODE. THE NATURAL VEGETATIVE COVER MUST BE RETAINED TO THE MAXIMUM EXTENT PRACTICABLE; CONSTRUCTION IS PROHIBITED EXCEPT AS IDENTIFIED IN THIS SITE PLAN; AND WASTEWATER DISPOSAL OR IRRIGATION IS PROHIBITED.
  - CRITICAL ENVIRONMENTAL FEATURES BASED ON ENVIRONMENTAL RESOURCE INVENTORY PREPARED BY TERRACON CONSULTANTS, INC. ON OCTOBER 12, 2023, LAST REVISED JANUARY 5, 2024.
  - PLANTING DETAILS FOR PROPOSED WETLAND MITIGATION AREAS AND WATER QUALITY AND DETENTION PONDS ARE INCLUDED ON LANDSCAPE PLANS: WETLAND MITIGATION PLAN SHEET 73



5301 SOUTHWEST PARKWAY, BUILDING 2, SUITE 100
AUSTIN, TEXAS 78746
PHONE: 512-946-2227
WWW.KIMLEY-HORN.COM
© 2024 KIMLEY-HORN AND ASSOCIATES, INC.
TPE Firm No. 928




11/25/2024

KHA PROJECT	069275323
DATE	AUGUST 2024
SCALE	AS SHOWN
DESIGNED BY	ARL
DRAWN BY	DJC
CHECKED BY	ARL


CEF MITIGATION PLAN

LOYOLA FLATS
6700 DECKER LANE
CITY OF AUSTIN
TRAVIS COUNTY, TEXAS
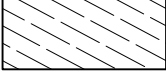
<u>SYMBOL</u>	<u>CODE</u>	<u>QTY</u>	<u>COMMON NAME</u>	
<u>MITIGATION AREA (EASEMENT) (15,793 SF)</u>				
	WM2	74	AGERATINA HAVANENSIS WHITE MISTFLOWER	1 GAL
	AB2	87	CALLICARPA AMERICANA AMERICAN BEAUTYBERRY	1 GAL
	PC2	77	ECHINACEA ANGUSTIFOLIA NARROW-LEAF PURPLE CONEFLOWER	1 GAL
	TC2	78	MALVAVISCUS ARBOREUS VAR. DRUMMONDII TURK'S CAP	1 GAL
<u>NONEROSIVE CONVEYANCE OUTFALL (643 SF)</u>				
	SG	70	PANICUM VIRGATUM SWITCH GRASS	1 GAL
	EG	80	TRIPSACUM DACTYLOIDES EASTERN GAMAGRASS	1 GAL
<u>BIOFILTRATION BASIN (3,103 SF)</u>				
	BS	142	ANDROPOGON GERARDII BIG BLUESTEM	1 GAL
	YU	197	CHASMANTHIUM LATIFOLIUM INLAND SEA-OATS	1 GAL
	HM	80	HELIANTHUS MAXIMILIANI MAXIMILIAN SUNFLOWER	1 GAL
	MW	270	MUHLenbergia LINDHEIMERI LINDHEIMER'S MUHLY	1 GAL
	MM	243	PANICUM VIRGATUM SWITCHGRASS	1 GAL
	TF	179	TRIPSACUM DACTYLOIDES EASTERN GAMA GRASS	1 GAL
<u>DETENTION POND (10,152 SF) REF. TABLE 6</u>				
	SEED	10,152 SF	FACULTATIVE SPECIES GRASS SEED MIX	SEED
<u>MITIGATION AREA (57,227 SF) REF. TABLE 4</u>				
	SEED2	56,284 SF	UPLAND SPECIES GRASS SEED MIX	SEED
<u>MITIGATION AREA (EASEMENT) (15,793 SF) REF. TABLE 4</u>				
	SEED3	13,449 SF	UPLAND SPECIES GRASS SEED MIX	SEED
<u>SEDIMENTATION BASIN (1,361 SF)</u>				
	HM2	52	HELIANTHUS MAXIMILIANI MAXIMILIAN SUNFLOWER	1 GAL
	MW2	141	MUHLenbergia LINDHEIMERI LINDHEIMER'S MUHLY	1 GAL
	TF2	82	TRIPSACUM DACTYLOIDES EASTERN GAMA GRASS	1 GAL

1. IF A SPECIES IS NOT COMMERCIALY AVAILABLE AT CONSTRUCTION, SPECIES SUBSTITUTIONS MAY BE ALLOWED PENDING APPROVAL BY THE WETLAND BIOLOGIST REVIEWER THROUGH A SITE PLAN CORRECTION.
2. REFERENCE TABLE 6 FOR DETENTION POND PLANTINGS.
3. REFERENCE TABLE 4 FOR THE MITIGATION AREA AND MITIGATION AREA (EASEMENTS) PLANTINGS.
4. ALL ACTIVITIES WITHIN THE CEF AND CEF BUFFER MUST COMPLY WITH THE CITY OF AUSTIN CODE AND CRITERIA. THE NATURAL VEGETATIVE COVER MUST BE RETAINED TO THE MAXIMUM EXTENT PRACTICABLE; CONSTRUCTION IS PROHIBITED; AND WASTEWATER DISPOSAL OR IRRIGATION IS PROHIBITED.
5. CONSTRUCTION IS PROHIBITED WITHIN THE WETLAND CEF INCLUDING DISTURBANCE OF LAND AND REMOVAL OF WOODY VEGETATION.

1. IF A SPECIES IS NOT COMMERCIALY AVAILABLE AT CONSTRUCTION, SPECIES SUBSTITUTIONS MAY BE ALLOWED PENDING APPROVAL BY THE WETLAND BIOLOGIST REVIEWER THROUGH A SITE PLAN CORRECTION.

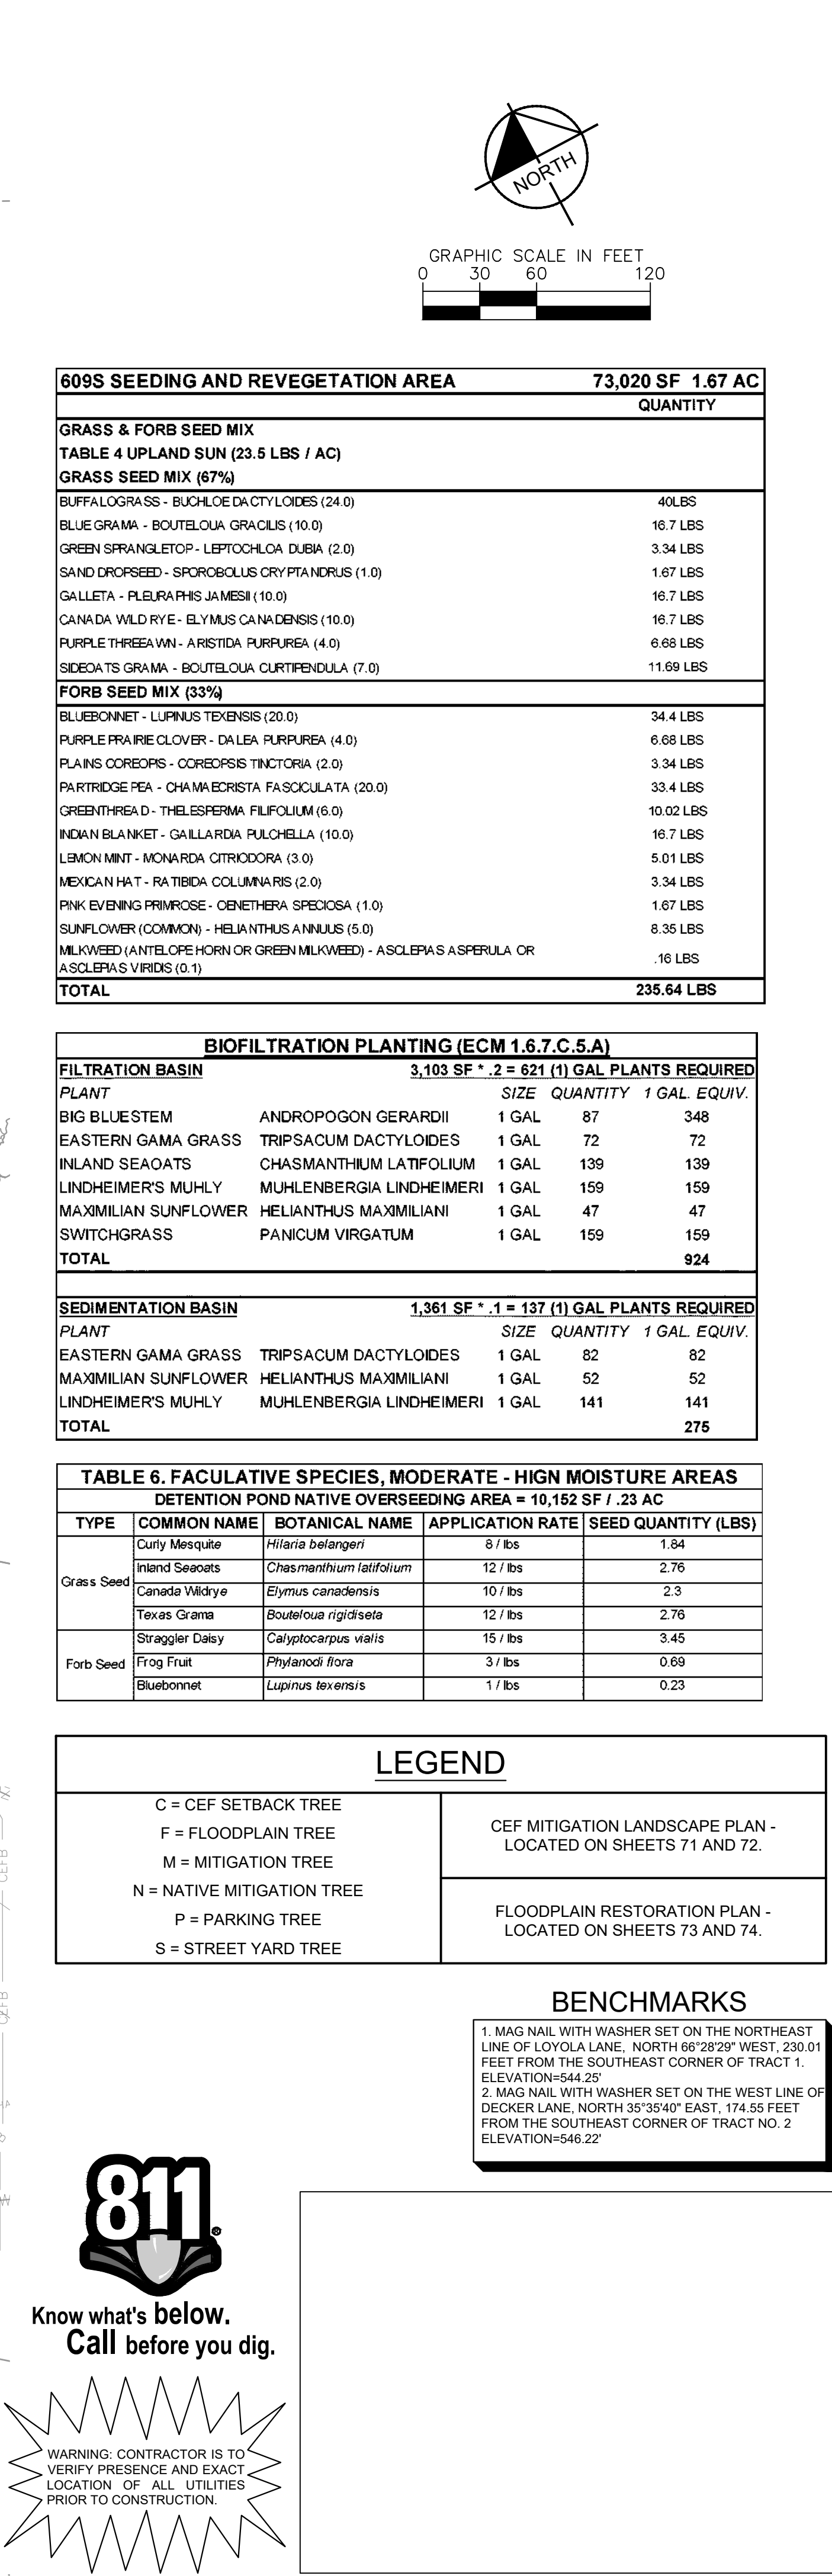

1001 SOUTHWEST PKWY, SUITE 100, BUILDING 2, AUSTIN, TX
 78703-4112 • HORN.COM
 WWW.KIMLEY-HORN.COM
 ©2024 KIMLEY-HORN AND ASSOCIATES, INC.

KHA PROJECT 069275323	DATE NOVEMBER 202	SCALE: AS SHOWN	DESIGNED BY: HGO	DRAWN BY: HGO	CHECKED BY: MK

INVESTIGATION
SCAPE
LAN

CEP N	LAN

1. MAG NAIL WITH WASHER SET ON THE NORTHEAST LINE OF LOYOLA LANE, NORTH 66°28'29" WEST, 230.01 FEET FROM THE SOUTHEAST CORNER OF TRACT 1. ELEVATION=544.25'

2. MAG NAIL WITH WASHER SET ON THE WEST LINE OF DECKER LANE, NORTH 35°35'40" EAST, 174.55 FEET FROM THE SOUTHEAST CORNER OF TRACT NO. 2 ELEVATION=546.22'

Know what's **below**.
Call before you dig.




WARNING: CONTRACTOR IS TO
VERIFY PRESENCE AND EXACT
LOCATION OF ALL UTILITIES
PRIOR TO CONSTRUCTION.

TYPE	COMMON NAME	BOTANICAL NAME	APPLICATION RATE	SEED QUAN (LBS)
Grass Seed	Buffalograss	<i>Buchloe dactyloides</i>	24.0 (27.0)	0.72
	Blue Grama	<i>Bouteloua gracilis</i>	10.0 (11.2)	0.3
	Green Sprangletop	<i>Sporobolus dubia</i>	2.0 (2.2)	0.06
	Sand Dropseed	<i>Sporobolus cryptandrus</i>	1.0 (1.1)	0.03
	Galletta	<i>Pleuraphis jameasi</i>	10.0 (11.2)	0.3
	Canada Wild Rye	<i>Elymus canadensis</i>	10.0 (11.2)	0.3
	Purple Threeawn	<i>Aristida purpurea</i>	4.0 (4.5)	0.12
	Sideoats Grama	<i>Bouteloua curtipendula</i>	7.0 (7.8)	0.21
	Bluebonnet	<i>Lupinus texensis</i>	20.0 (22.4)	0.6
	Purple Prairie Clover	<i>Dalea purpurea</i>	4.0 (4.5)	0.12
Forb Seed	Reins Coreopsis	<i>Coreopsis tinctoria</i>	2.0 (2.2)	0.06
	Partridge Pea	<i>Chamaecrista fasciculata</i>	20.0 (22.4)	0.6
	Greenthread	<i>Thelopsis filiform</i>	6.0 (6.7)	0.18
	Indian Blanket	<i>Gaillardia pulchella</i>	10.0 (11.2)	0.3
	Lemon Mint	<i>Monarda citrodora</i>	3.0 (3.4)	0.09
	Mexican Hat	<i>Ratibida columnaris</i>	2.0 (2.2)	0.06
	Pink Evening Primrose	<i>Oenothera speciosa</i>	1.0 (1.1)	0.03
	Sunflower (Common)	<i>Helianthus annuus</i>	5.0 (5.6)	0.15
	Milkweed (Antelope Horn or Green milkweed)	<i>Asclepias asperula</i> or <i>Asclepias viridis</i>	0.1 (0.04)	0.003

1. IF A SPECIES IS NOT COMMERCIALY AVAILABLE AT CONSTRUCTION, SPECIES SUBSTITUTIONS MAY BE ALLOWED PENDING APPROVAL BY THE WETLAND BIOLOGIST REVIEWER THROUGH A SITE PLAN CORRECTION.

FLOODPLAIN RESTORATION NOTES

1. TREE SEEDLINGS SHALL BE PLANTED BETWEEN NOVEMBER AND FEBRUARY.
2. SEED MIX SHALL BE APPLIED AS A HYDROMULCH OR WITH A BIODEGRADABLE BLANKET. PROVIDE PRODUCT DATA TO LANDSCAPE ARCHITECT FOR REVIEW.
3. TEMPORARY IRRIGATION SHALL BE REQUIRED FOR A ONE YEAR ESTABLISHMENT PERIOD. CONTRACTOR TO BE RESPONSIBLE FOR REMOVAL OF IRRIGATION PIPING AND EQUIPMENT AFTER THE ESTABLISHMENT PERIOD.
4. SAFETY FENCING SHALL BE REQUIRED AROUND THE AREA UNTIL THE END OF THE ESTABLISHMENT PERIOD. CONTRACTOR TO REVIEW AND REPAIR SAFETY FENCING ON AN AS-NEEDED BASIS UNTIL THE END OF THE ESTABLISHMENT PERIOD.
5. IF THE CONTRACTOR IS NOT ABLE TO FIND APPROPRIATE TREE SPECIES, CONTACT LANDSCAPE ARCHITECT FOR A FULL PLANT LIST OF ACCEPTABLE OPTIONS. THE LIST OF ACCEPTABLE OPTIONS MUST BE APPROVED BY THE CITY OF AUSTIN ERM/FLOODPLAIN MODIFICATION) REVIEWER PRIOR TO SUBSTITUTION.
6. INVASIVE SPECIES MANAGEMENT:
  - 6.1. CONTRACTOR SHALL MANAGE INVASIVE SPECIES ON SITE FOR A PERIOD OF ONE YEAR. SPECIES SHALL BE MANAGED ON A MONTHLY BASIS, AND REPORTS OF MANAGEMENT ACTIVITIES SHALL BE PROVIDED TO THE OWNER AND LANDSCAPE ARCHITECT WITHIN 5 WORKING DAYS OF MANAGEMENT ACTIVITIES.
  - 6.2. WHEREVER POSSIBLE, INVASIVE SPECIES SHALL BE MANAGED BY MECHANICAL MEANS (HAND-PULLING). WHEN CHEMICAL MEANS ARE DEEMED TO BE REQUIRED, THE CONTRACTOR SHALL USE A PRODUCT RATED FOR AQUATIC AREAS, AND SHALL NOT WORK WITHIN 48 HOURS OF AN ANTICIPATED RAIN EVENT OR WHEN WIND SPEEDS ARE 60 MPH OR GREATER PER HOUR.
  - 6.3. INVASIVE SPECIES TO BE MANAGED INCLUDE: LIGUSTRUM SP., ARUNDO DONAX, MELIA AZEDARACH, ALANTHUS ALTISSIMA, BROUSSONETIA PAPAYERA, TRIADICA SEBIFERA, SORGHUM HALEPENSE
  - 6.4. MORE INFORMATION CAN BE FOUND AT: <https://www.texasinvasives.org/>

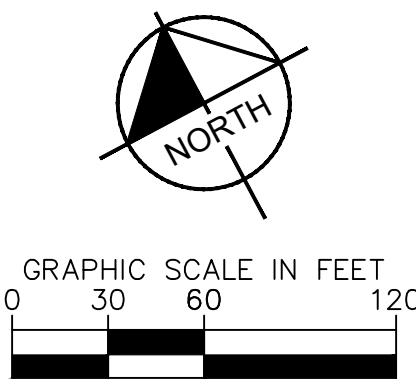

LEGEND	
C = CEF SETBACK TREE F = FLOODPLAIN TREE M = MITIGATION TREE N = NATIVE MITIGATION TREE P = PARKING TREE S = STREET YARD TREE	CEF MITIGATION LANDSCAPE PLAN - LOCATED ON SHEETS 71 AND 72.
	FLOODPLAIN RESTORATION PLAN - LOCATED ON SHEETS 73 AND 74.

BENCHMARKS

1. MAG NAIL WITH WASHER SET ON THE NORTHEAST
LINE OF LOYOLA LANE, NORTH 66°28'29" WEST, 230.01
FEET FROM THE SOUTHEAST CORNER OF TRACT 1.
ELEVATION=544.25'
2. MAG NAIL WITH WASHER SET ON THE WEST LINE OF
DECKER LANE, NORTH 35°35'40" EAST, 174.55 FEET
FROM THE SOUTHEAST CORNER OF TRACT NO. 2
ELEVATION=546.22'



Know what's below.
Call before you dig

WARNING: CONTRACTOR IS TO
VERIFY PRESENCE AND EXACT
LOCATION OF ALL UTILITIES
PRIOR TO CONSTRUCTION.

[illegible]

Kimley»»Horn

SOUTHWEST PKWY SUITE 100, BUILDING 2, AUSTIN, TX
PHONE: 512-646-2237
WWW.KIMLEY-HORN.COM
©2024 KIMLEY-HORN AND ASSOCIATES, INC.



FOR PERMIT ONLY 11/14/2024

KHA PROJECT 069275323	DATE NOVEMBER 2024	SCALE: AS SHOWN	DESIGNED BY: HIGH	DRAWN BY: HIGH	CHECKED BY: MKD

FLOODPLAIN RESTORATION PLAN



LOYOLA FLATS
6700 DECKER LANE
CITY OF AUSTIN
TRAVIS COUNTY, TEXAS

SHEET NUMBER
LP 1.03
73 OF 94

<u>SYMBOL</u>	<u>CODE</u>	<u>QTY</u>	<u>BOTANICAL NAME</u>	<u>COMMON NAME</u>	<u>CONT</u>	<u>CALIPER</u>	<u>SIZE</u>	<u>REMARKS</u>
<u>FLOODPLAIN (ZONE 2)</u>								
	AS	88	PLATANUS OCCIDENTALIS	AMERICAN SYCAMORE	1 GAL	1" CAL	12'-14" H X 4'-6" W	SINGLE STRAIGHT TRUNK, FULL AND MATCHING
	MB	88	UNGNADIA SPECIOSA	MEXICAN BUCKEYE	1 GAL	1" CAL	8'-10" H X 4'-6" W	SINGLE STRAIGHT TRUNK, FULL AND MATCHING
	TO	88	QUERCUS TEXANA	TEXAS RED OAK	1 GAL	1" CAL	12'-14" H X 4'-6" W	SINGLE STRAIGHT TRUNK, FULL AND MATCHING

	AB3	88	CALLICARPA AMERICANA	AMERICAN BEAUTYBERRY	1 GAL	36" H X 36" W	36" O.C.	FULL AND MATCHING
	FS	88	RHUS AROMATICA	FRAGRANT SUMAC	1 GAL	36" H X 36" W	36" O.C.	FULL AND MATCHING
	TC3	88	MALVAVISCUS ARBOREUS VAR. DRUMMONDII	TURK'S CAP	1 GAL	36" H X 36" W	36" O.C.	FULL AND MATCHING

1. TREE SEEDLINGS SHALL BE PLANTED BETWEEN NOVEMBER AND FEBRUARY.
2. SEED MIX SHALL BE APPLIED AS A HYDROMULCH OR WITH A BIODEGRADABLE BLANKET. PROVIDE PRODUCT DATA TO LANDSCAPE ARCHITECT FOR REVIEW.
3. TEMPORARY IRRIGATION SHALL BE REQUIRED FOR A ONE YEAR ESTABLISHMENT PERIOD. CONTRACTOR TO BE RESPONSIBLE FOR REMOVAL OF IRRIGATION PIPING AND EQUIPMENT AFTER ONE YEAR.
4. SAFETY FENCING SHALL BE REQUIRED AROUND THE AREA UNTIL THE END OF THE ESTABLISHMENT PERIOD. CONTRACTOR TO REVIEW AND REPAIR SAFETY FENCING ON AN AS-NEEDED BASIS UNTIL THE END OF THE ESTABLISHMENT PERIOD.
5. IF THE CONTRACTOR IS NOT ABLE TO FIND APPROPRIATE TREE SPECIES, CONTACT LANDSCAPE ARCHITECT FOR A FULL PLANT LIST OF ACCEPTABLE OPTIONS. THE LIST OF ACCEPTABLE OPTIONS MUST BE APPROVED BY THE CITY OF AUSTIN ERM(FLOORPLAIN ANALYST) REVIEWER PRIOR TO SUBSTITUTION.
6. INVASIVE SPECIES MANAGEMENT:
  - 6.1. CONTRACTOR SHALL MANAGE INVASIVE SPECIES ON SITE FOR A PERIOD OF ONE YEAR. SPECIES SHALL BE MANAGED ON A MONTHLY BASIS, AND REPORTS OF MANAGEMENT ACTIVITIES SHALL BE PROVIDED TO THE OWNER AND LANDSCAPE ARCHITECT WITHIN 5 WORKING DAYS OF MANAGEMENT ACTIVITIES.
  - 6.2. WHEREVER POSSIBLE, INVASIVE SPECIES SHALL BE MANAGED BY MECHANICAL MEANS (HAND-PULLING), WHEN CHEMICAL MEANS ARE DEEMED TO BE REQUIRED, THE CONTRACTOR SHALL USE A PRODUCT RATED FOR AQUATIC AREAS, AND SHALL NOT WORK WITHIN 48 HOURS OF AN ANTICIPATED RAIN EVENT OR WHEN WIND SPEEDS ARE OVER 8 MILES PER HOUR.
  - 6.3. INVASIVE SPECIES INCLUDE: SP. ARUNDINACEA, MELIA AZEDARACH, AILANTHUS ALTISSIMA, BROUSSONETIA PAPYFERA, TRIADICHA SEBIFERA, SORGHUM halepense
7. MORE INFORMATION CAN BE FOUND AT: [HTTPS://WWW.TEXASINVASIVES.ORG/](https://www.texasinvasives.org/)
7. IF A SPECIES IS NOT COMMERCIALY AVAILABLE AT CONSTRUCTION, SPECIES SUBSTITUTIONS MAY BE ALLOWED PENDING APPROVAL BY THE WETLAND BIOLOGIST REVIEWER THROUGH A SITE PLAN CORRECTION.

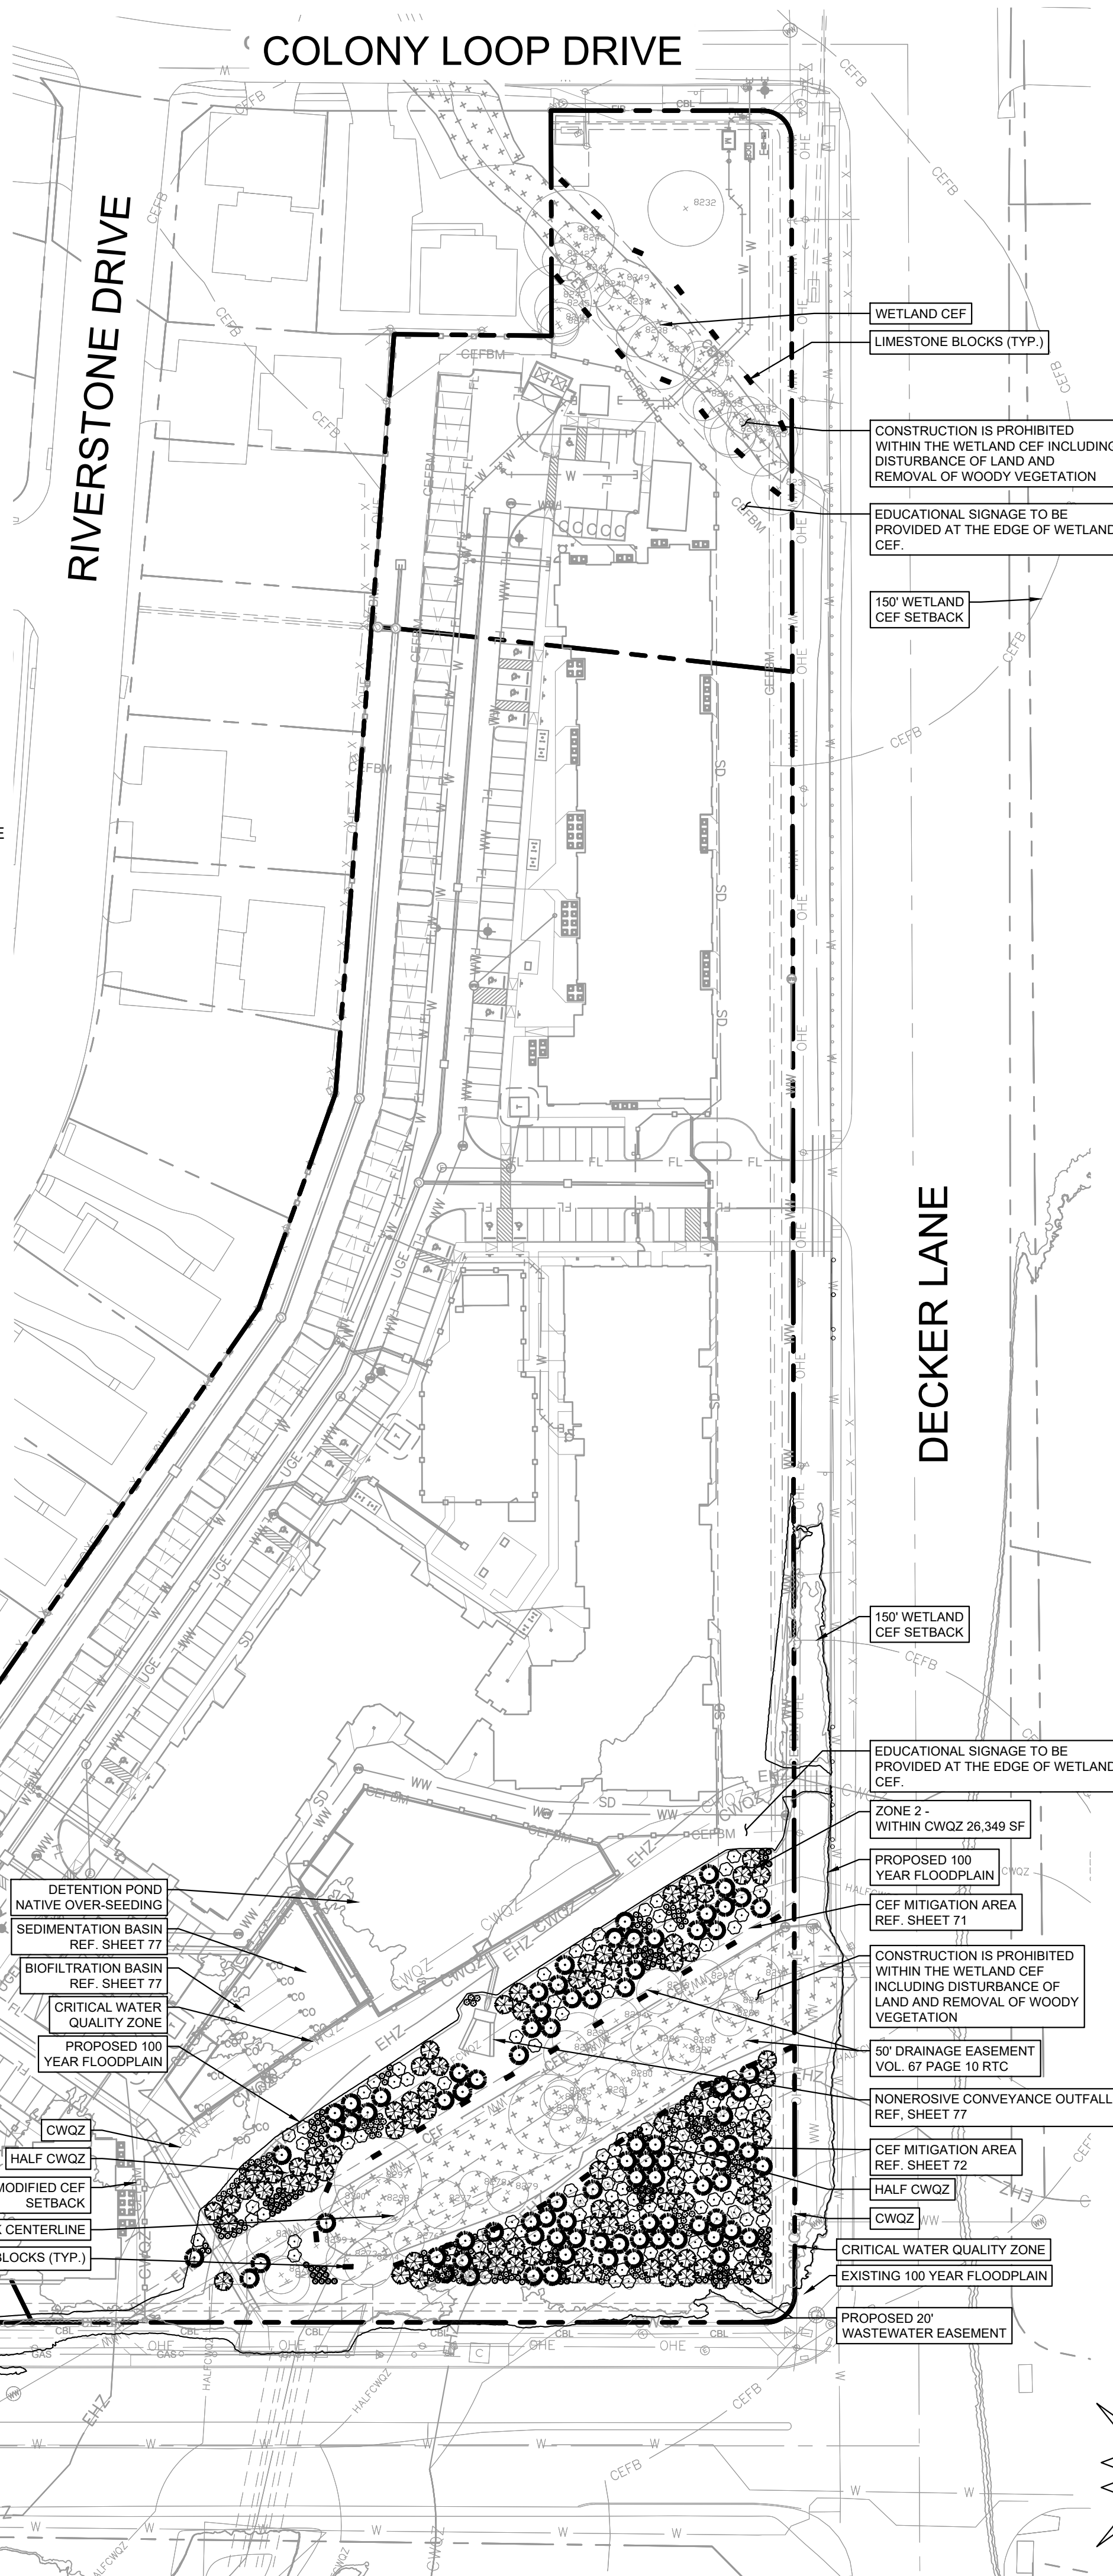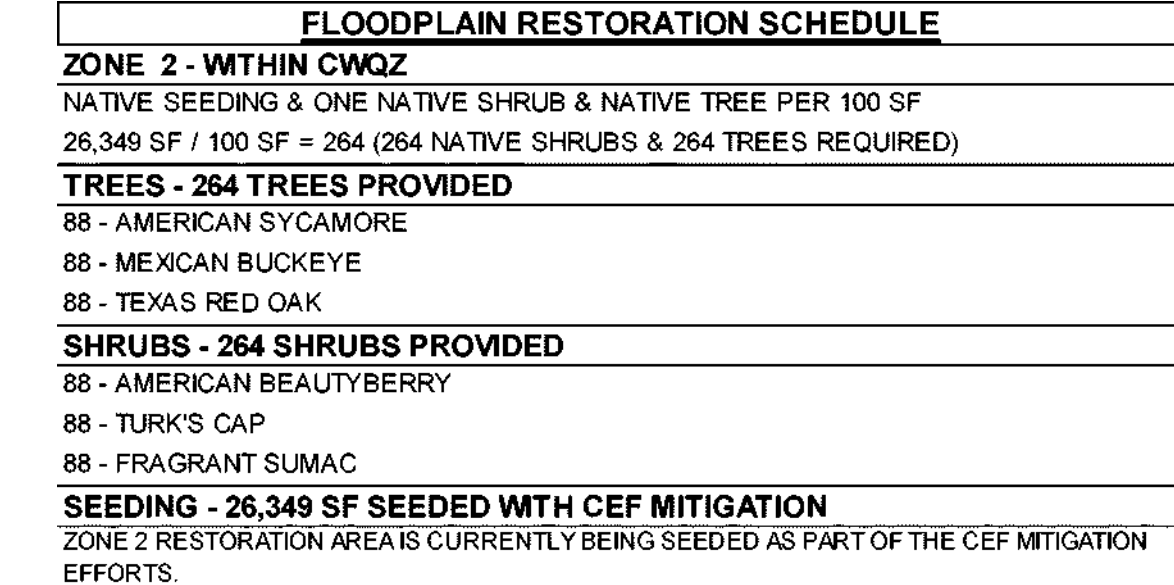

TYPE	COMMON NAME	BOTANICAL NAME	APPLICATION RATE	SEED QUANTITY (LBS)
Grass Seed	Buffalograss	<i>Buchloe dactyloides</i>	24/0 (27.0)	0.72
	Blue Gram	<i>Bouteloua gracilis</i>	10/0 (11.2)	0.3
	Green Sprangletop	<i>Lectiochloa dubia</i>	2.0 (2.2)	0.06
	Sand Dropseed	<i>Sporobolus cryptandrus</i>	1.0 (1.1)	0.03
	Galleta	<i>Pleuraphis jameisi</i>	10/0 (11.2)	0.3
	Canada Wild Rye	<i>Elymus canadensis</i>	10/0 (11.2)	0.3
	Purple Threeawn	<i>Aristida purpurea</i>	4.0 (4.5)	0.12
	Sideoats Grass	<i>Bouteloua curtipendula</i>	7.0 (7.8)	0.21
	Bluebonnet	<i>Lupinus texensis</i>	20/0 (22.4)	0.6
Forb Seed	Purple Prairie Clover	<i>Dalea purpurea</i>	4.0 (4.5)	0.12
	Rains Cornopsis	<i>Cornopsis stricta</i>	2.0 (2.2)	0.06
	Partridge Pea	<i>Chamaecrista fasciculata</i>	20/0 (22.4)	0.6
	Greenhead	<i>Thespesia filiformis</i>	5.0 (5.6)	0.18
	Indian Blanket	<i>Gaillardia pulchella</i>	10/0 (11.2)	0.3
	Lemon Mint	<i>Monarda citriodora</i>	3.0 (3.4)	0.09
	Mexican Hat	<i>Ratibida columnaris</i>	2.0 (2.2)	0.06
	Pink Evening Primrose	<i>Oenothera speciosa</i>	1.0 (1.1)	0.03
	Sunflower (Common)	<i>Helianthus annuus</i>	5.0 (5.6)	0.15
	Milkweed (Antelope Horn or Green milkweed)	<i>Asclepias asperula</i> or <i>Asclepias viridis</i>	0.1 (0.04)	0.003

FLOODPLAIN RESTORATION (ECM 1.7.5)		
LOCATION OF MODIFICATION	AREA (SF/AC)	REQUIRED RESTORATION (SF/AC)
ZONE 1 FLOODPLAIN OUTSIDE CWOQZ (3:1)	36,499 / 0.84	109,497 / 2.52
ZONE 2 FLOODPLAIN WITHIN CWOQZ (6:1)	48,863 / 1.12	293,178 / 6.72
FAFH SCORE	FAIR	
LOCATION OF RESTORATION		
ZONE 2 FLOODPLAIN WITHIN CWOQZ		26,349 / .61
TOTAL PROVIDED RESTORATION		26,349 / .61
TOTAL MITIGATION AREA		376,326 / 8.63

<u>LEGEND</u>	
C = CEF SETBACK TREE F = FLOODPLAIN TREE M = MITIGATION TREE N = NATIVE MITIGATION TREE P = PARKING TREE S = STREET YARD TREE	CEF MITIGATION LANDSCAPE PLAN - LOCATED ON SHEETS 71 AND 72.
	FLOODPLAIN RESTORATION PLAN - LOCATED ON SHEETS 73 AND 74.

1. MAG NAIL WITH WASHER SET ON THE NORTHEAST LINE OF LOYOLA LANE, NORTH 66°28'29" WEST, 230.0 FEET FROM THE SOUTHEAST CORNER OF TRACT 1. ELEVATION=544.25'

2. MAG NAIL WITH WASHER SET ON THE WEST LINE DECKER LANE, NORTH 35°35'40" EAST, 174.55 FEET FROM THE SOUTHEAST CORNER OF TRACT NO. 2 ELEVATION=546.22'



WARNING: CONTRACTOR IS TO
VERIFY PRESENCE AND EXACT
LOCATION OF ALL UTILITIES
PRIOR TO CONSTRUCTION.



FOR PERMIT ONLY 11/14/2024


KHA PROJECT 069275323	DATE NOVEMBER 2024	SCALE: AS SHOWN	DESIGNED BY: HGH	DRAWN BY: HGH	CHECKED BY: MKD

FLOODPLAIN RESTORATION LANDSCAPE PLAN

LOYOLA FLATS
6700 DECKER LANE
CITY OF AUSTIN
TRAVIS COUNTY, TEXAS

SHEET NUMBER
LP 1.04
74 OF 94

Plotted By: Harman, Hanna Date: November 14, 2024 03:30:15pm File Path: K:\New_civil\069275323_01100000 - Loyola Lane mtl\069275323_01100000 - Landscape Plan.dwg
This document, together with the concepts and designs presented herein, is intended only for the specific purpose and client for which it was prepared. Reuse of and improper reliance on this document without written authorization and adaptation by Kimley-Horn and Associates, Inc. shall be without liability to Kimley-Horn and Associates, Inc.

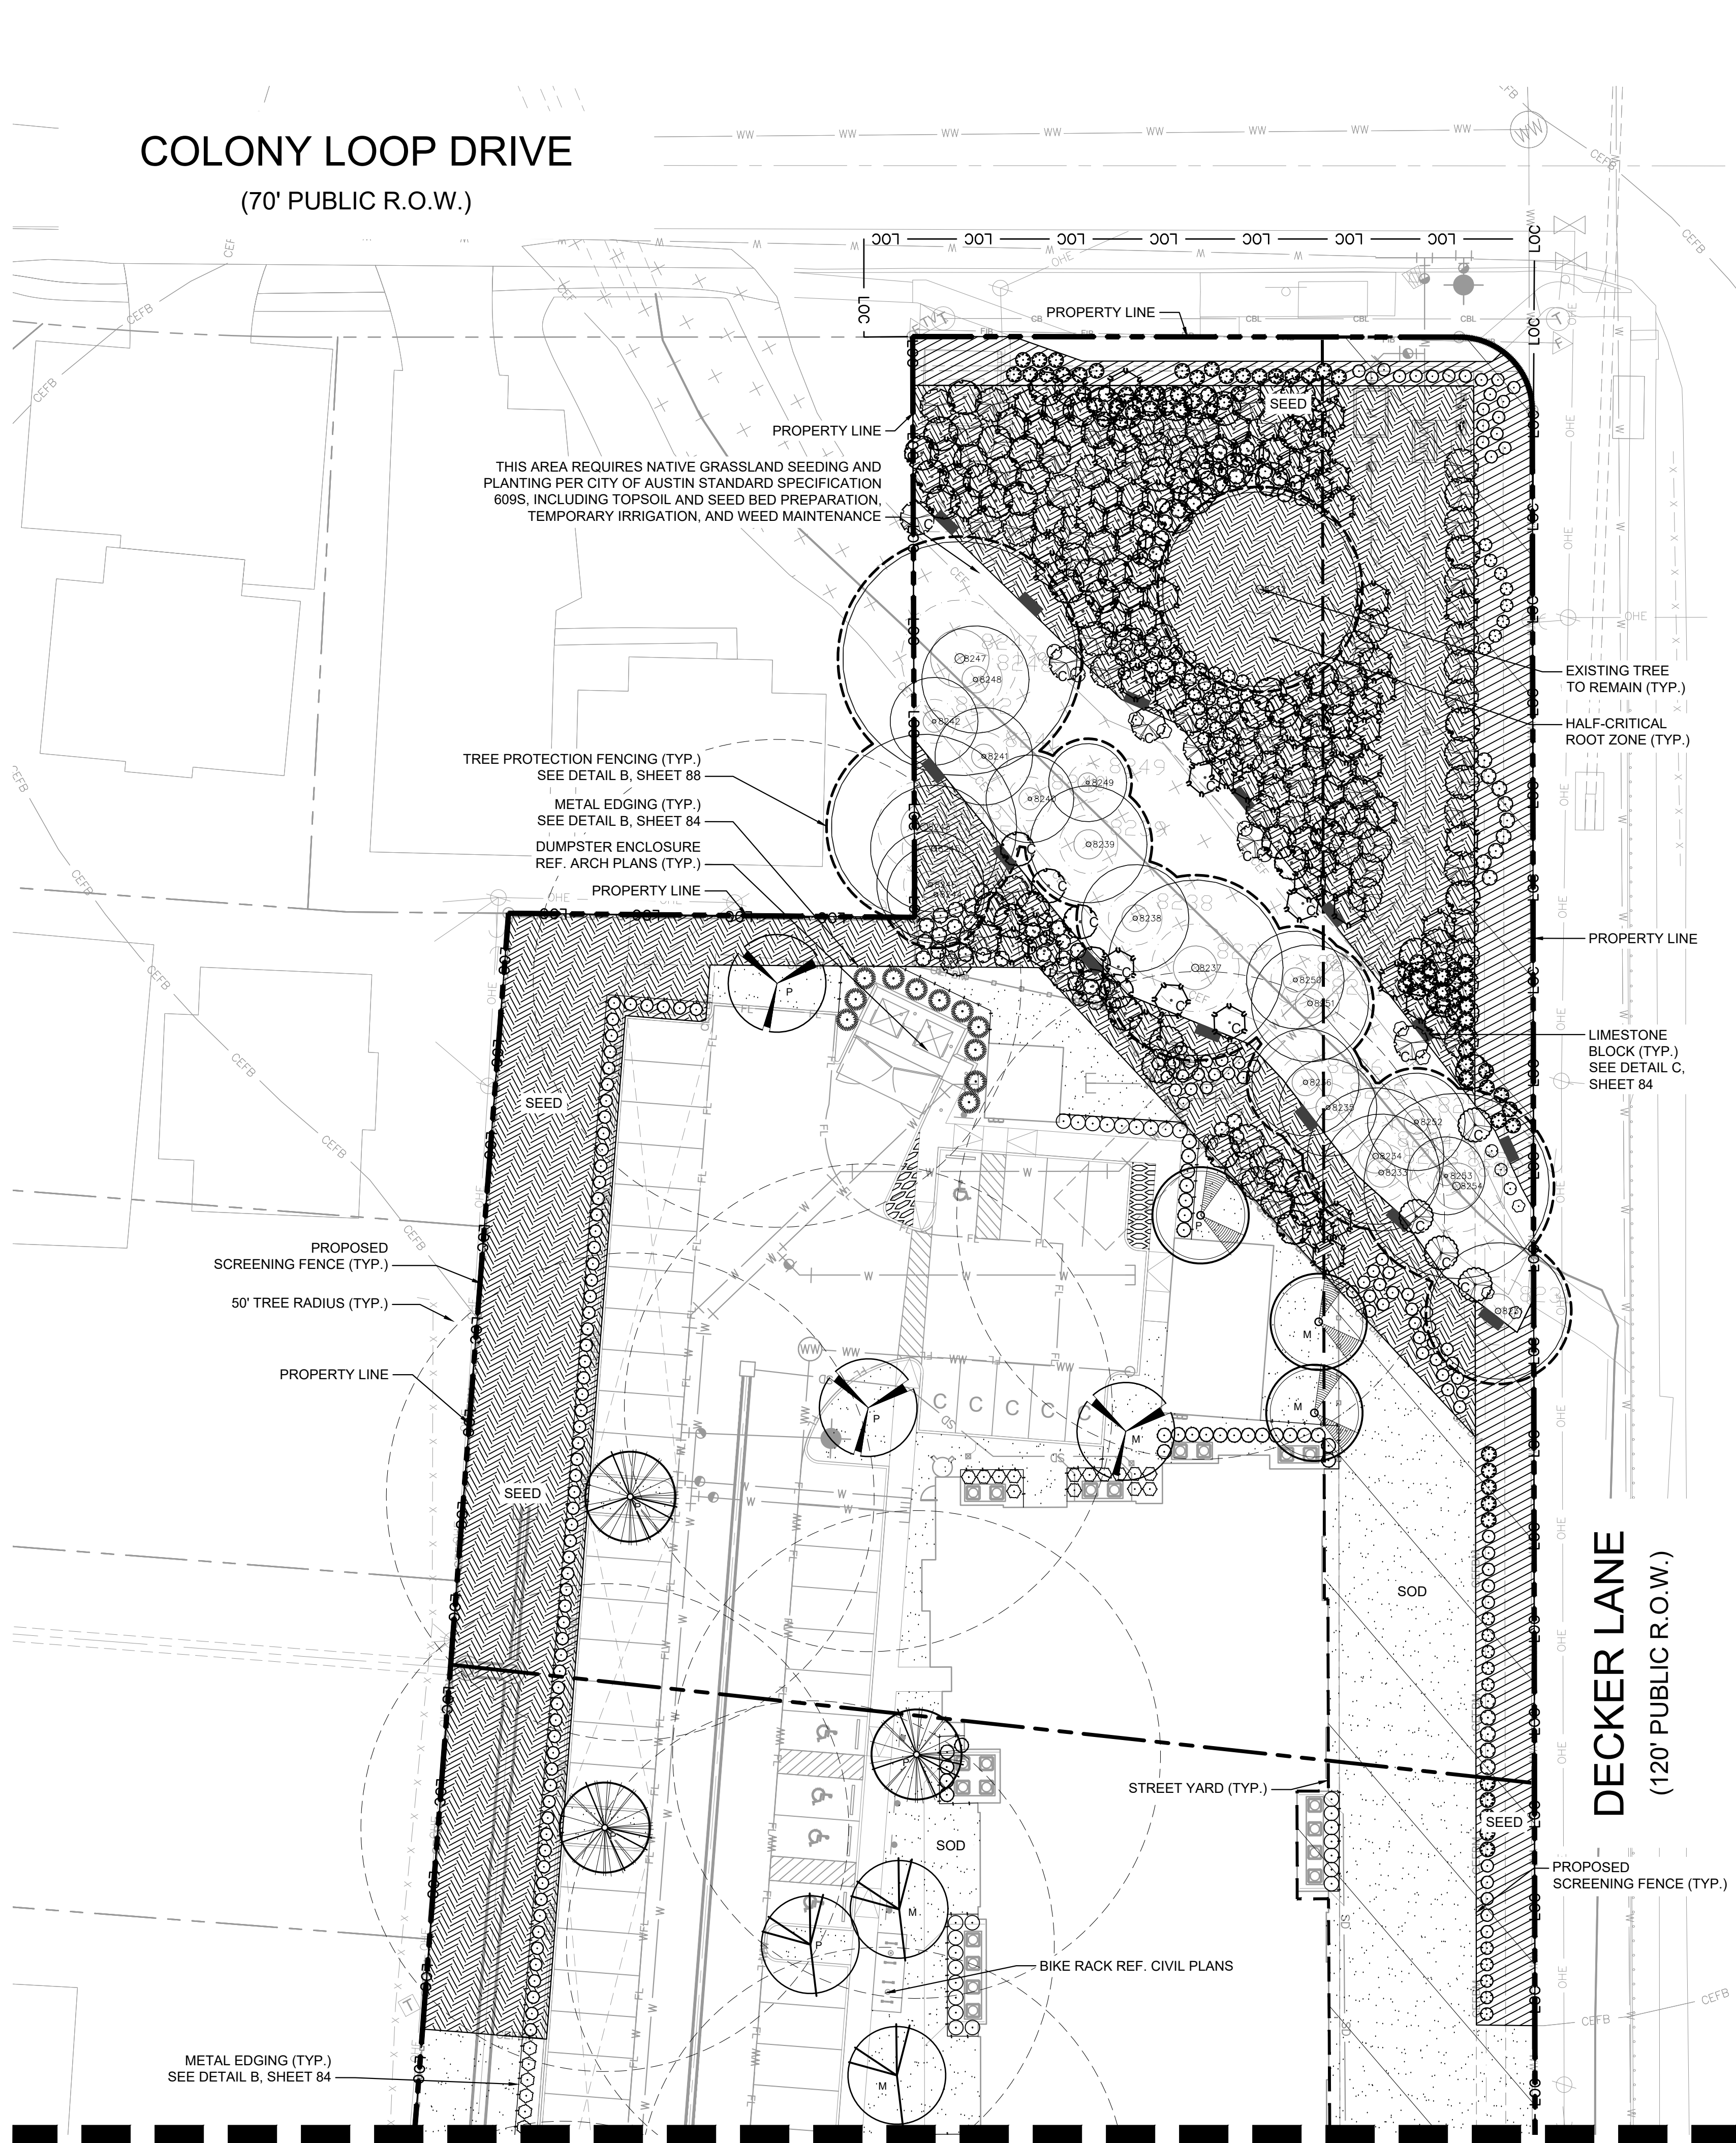

MATCHLINE, SHEET 76

LEGEND

- POINT # (TAG NO.) EXISTING TREE TO REMAIN
POINT # (TAG NO.) EXISTING HERITAGE TREE TO REMAIN
HALF-CRITICAL ROOT ZONE
C = CEF SETBACK TREE
F = FLOODPLAIN TREE
M = MITIGATION TREE
N = NATIVE MITIGATION TREE
P = PARKING TREE
S = STREET YARD TREE
TREE PROTECTION FENCING
STREET YARD AREA

PLANTING SCHEDULE & CITY CODE LOCATED ON SHEET 68

PLANT SCHEDULE

SYMBOL CODE COMMON NAME

TREES

- BC BALD CYPRESS
BM BIGTOOTH MAPLE
LO LIVE OAK
RO SHUMARD RED OAK

CEF SETBACK (3,185 SF)

- BW BLACK WILLOW
BO BURR OAK
CE CEDAR ELM
CO CHINQUAPIN OAK

FLOODPLAIN (ZONE 2)

- AS AMERICAN SYCAMORE
MB MEXICAN BUCKEYE
TO TEXAS RED OAK

MITIGATION AREA (57,227 SF)

- BW2 BLACK WILLOW
BO2 BUR OAK
CE2 CEDAR ELM
CO2 CHINQUAPIN OAK

SHRUBS


- BH DWARF BURFORD HOLLY
DP DWARF PODOCARPUS
YH DWARF YAUPON HOLLY
NS NELLIE R. STEVENS HOLLY

CEF SETBACK (3,185 SF)

- BB BUSHY BLUESTEM
LM LINDHEIMER MUHLY

CEF SETBACK (EASEMENT) (1,762 SF)

- BB2 BUSHY BLUESTEM
LM2 LINDHEIMER MUHLY

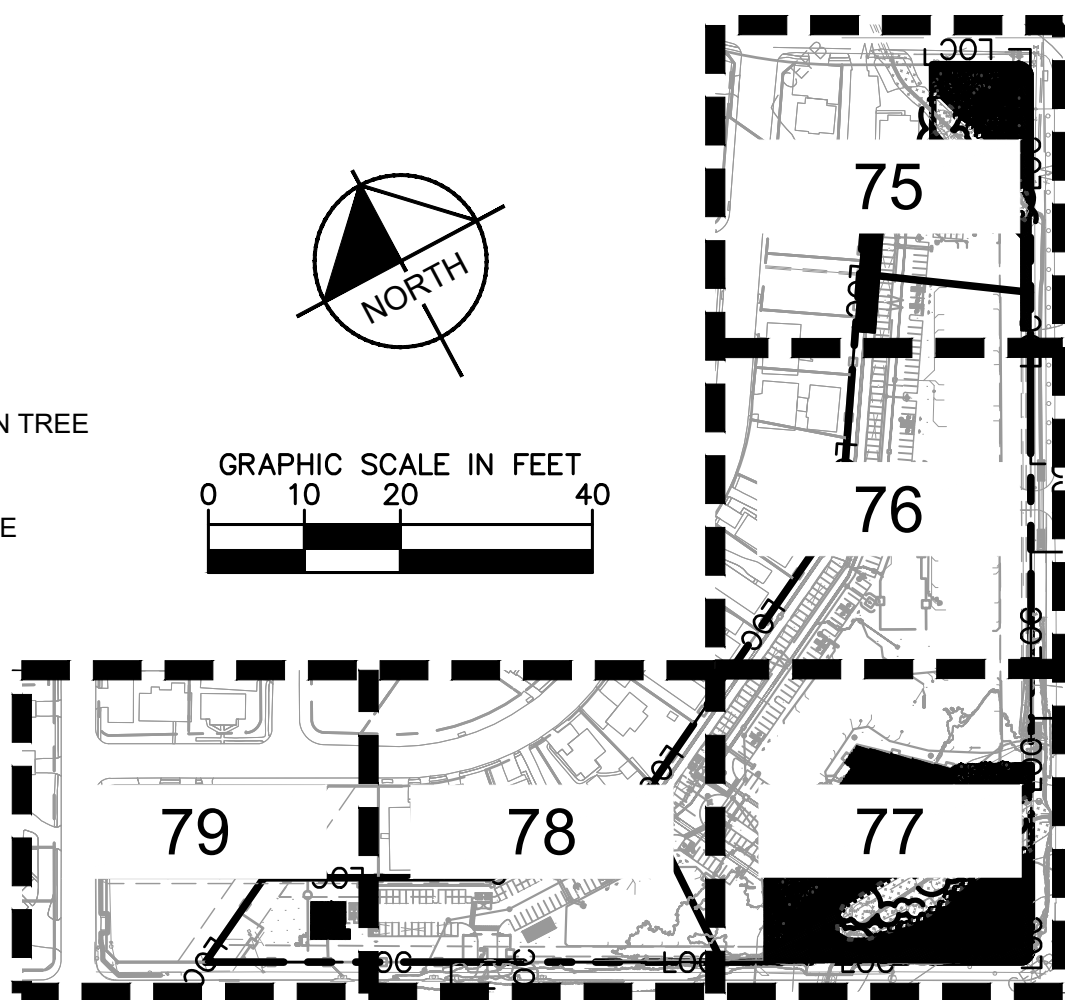

KEY MAP

FLOODPLAIN (ZONE 2) (26,349 SF)

- AB3 AMERICAN BEAUTYBERRY
FS FRAGRANT SUMAC
TC3 TURK'S CAP

MITIGATION AREA (57,227 SF)

- AB AMERICAN BEAUTYBERRY
PC NARROW-LEAF PURPLE CONEFLOWER
TC TURK'S CAP
WM WHITE MISTFLOWER

MITIGATION AREA (EASEMENT)

- AB2 AMERICAN BEAUTYBERRY
PC2 NARROW-LEAF PURPLE CONEFLOWER
TC2 TURK'S CAP
WM2 WHITE MISTFLOWER

NONEROSIVE CONVEYANCE OUTFALL

- EG EASTERN GAMAGRASS
SG SWITCH GRASS

GROUND COVERS

- SOD BERMUDA GRASS
LH NEW GOLD LANTANA

BIOFILTRATION BASIN

- BS BIG BLUESTEM
TF EASTERN GAMA GRASS
YU INLAND SEA OATS
MW LINDHEIMER'S MUHLY
HM MAXIMILIAN SUNFLOWER
MM SWITCHGRASS

DETENTION POND

- SEED GRASS SEED MIX

MITIGATION AREA

- SEED2 GRASS SEED MIX

MITIGATION AREA (EASEMENT)

- SEED3 GRASS SEED MIX

SEDIMENTATION BASIN


- TF2 EASTERN GAMA GRASS
MW2 LINDHEIMER'S MUHLY
HM2 MAXIMILIAN SUNFLOWER

BENCHMARKS

1. MAG NAIL WITH WASHER SET ON THE NORTHEAST LINE OF LOYOLA LANE, NORTH 66°28'29" WEST, 230.01 FEET FROM THE SOUTHEAST CORNER OF TRACT 1. ELEVATION=544.25
2. MAG NAIL WITH WASHER SET ON THE WEST LINE OF DECKER LANE, NORTH 35°35'40" EAST, 174.55 FEET FROM THE SOUTHEAST CORNER OF TRACT NO. 2. ELEVATION=546.22



Know what's below.
Call before you dig.

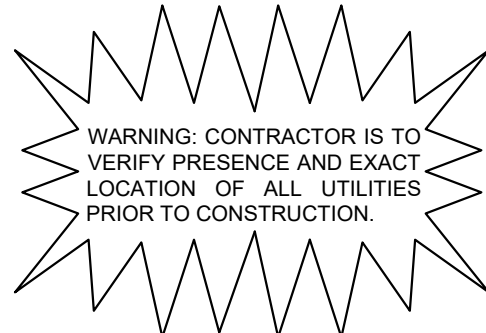

Kimley»Horn

5301 SOUTHWEST PKWY SUITE 100, BUILDING 2, AUSTIN, TX 78745
PH: 512-440-2200
WWW.KH.COM
©2024 KIMLEY-HORN AND ASSOCIATES, INC.




KHA PROJECT	DATE	SCALE	DESIGNED BY:	DRAWN BY:	CHECKED BY:
069275323	NOVEMBER 2024	AS SHOWN	HGH	HGH	MKD

LANDSCAPE PLAN

LOYOLA FLATS
6700 DECKER LANE
CITY OF AUSTIN
TRAVIS COUNTY, TEXAS

SHEET NUMBER
LP 1.05
75 OF 94

MATCHLINE, SHEET 76

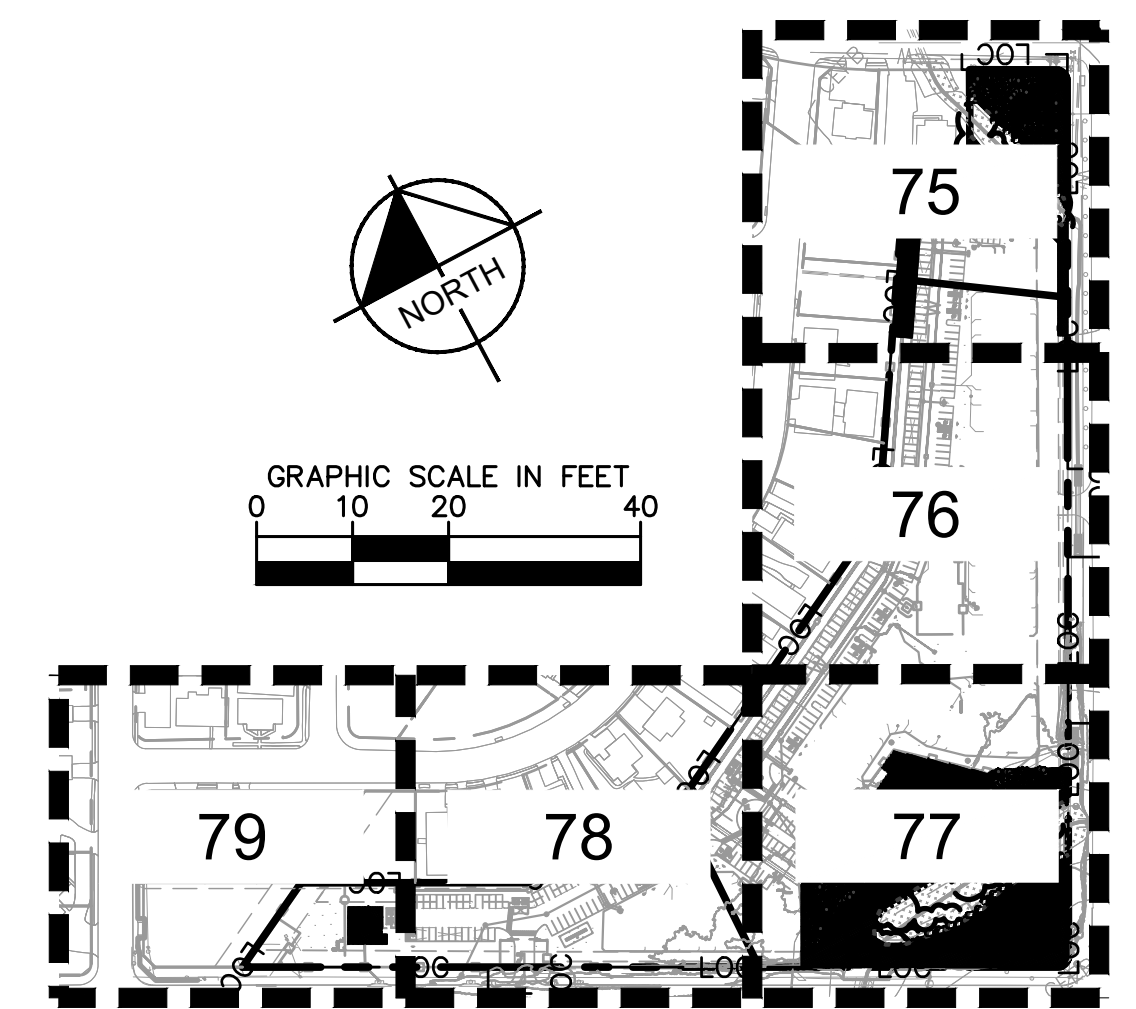

KEY MAP

LEGEND

	POINT # (TAG NO.)	EXISTING TREE TO REMAIN		TREE PROTECTION FENCING
	POINT # (TAG NO.)	EXISTING HERITAGE TREE TO REMAIN		STREET YARD AREA
	HALF-CRITICAL ROOT ZONE		C = CEF SETBACK TREE	N = NATIVE MITIGATION TREE
			F = FLOODPLAIN TREE	P = PARKING TREE
			M = MITIGATION TREE	S = STREET YARD TREE

PLANTING SCHEDULE & CITY CODE LOCATED ON SHEET 68

BIOFILTRATION PLANTING (ECM 1.6.7.C.5.A)			
<u>FILTRATION BASIN</u>		3,067 SF * .2 = 614 (1) GAL PLANTS REQUIRED	
<u>PLANT</u>	<u>SIZE</u>	<u>QUANTITY</u>	<u>1 GAL. EQUIV.</u>
BIG BLUESTEM	1 GAL	88	352
EASTERN GAMA GRASS	1 GAL	50	50
INLAND SEA OATS	1 GAL	135	135
LINDHEIMER'S MUHLY	1 GAL	159	159
MAXIMILIAN SUNFLOWER	1 GAL	33	33
SWITCHGRASS	1 GAL	110	110
TOTAL			839

SEDIMENTATION BASIN			
		1,360 SF * .1 = 136 (1) GAL PLANTS REQUIRED	
<u>PLANT</u>	<u>SIZE</u>	<u>QUANTITY</u>	<u>1 GAL. EQUIV.</u>
EASTERN GAMA GRASS	1 GAL	58	58
MAXIMILIAN SUNFLOWER	1 GAL	38	38
LINDHEIMER'S MUHLY	1 GAL	139	139
TOTAL			235

BENCHMARKS

1. MAG NAIL WITH WASHER SET ON THE NORTHEAST LINE OF LOYOLA LANE, NORTH 66°28'29" WEST, 230.01 FEET FROM THE SOUTHEAST CORNER OF TRACT 1. ELEVATION=544.25'
2. MAG NAIL WITH WASHER SET ON THE WEST LINE OF DECKER LANE, NORTH 35°35'40" EAST, 174.55 FEET FROM THE SOUTHEAST CORNER OF TRACT NO. 2. ELEVATION=546.22'



Know what's **below**.
Call before you dig.

WARNING: CONTRACTOR IS TO
VERIFY PRESENCE AND EXAC
LOCATION OF ALL UTILITIE
PRIOR TO CONSTRUCTION

Kimley»Horn

PHONE: 512-646-2237
WWW.KIMLEY-HORN.COM
©2024 KIMLEY-HORN AND ASSOCIATES, INC.



PERMIT ONLY 11/14/2024

DATE
NOVEMBER 2024
SCALE: AS SHOWN
DESIGNED BY: HGH
DRAWN BY: HGH
CHECKED BY: MKD

LANDSCAPE FLAIN

LOYOLA FLAIS

CITY OF AUSTIN
TRAVIS COUNTY, TEXAS

SHEET NUMBER
LP 1.07
77 OF 94

SP-2024-0147C.SH



ENVIRONMENTAL COMMISSION RECOMMENDATION 20241204-003

Date: December 4, 2024

Subject: Loyola Flats, SP-2024-0147C.SH

Motion by: Jennifer Bristol

Seconded by: Perry Bedford

WHEREAS, the Environmental Commission recognizes the applicant is requesting to vary from LDC 25-8-261(G) to allow floodplain modification in the Critical Water Quality Zone (CWQZ); and

WHEREAS, the Environmental Commission recognizes this project is proposing modification of the City of Austin 100-year floodplain within the Critical Water Quality Zone (CWQZ) to construct a biofiltration and detention pond and provide compensatory flood storage within the existing engineered drainage channel for a Smart Housing/Affordability Unlocked multifamily residential development. There are two wetland Critical Environmental Features (CEFs) on the site, located within existing drainage channels; and

WHEREAS, the Environmental Commission recognizes the site is located in Elm Creek Watershed Suburban Classification, Desired Development Zone; and

WHEREAS, the Environmental Commission recognizes that Staff recommends the variance with the following conditions:

1. Provide ~44,000 square feet of additional wetland mitigation including: 1) native plantings in sedimentation and filtration basins of the biofiltration pond, 2) low-grow native seeding in the detention pond, 3) an enhanced nonerosive pond outfall, 4) planting of native trees, shrubs and bunchgrasses in CEF setbacks and mitigation areas.
2. Provide native pollinator species for wetland CEF mitigation and floodplain restoration plantings.
3. Provide an edge barrier of limestone blocks around the perimeter of the modified CEF setbacks/restoration areas to prevent mowing and/or encroachment in these areas.
4. Provide wetland CEF educational signage next to the CEF setbacks/restoration areas.
5. Provide floodplain restoration plantings of native trees and shrubs for the remaining open area (26,349 square feet/0.61 acres) maximizing restoration within the CWQZ and enhancing the floodplain from an existing condition of Fair to Excellent.
6. Pay \$382,157.63 into the Riparian Zone Mitigation Fund for the remaining required floodplain mitigation (376,326 square feet/8.63 acres) using the appropriate ratios per ECM 1.7.6.

THEREFORE, the Environmental Commission recommends the variance request with the following conditions:

1. Recommend finding a space for a community garden and provide education programing and signage to community members.
2. Partner with local non-profits on community gardening.
3. Recommend planting native pecan trees.

VOTE 7-0

For: Haris Qureshi, Mariana Krueger, Hanna Cofer, Perry Bedford, Jennifer Bristol, Melinda Schiera, David Sullivan

Against: None

Recuse: None

Absent: Richard Brimer and Colin Nickells

Approved By:

A handwritten signature in purple ink, appearing to read "Perry Bedford". The signature is stylized with large, flowing loops.

Perry Bedford, Environmental Commission Chair