MOONTOWER
SIGNAGE & BRANDING

PALACE LAUNDRY

JOB #2401

R0 - 09.03.26

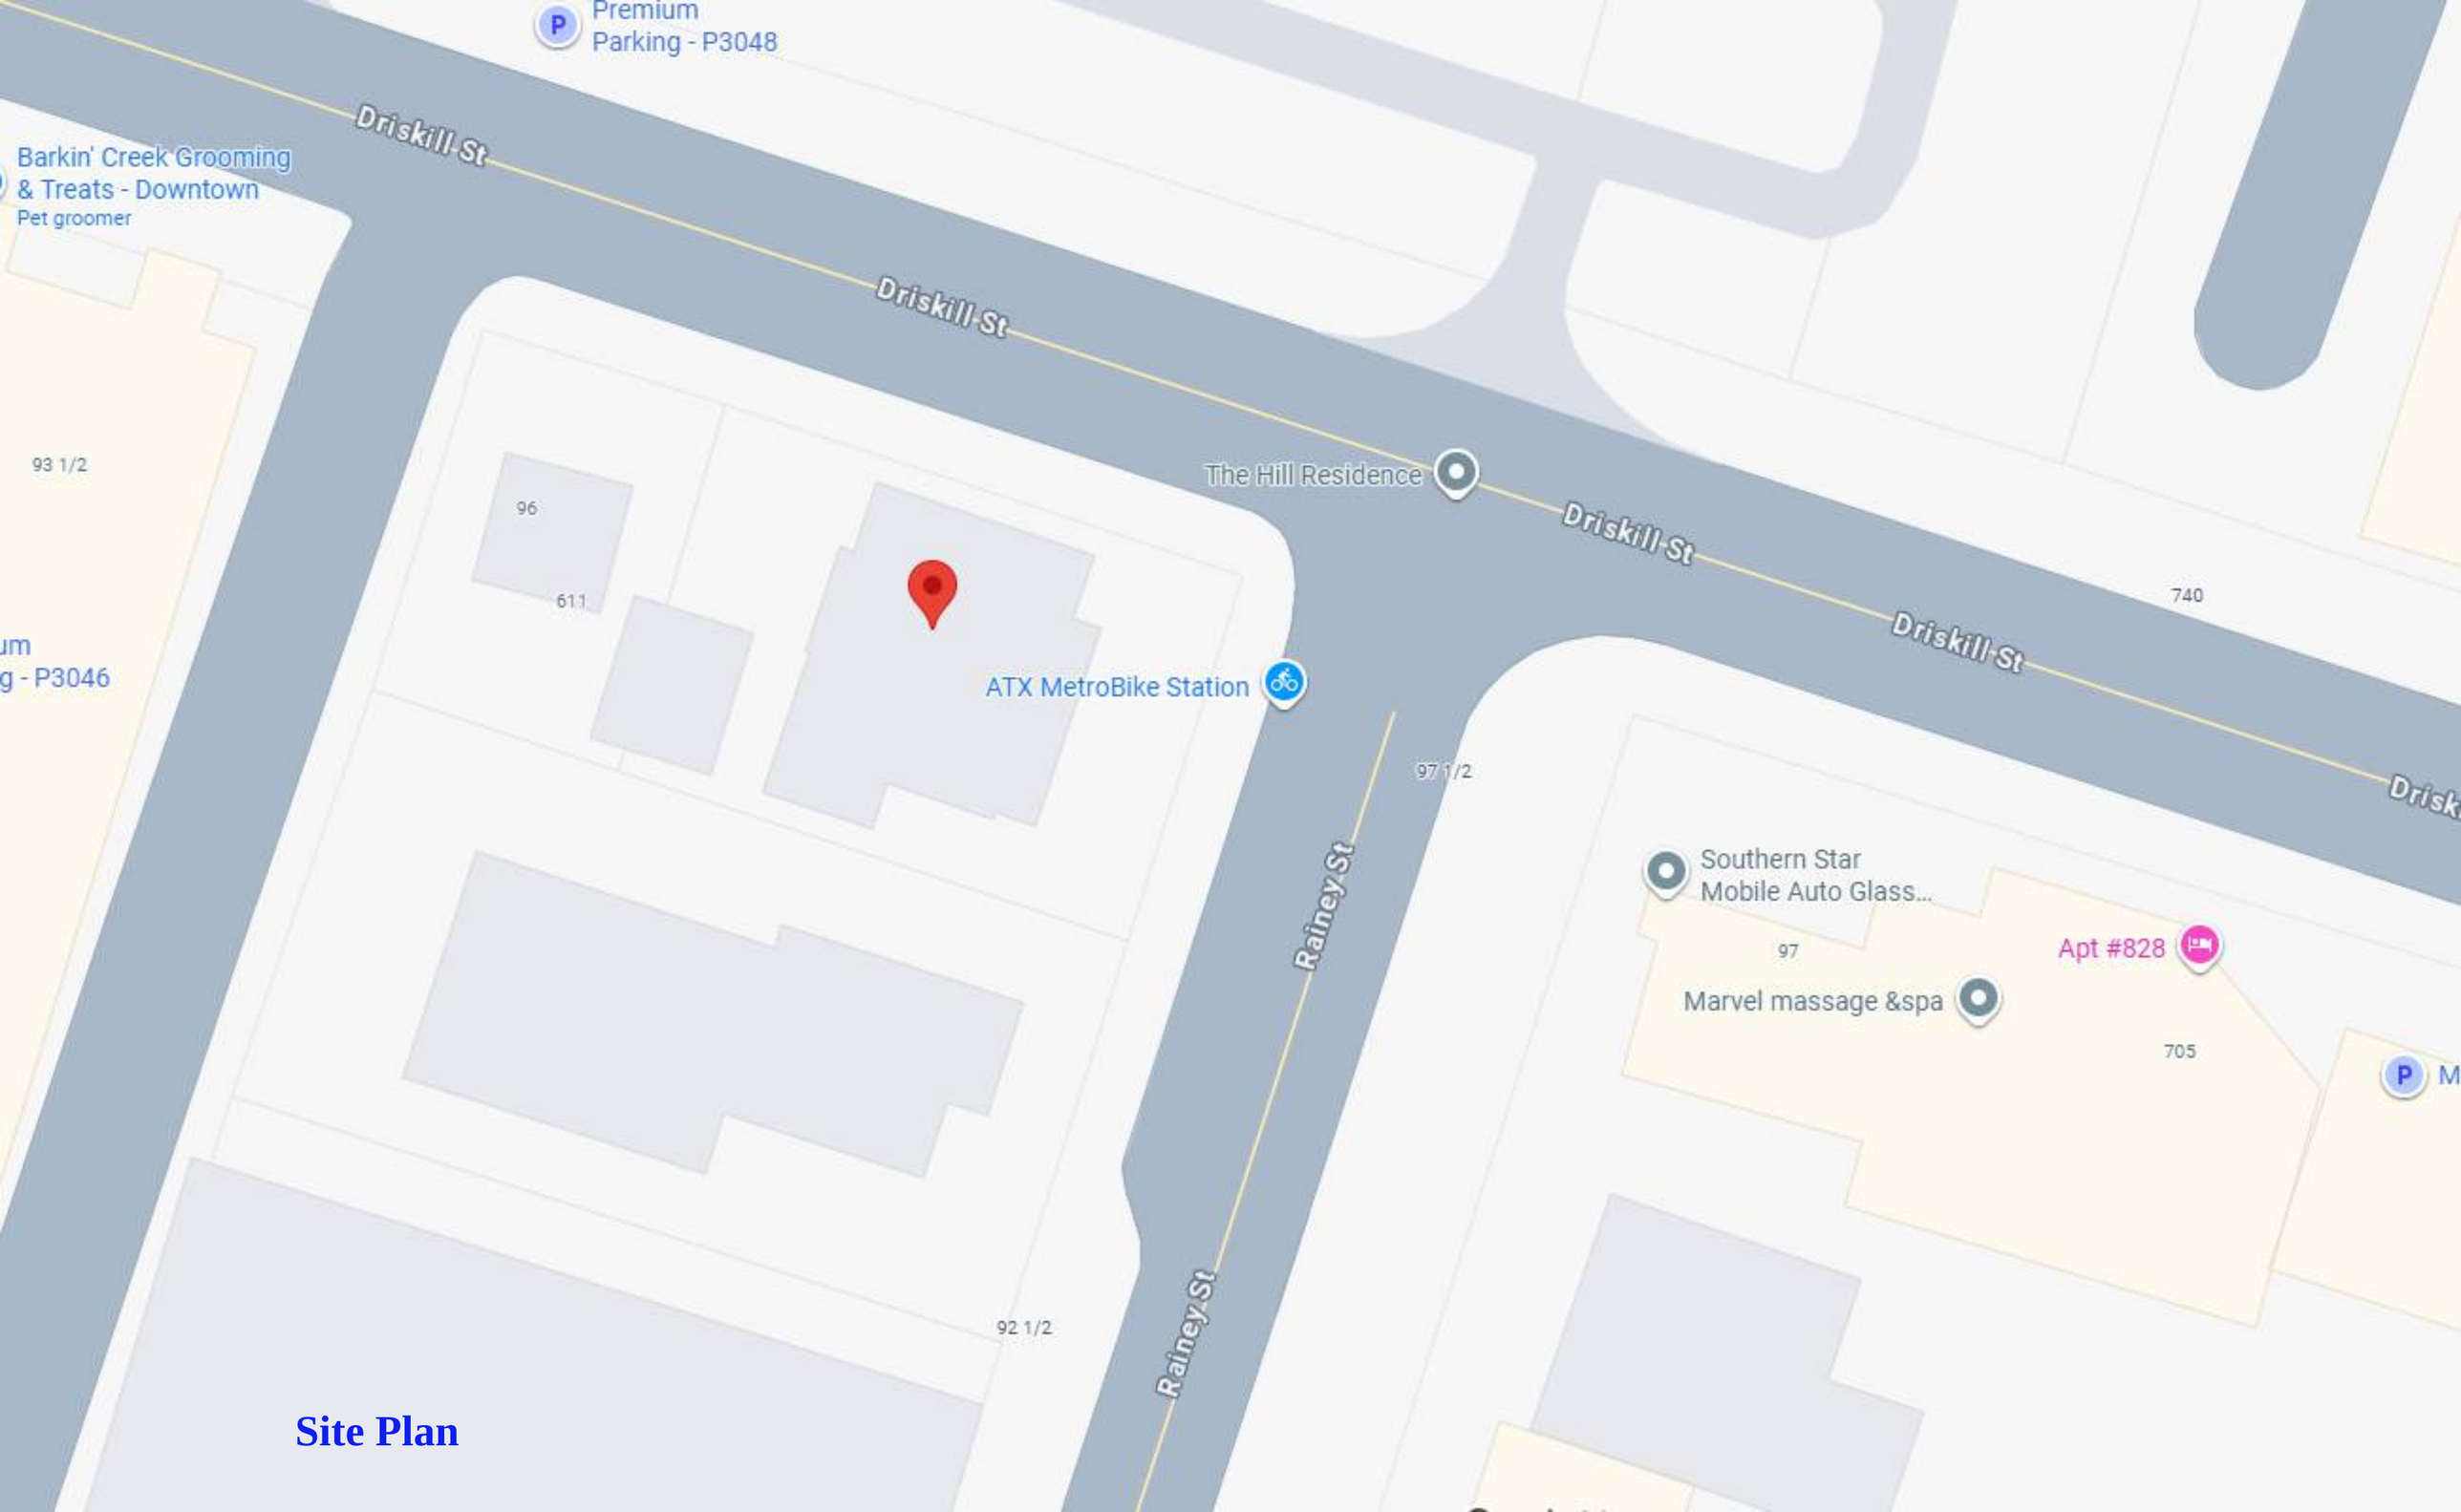
Premium
Parking - P3048
Barkin' Creek Grooming
& Treats - Downtown
Pet groomer
Driskill St
Driskill St
Driskill St
Driskill St
The Hill Residence
93 1/2
96
611
740
ATX MetroBike Station
97 1/2
Rainey St
Rainey St
Southern Star
Mobile Auto Glass...
97
Apt #828
Marvel massage &spa
705
92 1/2

Site Plan

PALACE LAUNDRY | AUSTIN TX

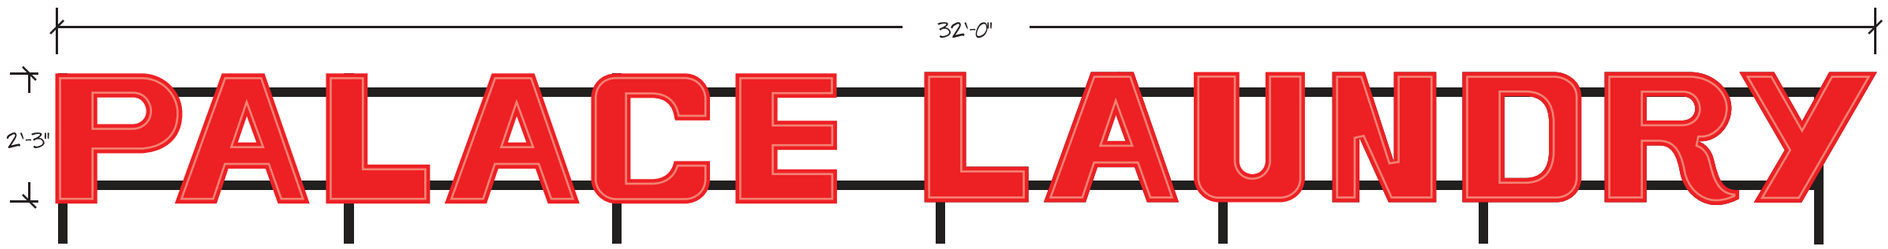

ST.1 ILLUMINATED CHANNEL LETTERS

SCALE: 3/8" = 1' - 0"

72 SQFT

FABRICATE AND INSTALL (QTY. 1) SET OF ILLUMINATED CHANNEL LETTERS

- .090" ALUMINUM FACES; RECESSED BACK 1.25", FACE AND INTERIOR SIDEWALLS FINISHED IN RED
- 'FAUX NEON' IS TO BE ROUTED OUT FACES WITH 1/2" CLEAR PUSH THRU ACRYLIC
- 5" DEEP .063" ALUMINUM SIDEWALLS FINISHED RED
- INDIVIDUALLY MOUNTED WALL USING 2" SQUARE TUBE FRAMING AND APPROVED HARDWARES
- REMOTE POWER SUPPLY IN ALUM. ENCLOSURE WITH SERVICE SWITCH
- ELECTRICAL REQUIREMENT: 120V AT SIGN LOCATION (BY OTHERS)

RED

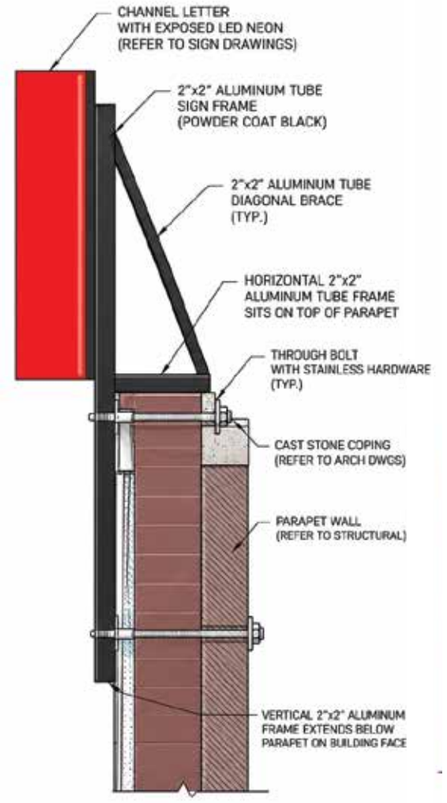

ST.1 SIDE VIEW

SCALE: 3/8" = 1' - 0"



ST.1 NIGHT VIEW

SCALE: NTS

MOONTOWER SIGNAGE & BRANDING

8000 ANDERSON SQUARE, STE 301 B
AUSTIN, TX 78757
512.766.1318
HELLO@MOONTOWERSIGNS.COM
WWW.MOONTOWERSIGNS.COM

JOB #2401
PALACE LAUNDRY
96 RAINEY STREET,
AUSTIN, TX 78701

DATE - 09/03/26
SALES REP:
CRAIG DILLEY
DRAWING ID
2401_ST1_V0

CLIENT / LANDLORD APPROVAL ..... DATE

MEMBER OF
TEXAS SIGN ASSOCIATION SINCE 1933

UL INSTALLATION REQUIREMENTS

THIS SIGN IS INTENDED TO BE INSTALLED IN ACCORDANCE WITH THE REQUIREMENTS OF ARTICLE 600 OF THE NATIONAL ELECTRICAL CODE AND/OR OTHER APPLICABLE LOCAL CODES. THIS INCLUDES PROPER GROUNDING AND BONDING OF THE SIGN.

THIS DOCUMENT IS OWNED BY, AND THE INFORMATION IN IT PROPRIETARY TO MOONTOWER SIGNAGE & BRANDING LLC. THIRD-PARTY DISCLOSURE AND/OR REPRODUCTION OF THIS DOCUMENT IS PROHIBITED BY LAW. PROTECTED DESIGN. ALL RIGHTS RESERVED

PALACE LAUNDRY | AUSTIN TX

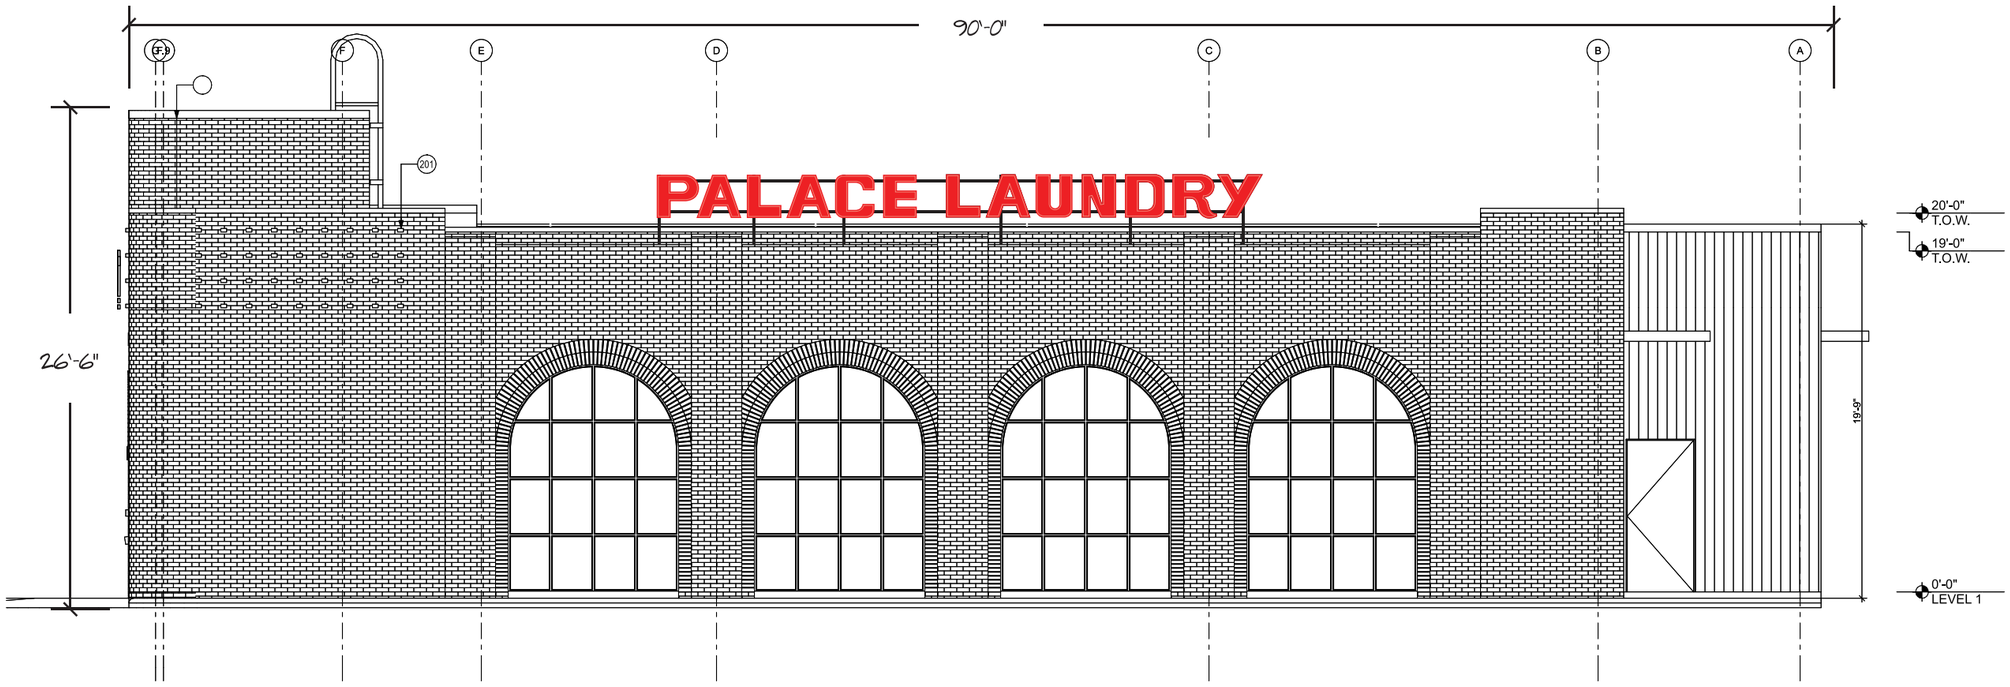

ST.1 NORTH ELEVATION

SCALE: 1/8" = 1' - 0"

MOONTOWER SIGNAGE & BRANDING

8000 ANDERSON SQUARE, STE 301 B
AUSTIN, TX 78757
512.766.1318
HELLO@MOONTOWERSIGNS.COM
WWW.MOONTOWERSIGNS.COM

JOB #2401
PALACE LAUNDRY
96 RAINEY STREET,
AUSTIN, TX 78701

DATE - 09/03/26
SALES REP:
CRAIG DILLEY
DRAWING ID
2401_ST1_V0

CLIENT / LANDLORD APPROVAL ..... DATE

MEMBER OF TEXAS SIGN ASSOCIATION SINCE 1932

UL INSTALLATION REQUIREMENTS

THIS SIGN IS INTENDED TO BE INSTALLED IN ACCORDANCE WITH THE REQUIREMENTS OF ARTICLE 600 OF THE NATIONAL ELECTRICAL CODE AND/OR OTHER APPLICABLE LOCAL CODES. THIS INCLUDES PROPER GROUNDING AND BONDING OF THE SIGN.

THIS DOCUMENT IS OWNED BY, AND THE INFORMATION IN IT PROPRIETARY TO MOONTOWER SIGNAGE & BRANDING LLC. THIRD-PARTY DISCLOSURE AND/OR REPRODUCTION OF THIS DOCUMENT IS PROHIBITED BY LAW. PROTECTED DESIGN. ALL RIGHTS RESERVED

PALACE LAUNDRY | AUSTIN TX

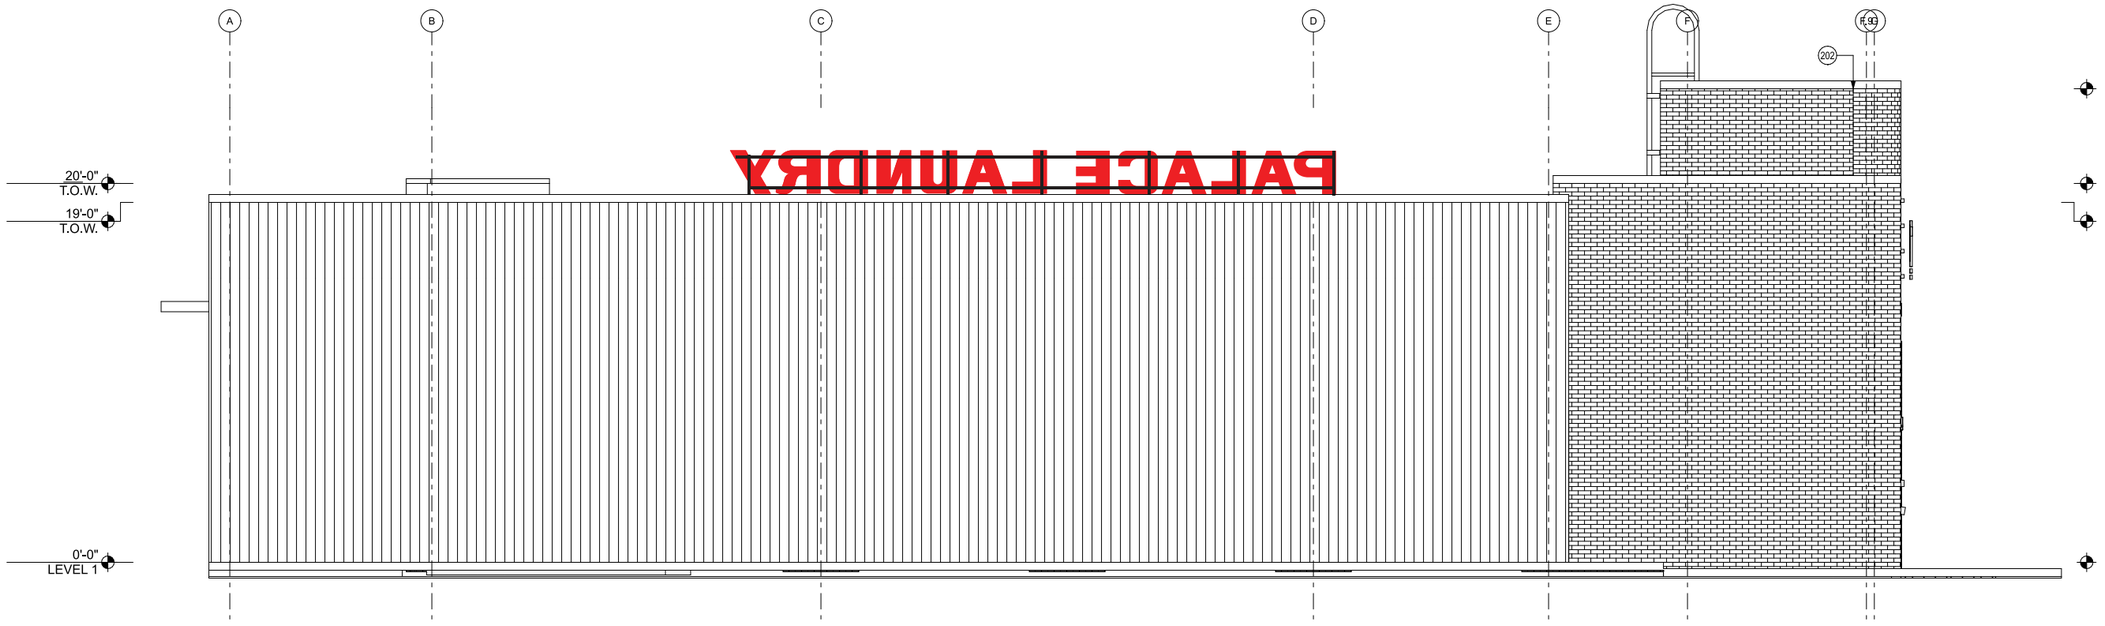

ST.1 SOUTH ELEVATION

SCALE: 1/8" = 1' - 0"

8000 ANDERSON SQUARE, STE 301 B
AUSTIN, TX 78757
512.766.1318
HELLO@MOONTOWERSIGNS.COM
WWW.MOONTOWERSIGNS.COM

JOB #2401
PALACE LAUNDRY
96 RAINEY STREET,
AUSTIN, TX 78701

DATE - 09/03/26
SALES REP:
CRAIG DILLEY
DRAWING ID
2401_ST1_V0

CLIENT / LANDLORD APPROVAL DATE

MEMBER OF TEXAS SIGN ASSOCIATION

UL INSTALLATION REQUIREMENTS

THIS SIGN IS INTENDED TO BE INSTALLED IN ACCORDANCE WITH THE REQUIREMENTS OF ARTICLE 600 OF THE NATIONAL ELECTRICAL CODE AND/OR OTHER APPLICABLE LOCAL CODES. THIS INCLUDES PROPER GROUNDING AND BONDING OF THE SIGN.

THIS DOCUMENT IS OWNED BY, AND THE INFORMATION IN IT PROPRIETARY TO MOONTOWER SIGNAGE & BRANDING LLC. THIRD-PARTY DISCLOSURE AND/OR REPRODUCTION OF THIS DOCUMENT IS PROHIBITED BY LAW. PROTECTED DESIGN. ALL RIGHTS RESERVED